


Rev	Amendments	By	Chkd	Date
A	PLANNING ISSUE	RW	SD	28/02/18

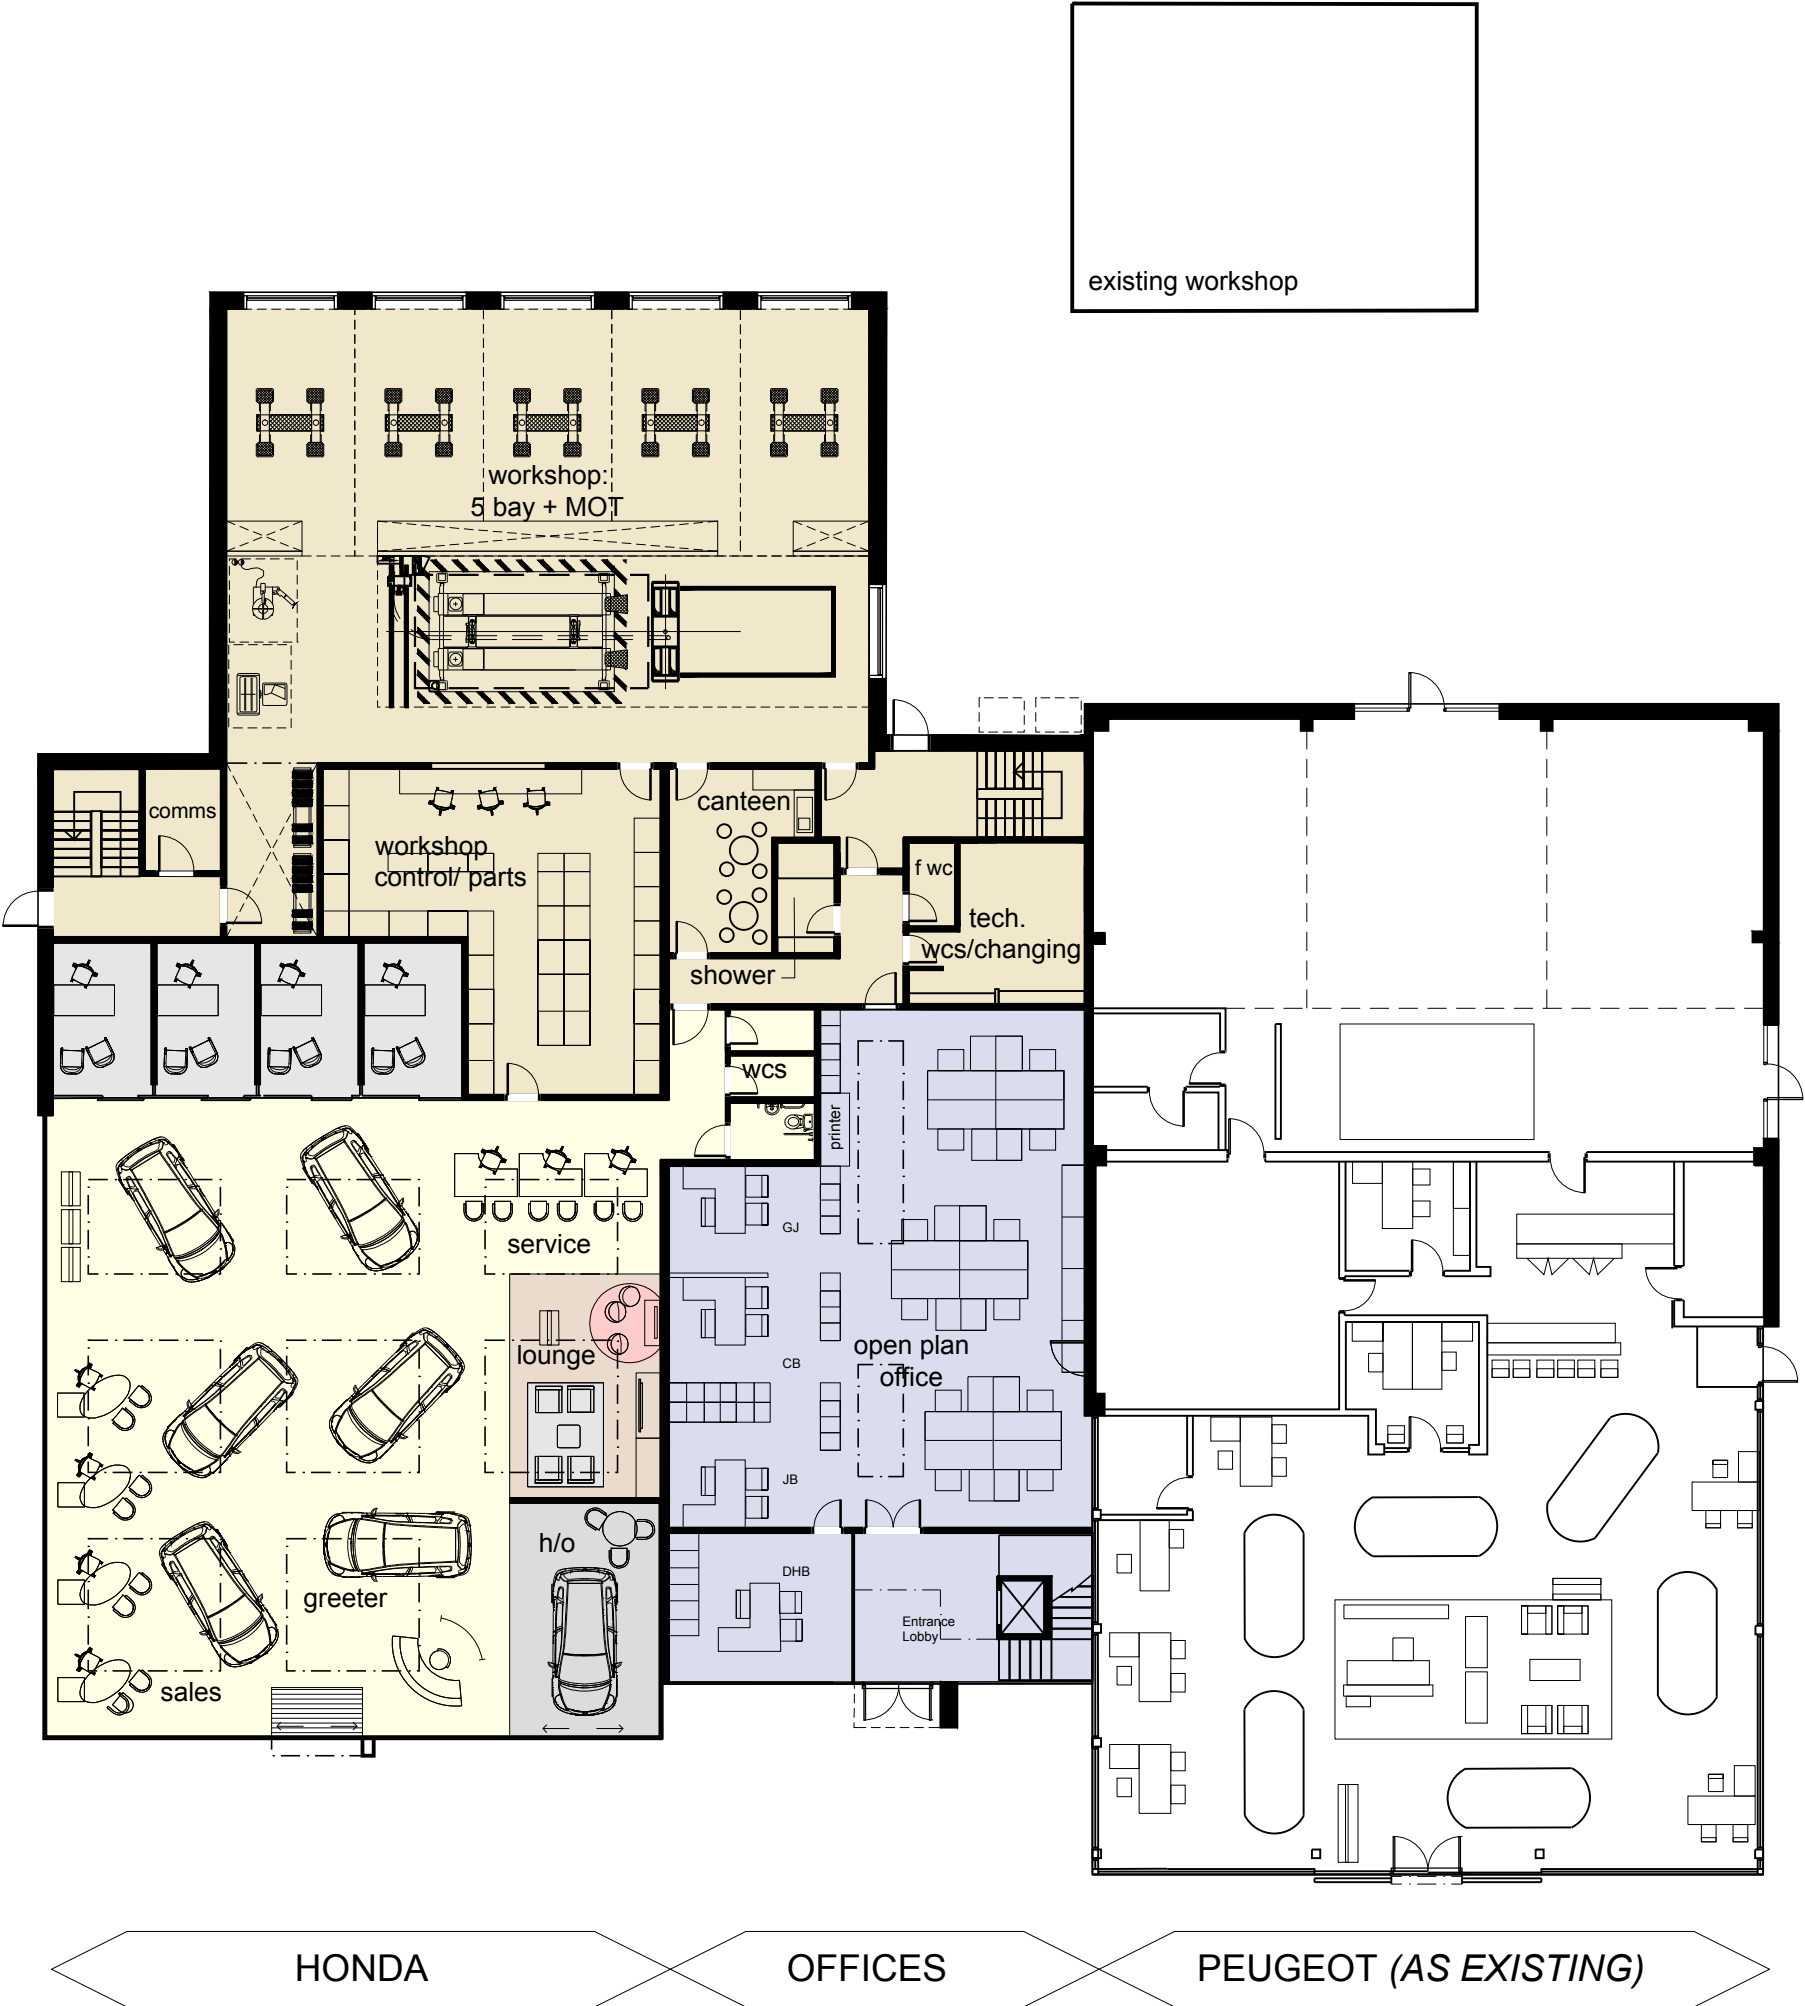

AREAS SCHEDULE (GIA)		
	Ground	First
Honda	716 sqm	92 sqm
Office	180 sqm	300 sqm
TOTALS	896 sqm	392 sqm
	1,280 sqm GIA	

- Existing Plans based on record information & site photographs.
- Fire Strategy to be developed / agreed.
- All subject to input from structural engineer.
- All subject to statutory approvals (inc. Planning and Building Regulations)

0m 1m 2m 5m 10m
Scale 1:200

hnw
architects

HNW Architects, 61 North Street, Chichester, West Sussex, PO19 1NB
Telephone: 01243 533300 E-mail: hnw@hnw.co.uk www.hnw.co.uk

Project
YEOMANS LIMITED
WORTHING
HONDA / OFFICE / PEUGEOT

Drawing Title
PROPOSED PLANS
GROUND FLOOR

Drawing Status
PLANNING

Project No.
17036

Scale
A3 - 1:200

Revision
A



Drawn By
RW

Checked By
SD

Date
DEC 17

Drawing Name
P250