




View 1 - Existing Peugeot showroom, looking North East from Littlehampton Road A259

This drawing is the copyright of HNW Architects Ltd. All dimensions must be verified on site prior to construction. Do not scale this drawing except for Planning Application purposes. Ordnance Survey Licence No. 100000200					
Rev	Amendments	By	Chkd	Date	
A	PLANNING ISSUE	RW	SD	28/02/18	

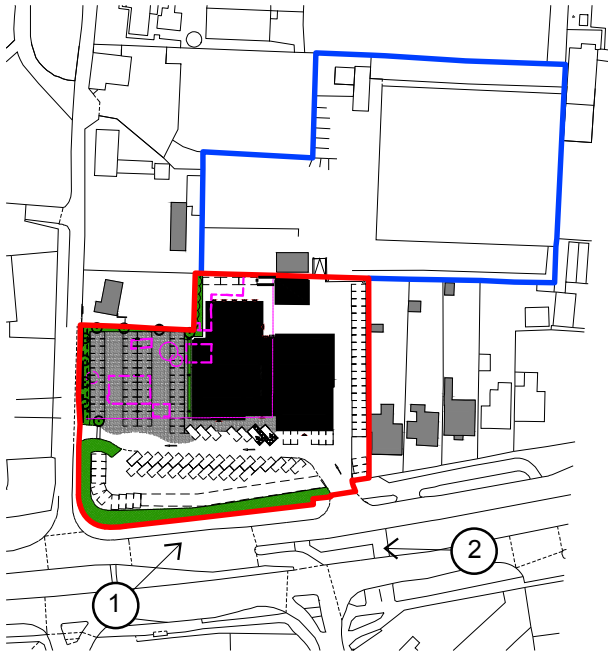

Key Plan
Scale 1:2500 @A3



View 1 - Proposed Peugeot showroom, Head Office and Honda Showroom, looking North East from Littlehampton Road A259



For illustrative purposes only -
all subject to necessary
statutory approvals

hnw
architects

HNW Architects, 61 North Street, Chichester, West Sussex, PO19 1NB
Telephone: 01243 533300 E-mail: hnw@hnw.co.uk www.hnw.co.uk

Project
YEOMANS LIMITED
WORTHING
HONDA/ OFFICE/ PEUGEOT

Drawing Title
SITE PERSPECTIVE
EXISTING & PROPOSED
VIEW 1

Drawing Status
PLANNING

Project No.
17036

Scale
A3 - n/a

Revision
A



Drawn By
RW

Checked By
SD

Date
Feb 2018

Drawing Name
P912