




View 2 - Existing Peugeot showroom, looking West from Littlehampton Road (A259)



View 2 - Proposed Peugeot showroom, Head Office and Honda showroom, looking West from Littlehampton Road (A259)

This drawing is the copyright of HNW Architects Ltd.
All dimensions must be verified on site prior to construction.
Do not scale this drawing except for Planning Application purposes.
Ordnance Survey Licence No. 100000200

Rev	Amendments	By	Chkd	Date
A	PLANNING ISSUE	RW	SD	28/02/18

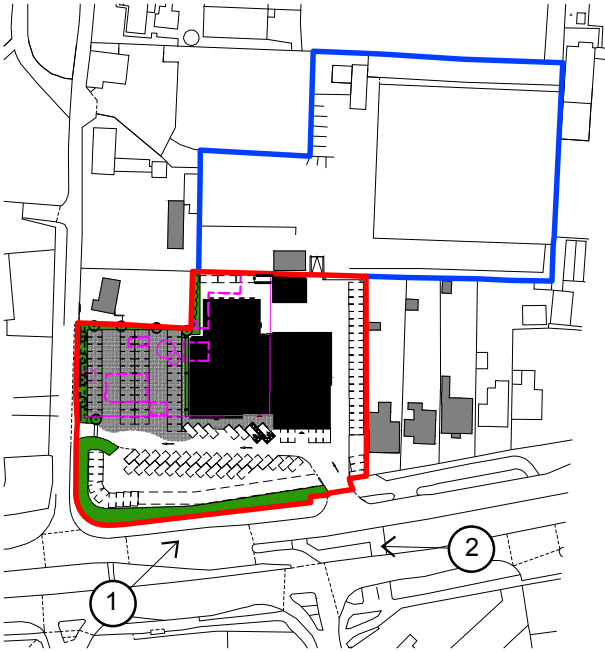

Key Plan
Scale 1:2500 @A3



For Illustrative purposes only -
all subject to necessary
statutory approvals

hnw
architects

HNW Architects, 61 North Street, Chichester, West Sussex, PO19 1NB
Telephone: 01243 533300 E-mail: hnw@hnw.co.uk www.hnw.co.uk

Project
YEOMANS LIMITED
WORTHING
HONDA/ OFFICE/ PEUGEOT

Drawing Title
SITE PERSPECTIVE
EXISTING & PROPOSED
VIEW 2

Drawing Status	Project No.
PLANNING	17036

Scale	Revision	
A3 - n/a	A	

Drawn By	Checked By	Date
RW	SD	Feb 2018

Drawing Name
P913