


0 5m

PLAN 1:100

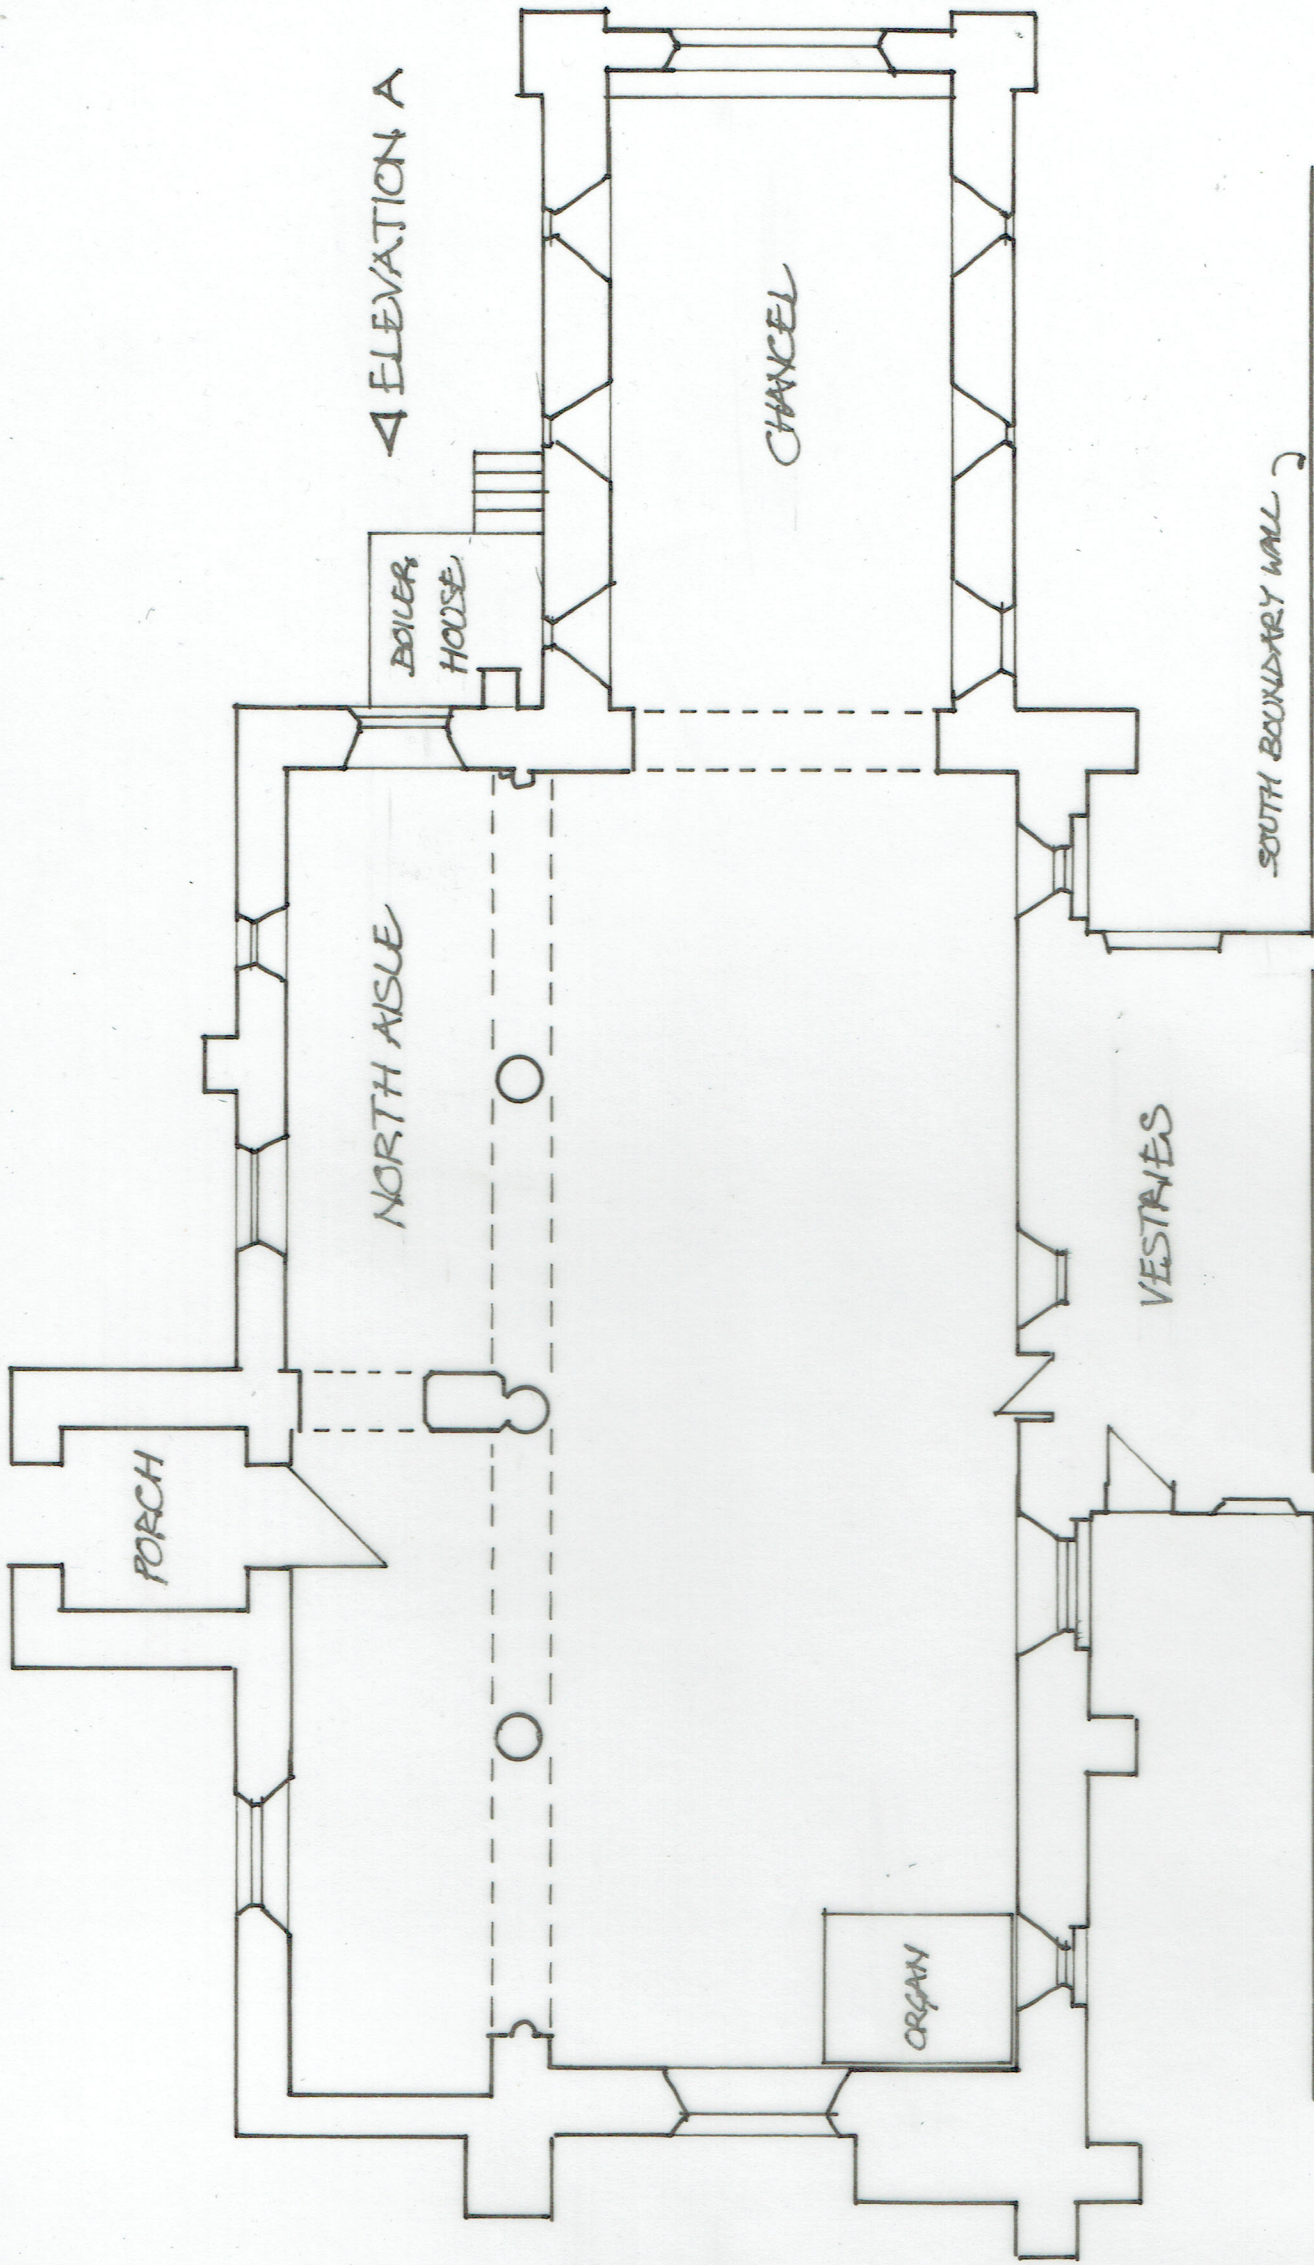

Do not scale from this drawing

ST ANDREW'S CHURCH,
FERRING, WEST SUSSEX
NORTH AISLE EAST WINDOW:
AS EXISTING


CARDEN & GODFREY
Architects
Carden & Godfrey Limited
33 Clerkenwell Close,
London EC1R 0AU
Telephone 020 7490 0300
Facsimile 020 7490 0004

Scale	Date	Drawn	No.	Rev.
1:100	3.2020	SAF	02	
1:50				
EA3				

© Carden & Godfrey Ltd own the copyright of this drawing and design which must not be reproduced in whole or part without the written permission of Carden & Godfrey Ltd.

ELEVATION A 1:50

0 3m

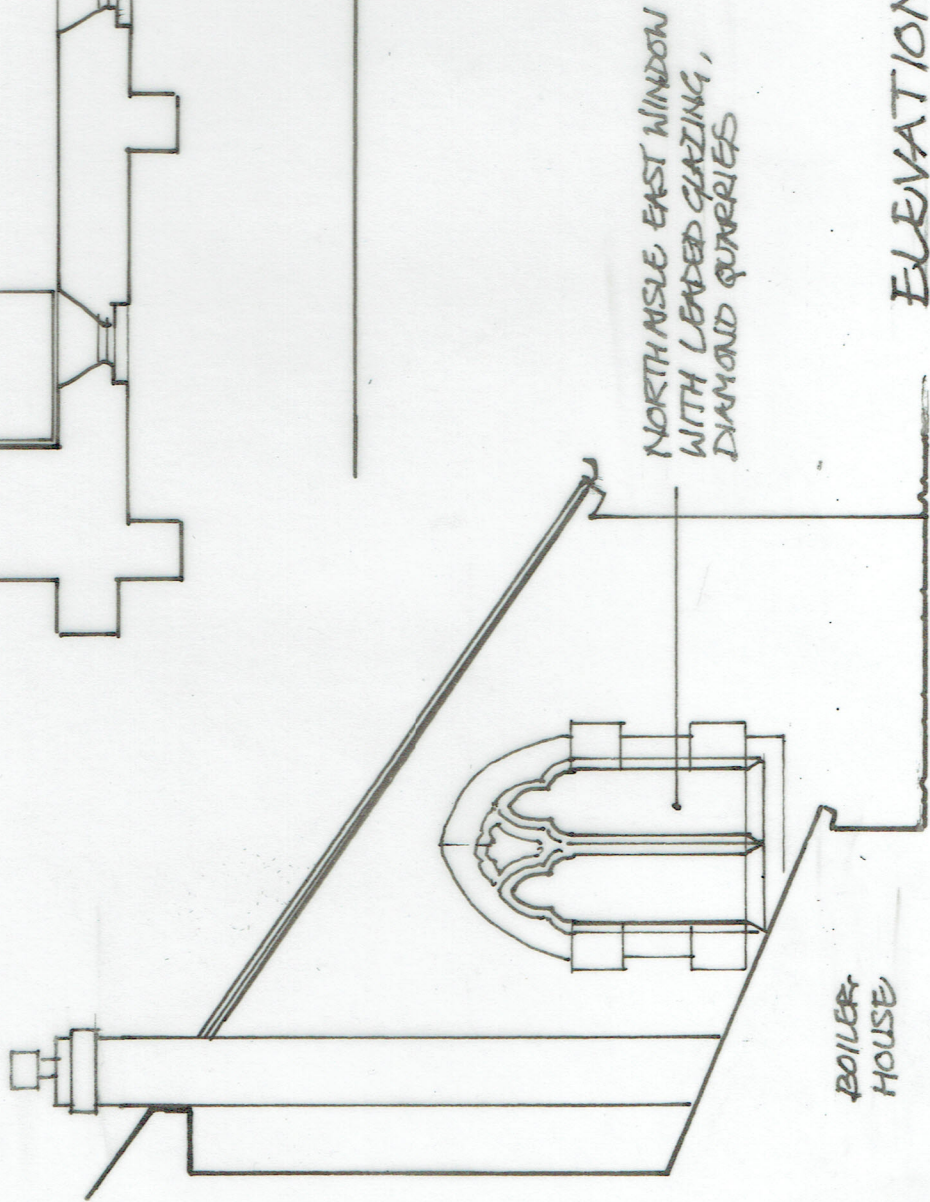

NORTH AISLE EAST WINDOW
WITH LEADED GLAZING,
DIAMOND QUARRIES

BOILER
HOUSE