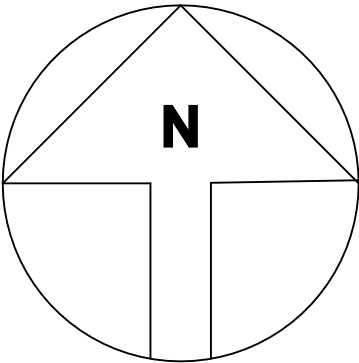
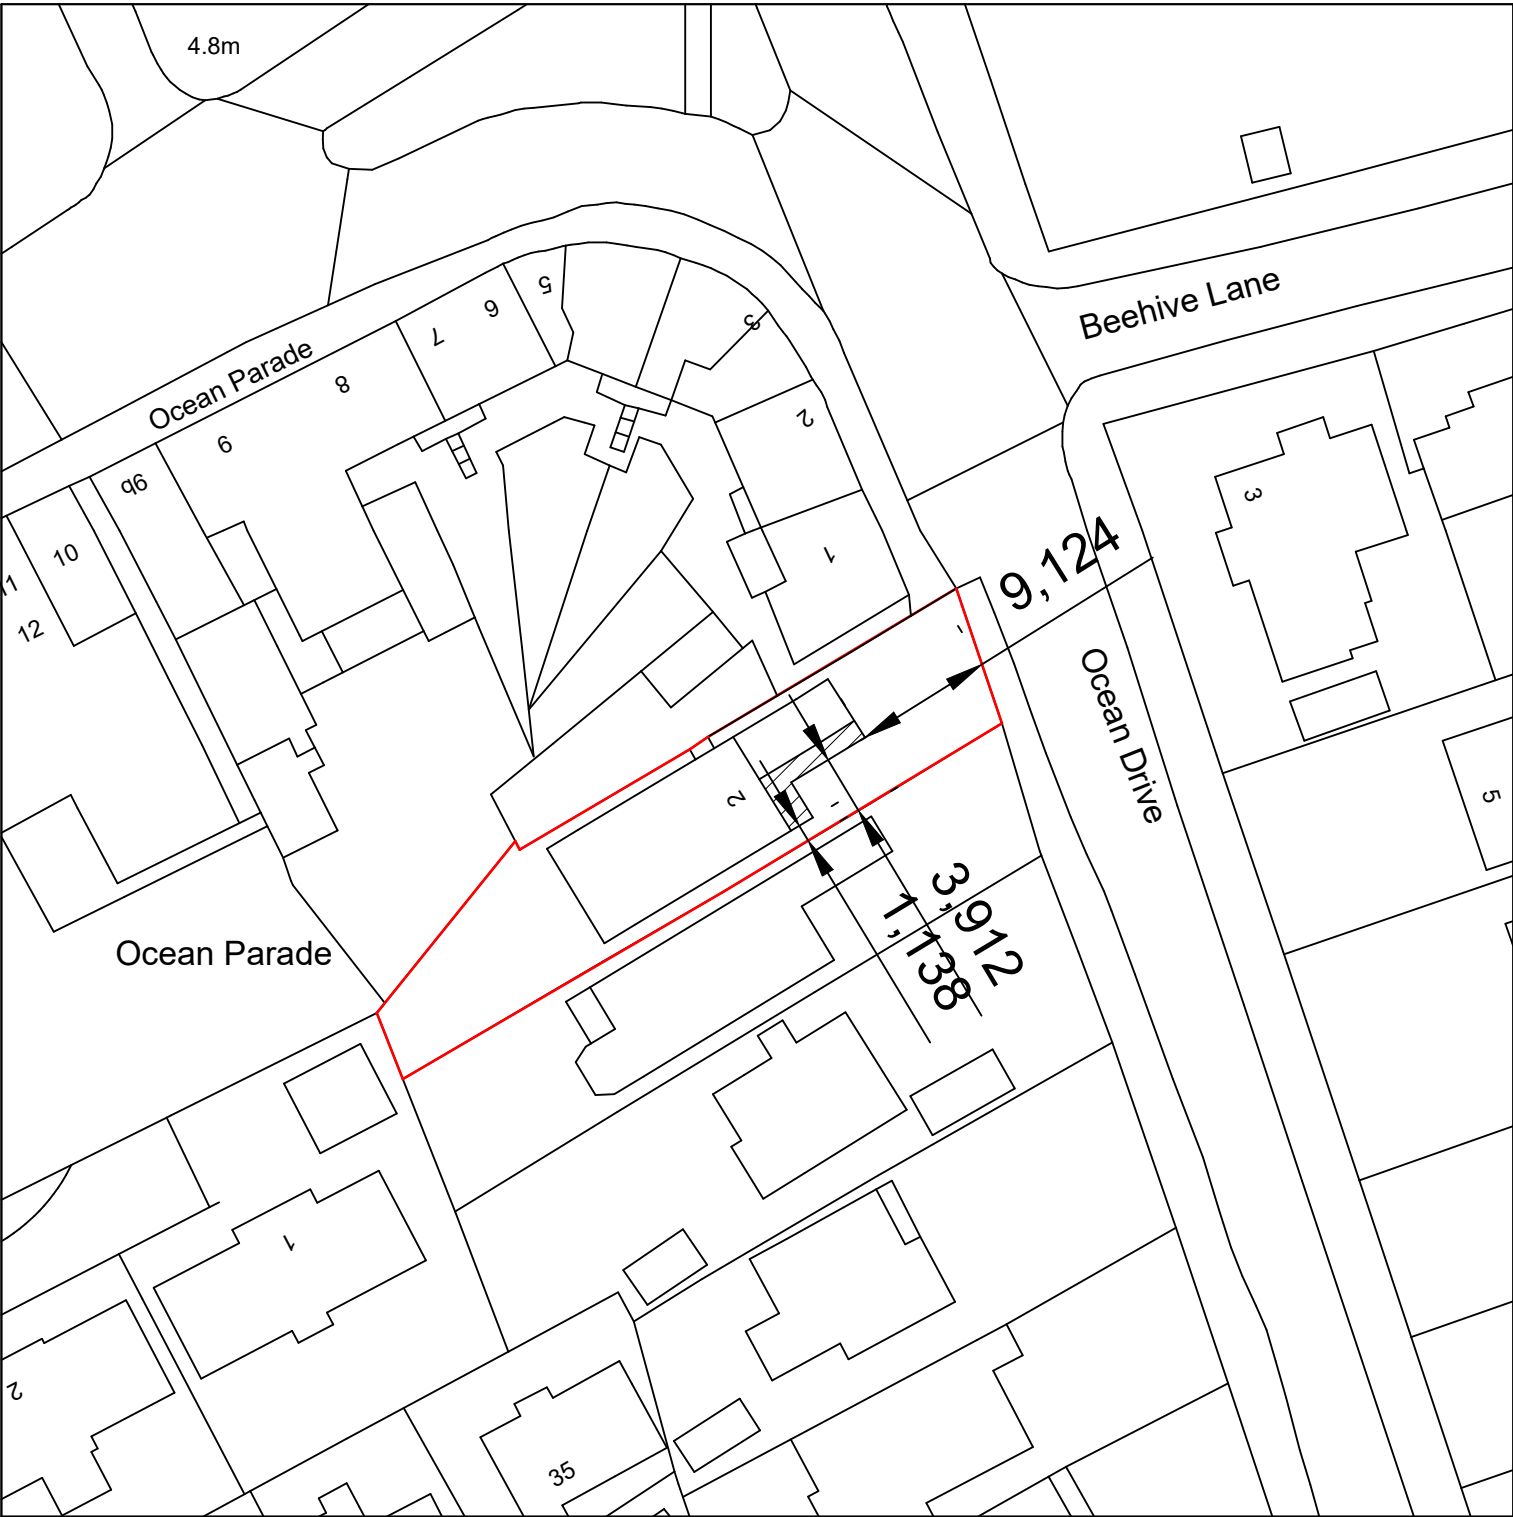


| REVISIONS   |                     |
|---|---------------------|
|   |                     |
|   |                     |
|   |                     |
|   |                     |
|   |                     |
| <b>Notes</b><br>1. These are computerised drawings for the purposes of obtaining planning & building regulations approvals & are based on certain overall measurements.<br>2. Dimensions shown must not be relied upon and must be checked on site and verified prior to commencement of work.<br>3. Where applicable this drawing is to be read in conjunction with other consultants' drawings & calculations.<br>4. Do not scale from these drawings, except for planning purposes<br>5. Any Work undertaken prior to Planning and Building Regulations Approval is done so entirely at the Client/Contractors own risk<br>© 2022 - T. Murray |                     |
| <b>TIM MURRAY CBuildE MCABE</b><br>BUILDING CONSULTANT<br>48 Pier Road<br>Littlehampton West<br>Sussex BN17 5LP<br><br>01903 730228   |                     |
| PROJECT DETAIL<br>2 OCEAN DRIVE FERRING<br>WEST SUSSEX BN12 5QJ<br><br>FRONT EXTENSION<br>FOR: ALAN SUTTON   |                     |
| DRAWING<br>BLOCK PLAN<br>DATE: FEBRUARY 2022<br>DRAWN: T. Murray   | SCALE<br>1/500 @ A3 |
| DRAWING: 22/13/3   | REVISION:           |
|   |                     |