


- NOTES
- DO NOT SCALE OFF THIS DRAWING EXCEPT FOR PLANNING PURPOSES
 - CHECK ALL DIMENSIONS ON SITE BEFORE ANY WORK IS COMMENCED
 - ALL GOODS MATERIALS AND WORKMANSHIP MUST CONFORM WITH CURRENT BUILDING REGULATIONS, BRITISH STANDARDS AND CODES OF PRACTICE
 - COPYRIGHT OF THIS DRAWING IS RETAINED BY THE ARCHITECT AND IT MUST NOT BE REPRODUCED WITHOUT WRITTEN CONSENT

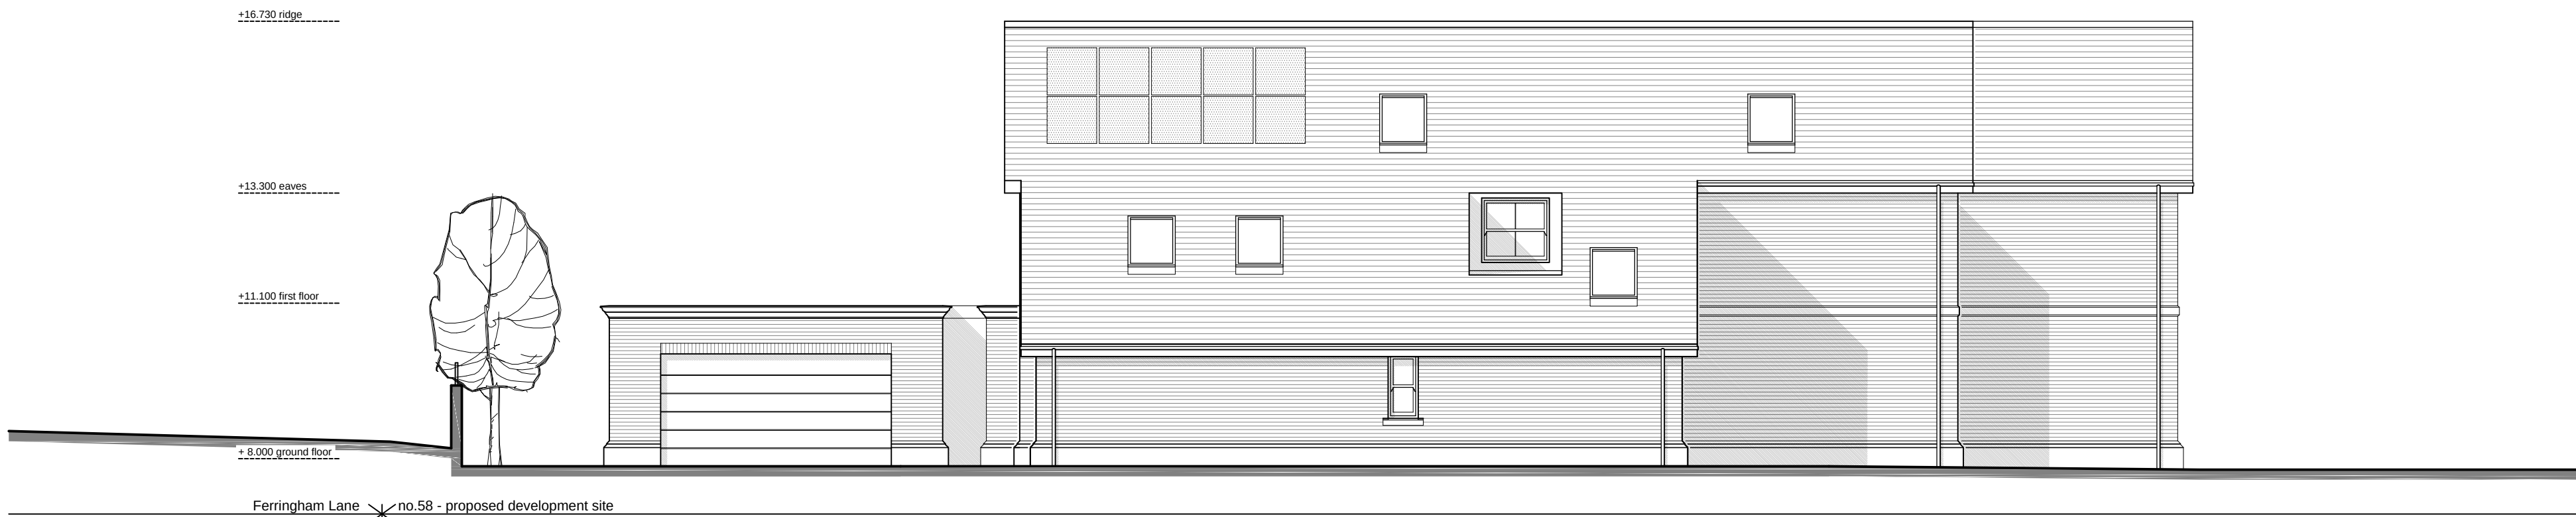

Western Elevation As Proposed



Southern Elevation As Proposed



Eastern Elevation As Proposed



Northern Elevation As Proposed

A	02.03.2020	EC	PLANNING ISSUE
REV	DATE	BY	AMENDMENT

**folkes architects**

The Old Forge
6 Church Street
Storrington
West Sussex
PO20 4LA

1. 01903 886629
info@folkesarchitects.co.uk

CLIENT
Zoe Ferrigno c/o Mayo Wynne Baxter Solicitors

JOB TITLE
New Dwelling at
58 Ferringham Lane
Ferring
West Sussex
BN12 5LU

DRAWING TITLE
Proposed Elevations
PLANNING ISSUE

DATE Jan 2020	SCALE 1:100 @ A1	DRAWN BY ec CHECKED BY mf
JOB NO. 19036	DRAWING NO. 2.04	REVISION A