For Planning purposes

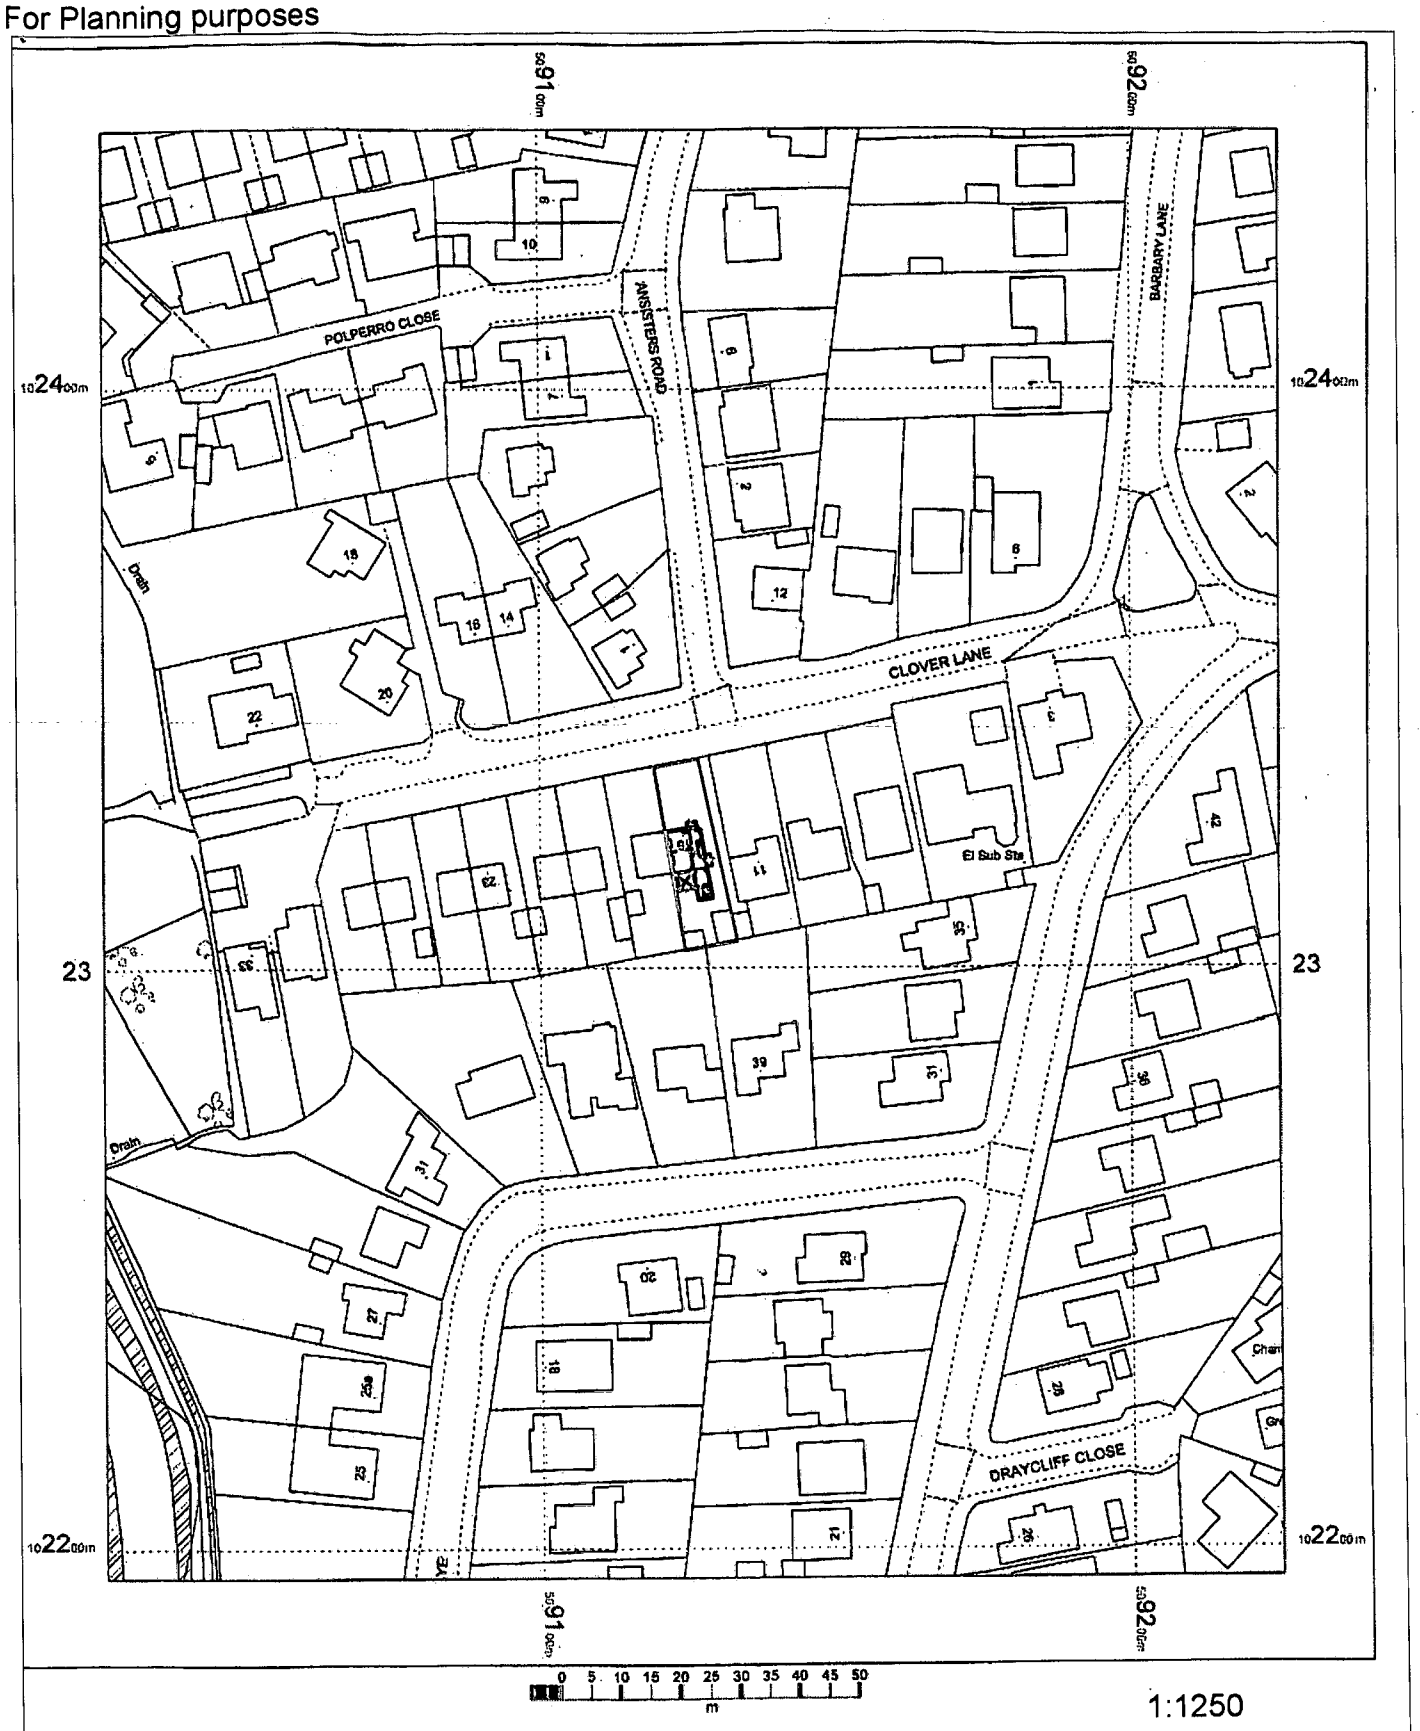

1:1250

N

OS Mastermap
14 March 2008 | www.centremapslive.com

1:1250 scale print at A4

© Crown Copyright. All rights reserved.
Licence no. 10001998

Mapping sourced from Ordnance Survey® CENTREMAPSlive® www.centremapslive.co.uk

© Copyright

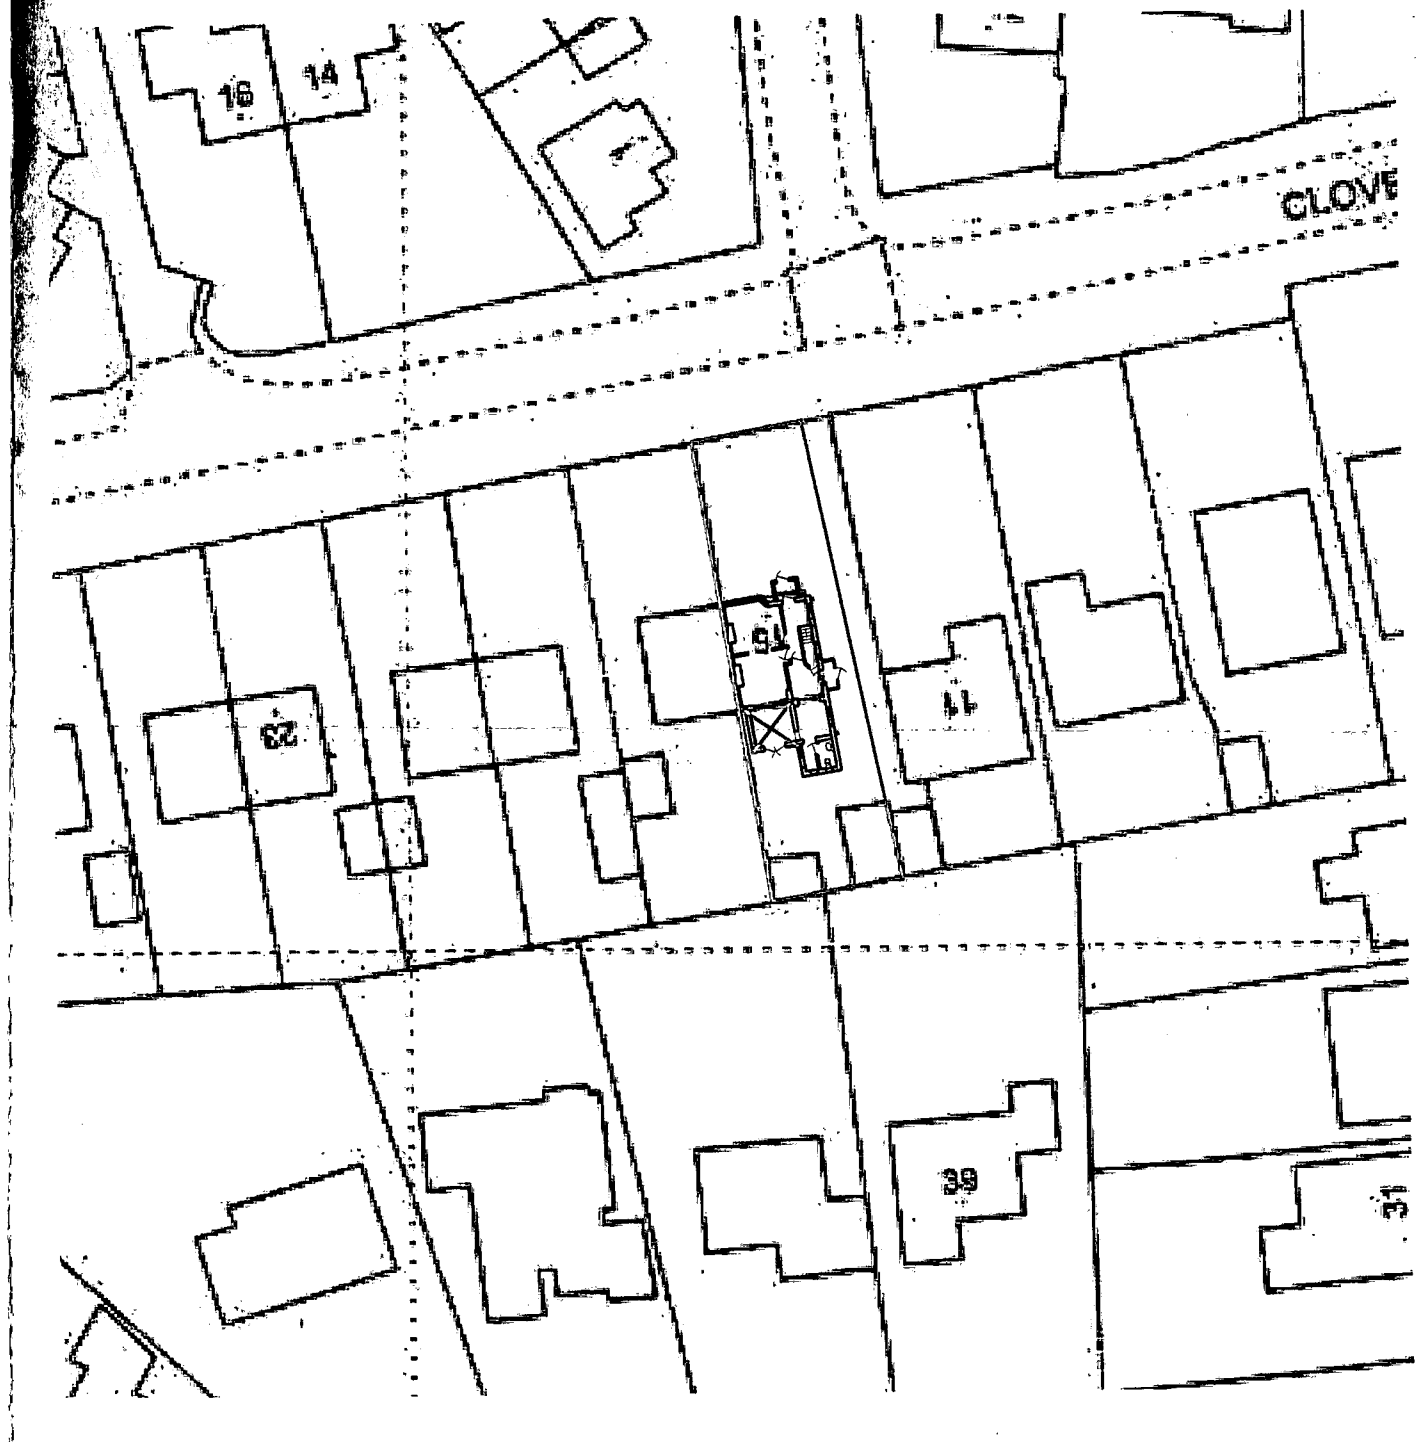

1:500

Revision	Date	By	Rev. No.

Client: Mr.and Mrs. Brown

Project: 15, Clover Lane, Ferring, West Sussex

Title: Demolition and replacement of rear extension (site and location plan)

KEL Building Advisor Ltd RICS

88, Nevill Avenue
Hove
East Sussex
BN3 7NA

TEL/FAX 01273 774887
Mobile 07767 481483
E-mail keith@kelbuilding.co.uk

Scales	Date	Drawn	Designer		Approved
1:1250, 1:500	Mar 08	KEL	0000	0000	
Project No. 0401		Task No. 0000	Dwg. No. 001		Rev. No. 0000

ARUN DISTRICT COUNCIL:FG/42/08/