


For Planning purposes


EXISTING

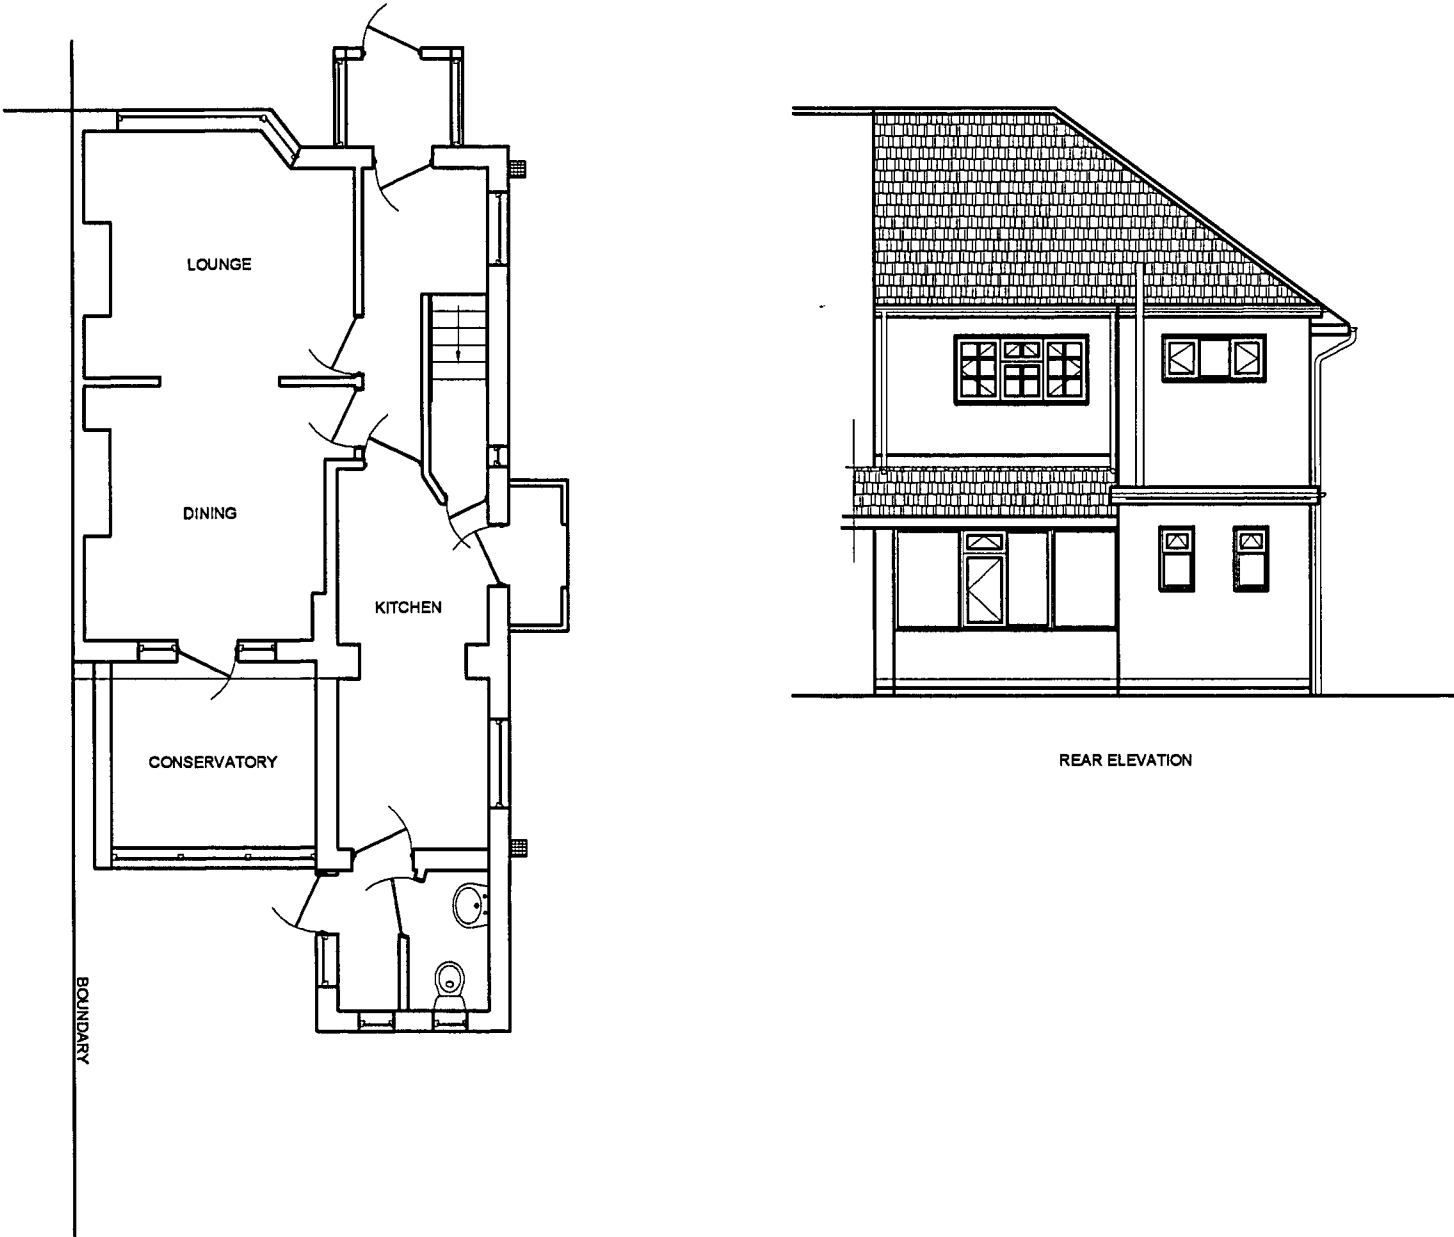

REAR ELEVATION




SIDE ELEVATION

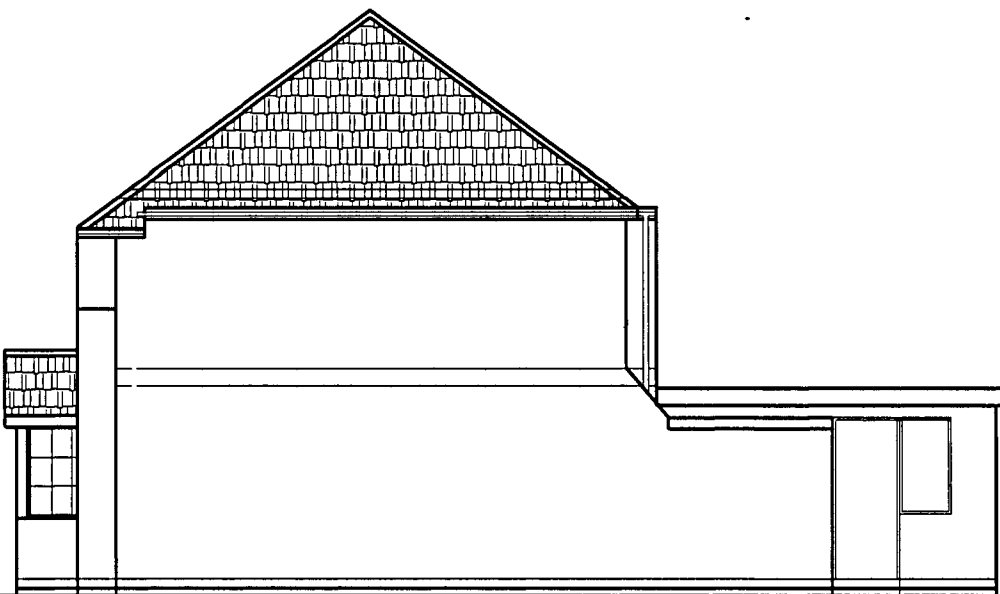


SIDE ELEVATION

PROPOSED

ALL DOORS ,WINDOWS TO BE UPVC, WALL FINISHES TO MATCH EXISTING AND ROOF TO BE MINERAL FELT

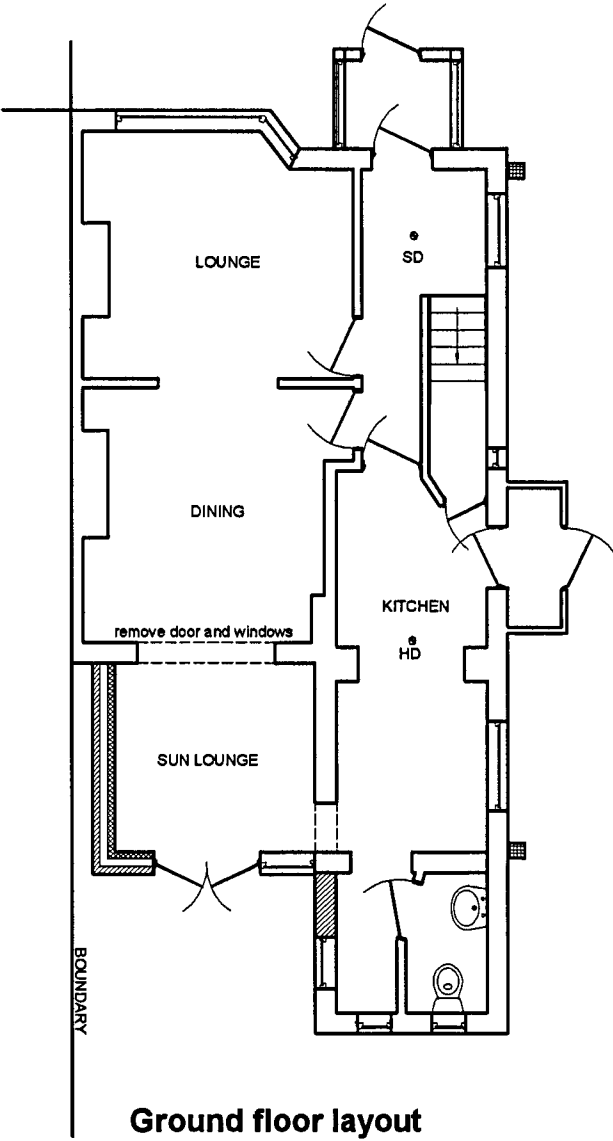

Ground floor layout

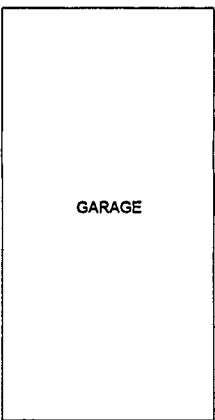


GARAGE



REAR ELEVATION



SIDE ELEVATION

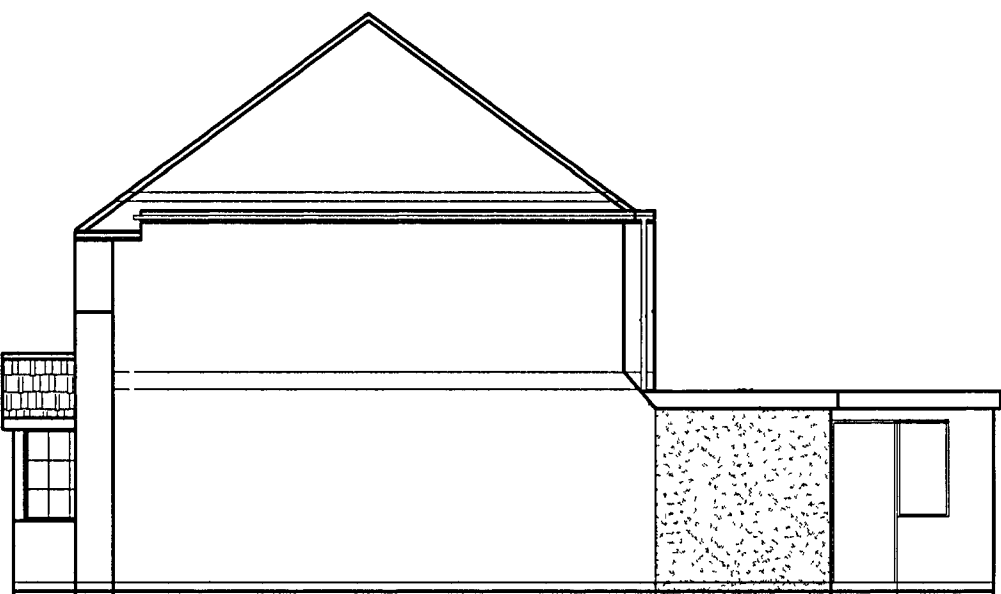

Revision	Date	By	Rev No.			
Client	Mr and Mrs Brown					
Project	15, Clover Lane, Ferring, West Sussex					
Title	Demolition and replacement of rear extension (Existing and Proposed)					
<div> Building Advisor Ltd </div>						
88 Nevill Avenue Hove East Sussex BN3 7NA		TEL/FAX Mobile E-mail	01273 774867 07767 481463 keth@kelbuilding.co.uk			
Scale	Date	Drawn	Designer	0000	0000	Approved
1 100,	Mar 08	KEL	0000			
Project No.	Task No.	Dep. No.	Rev No.			
0401	0000	002	0000			