


PLAN TM 104

PROPOSED
GROUND FLOOR
LAYOUT PLAN
scale 1:100

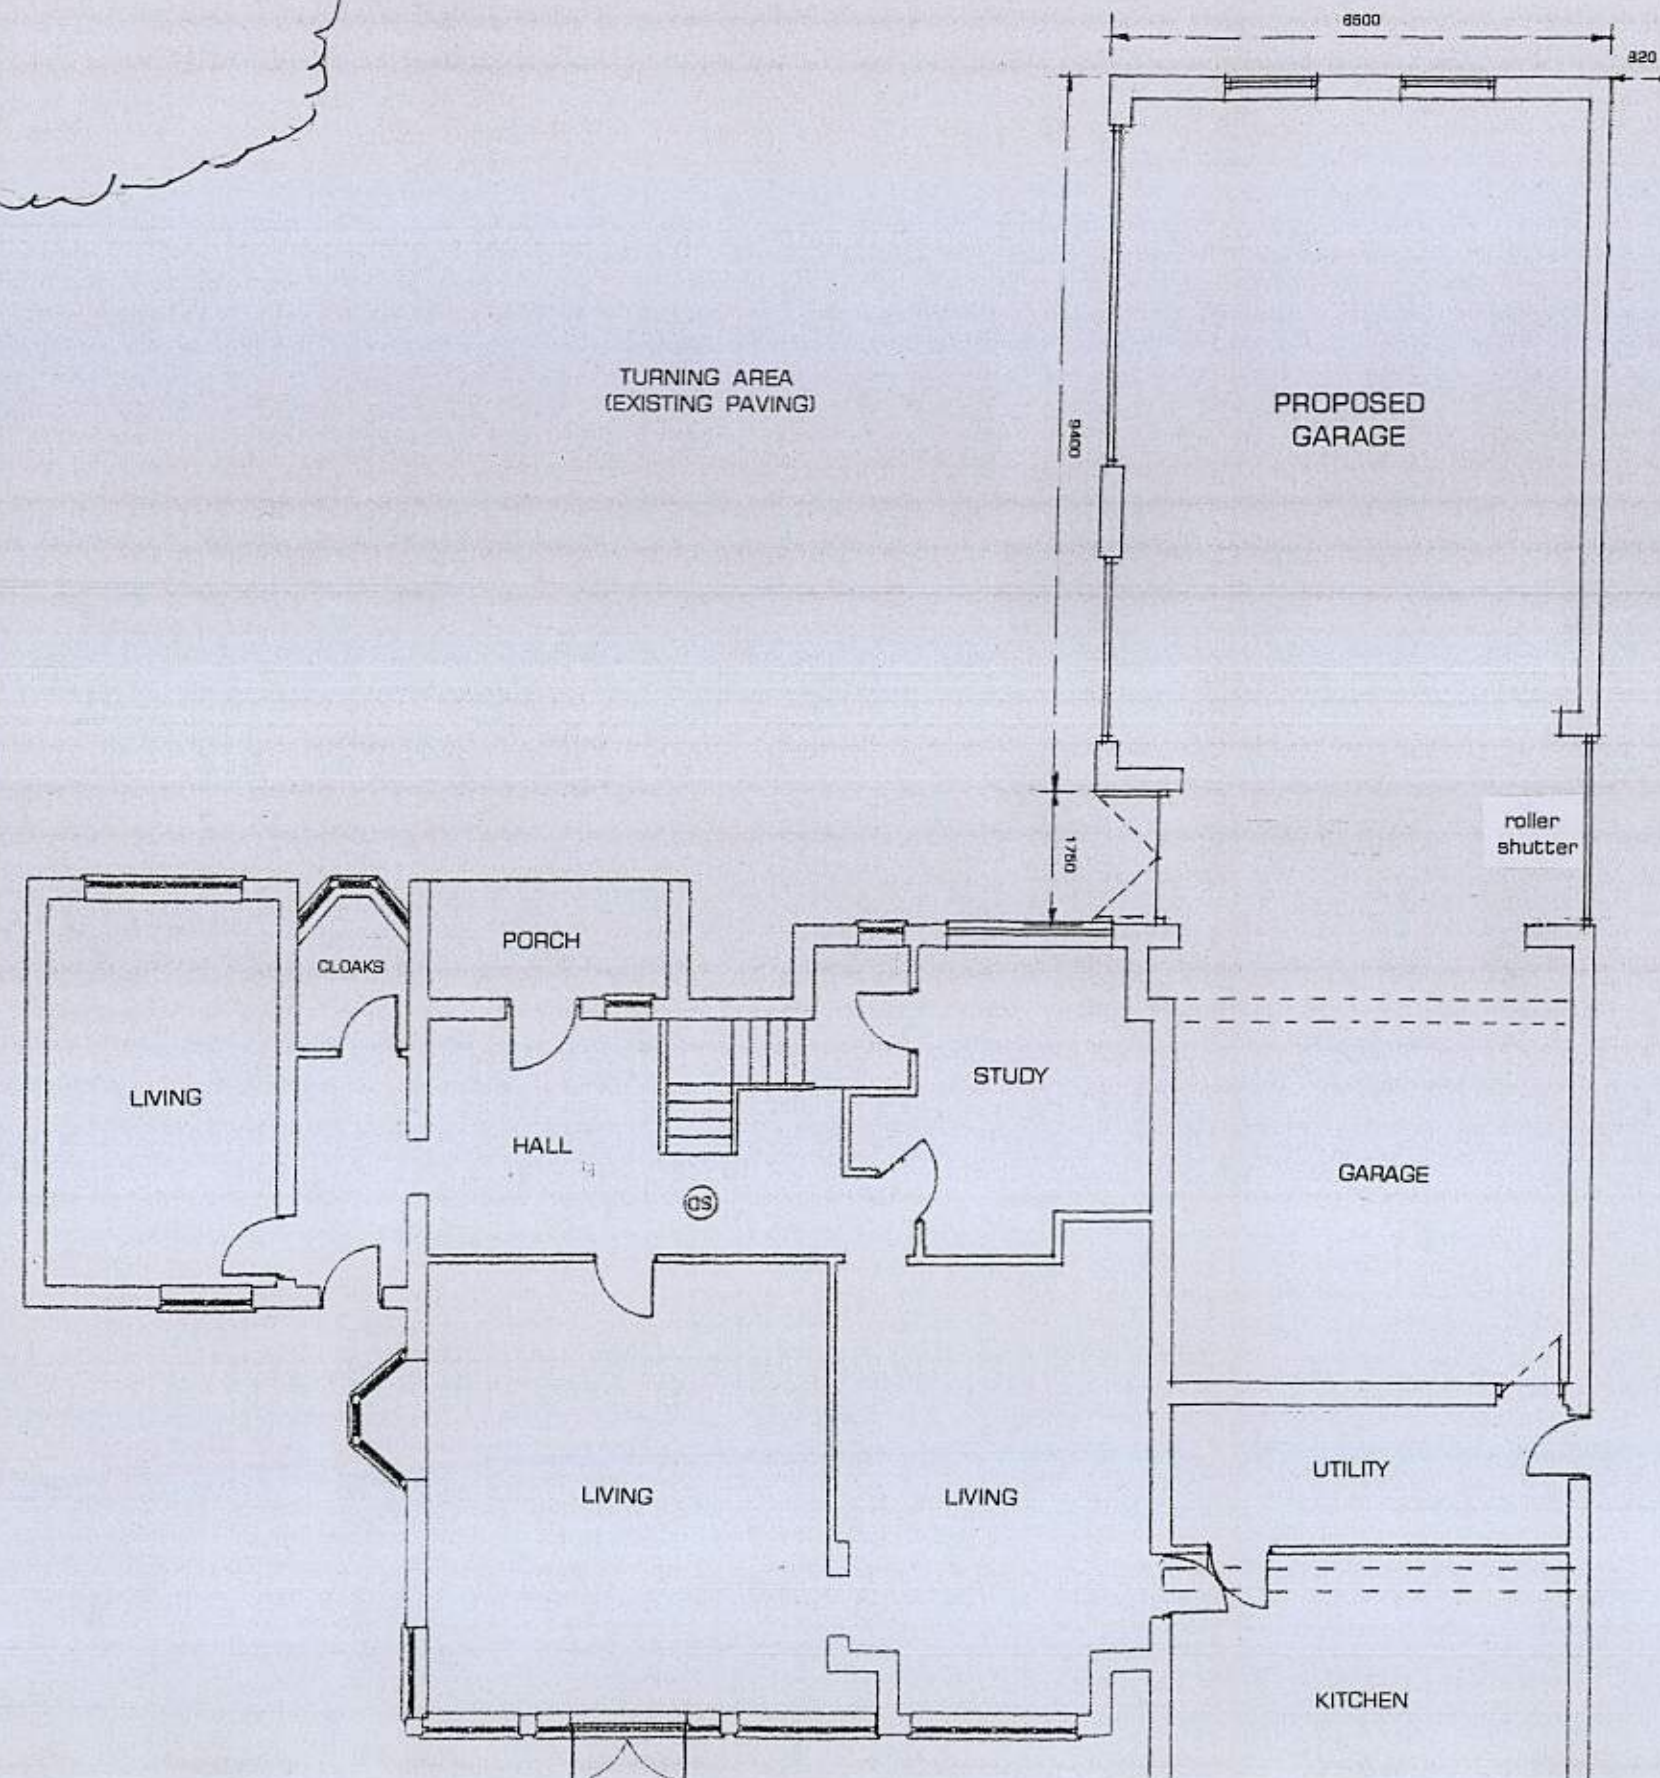

Bar Scale (metres)

