


PLAN TM 105

PROPOSED
FIRST FLOOR
LAYOUT PLAN
scale 1:100

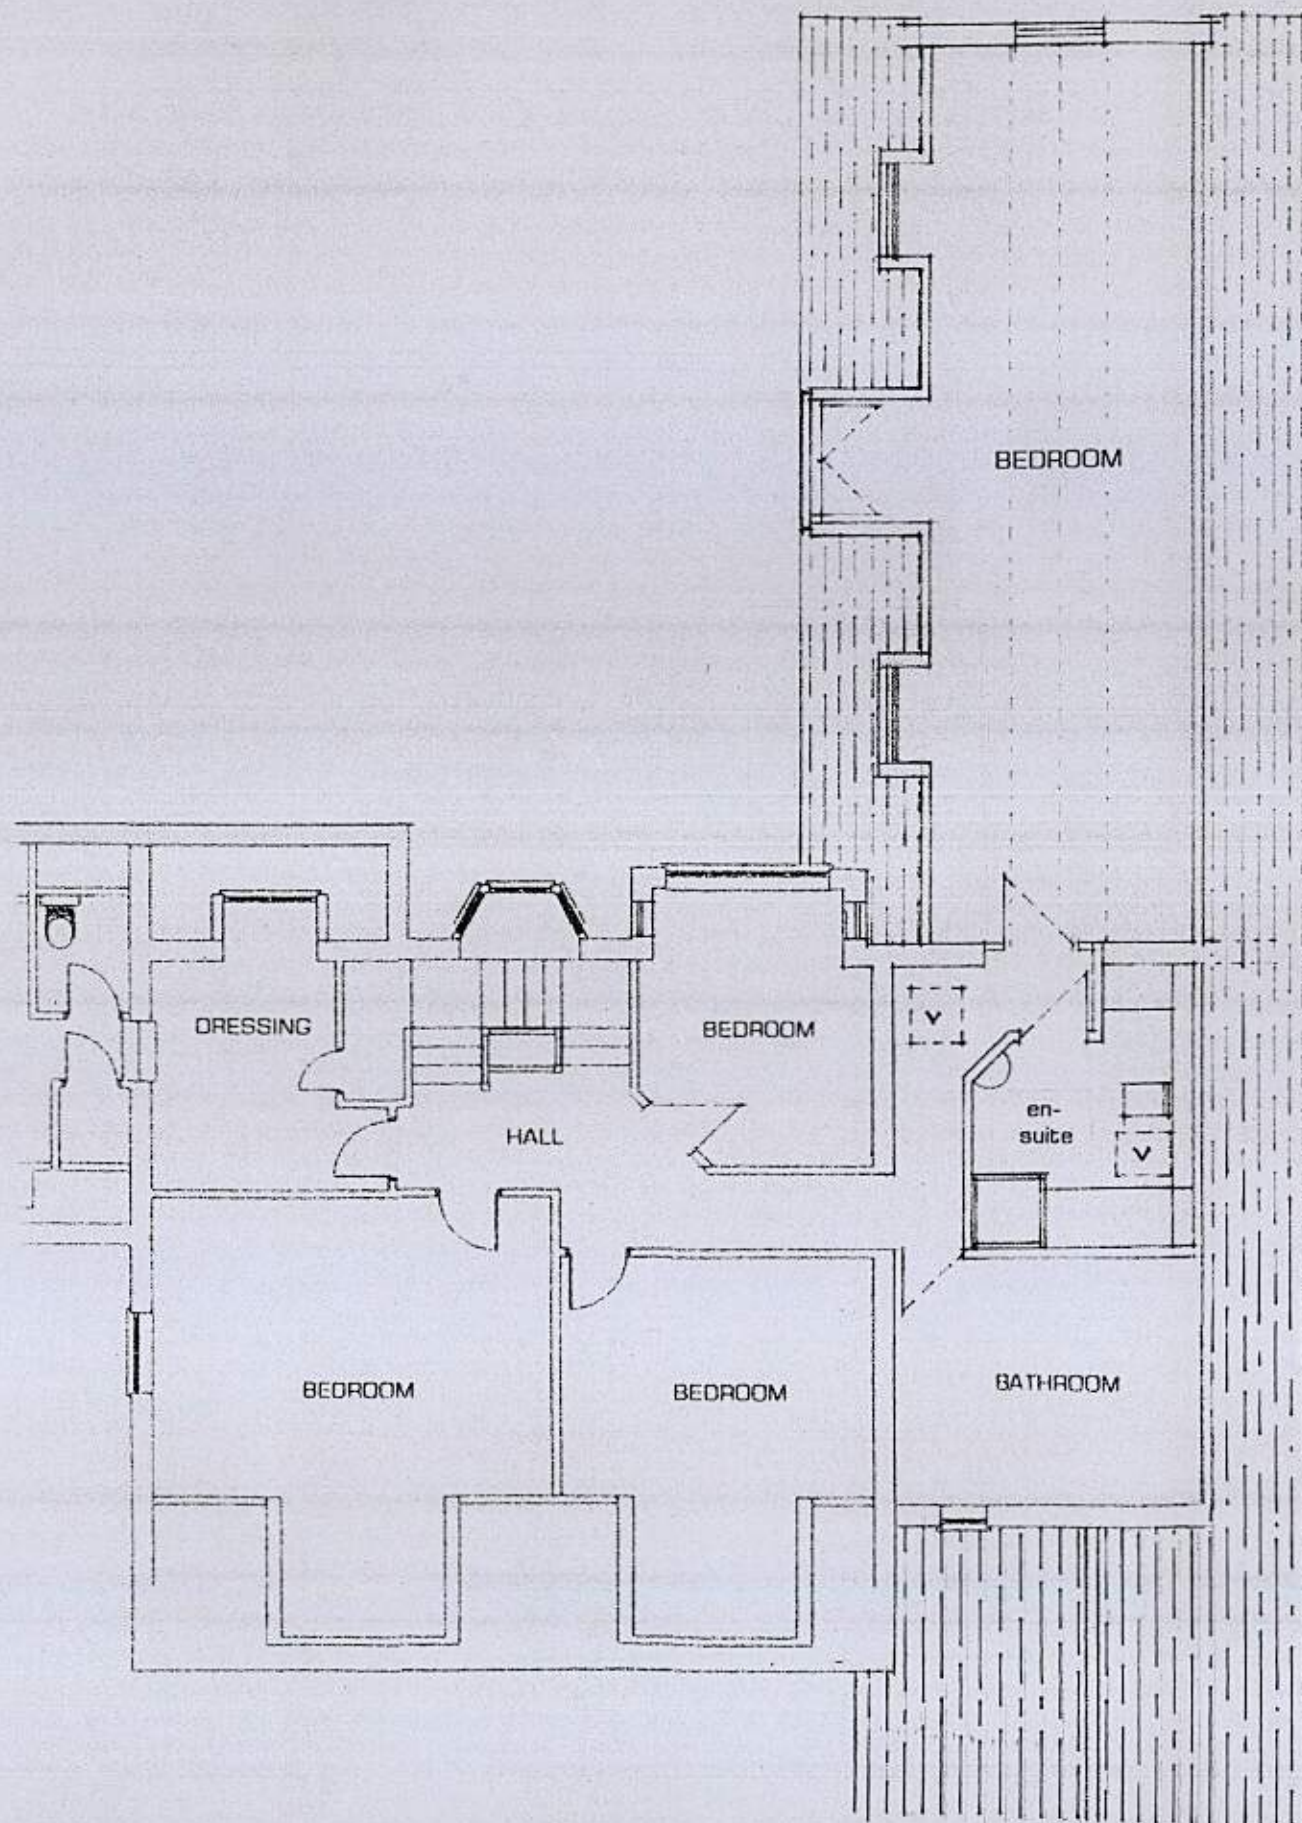

Bar Scale (metres)

