




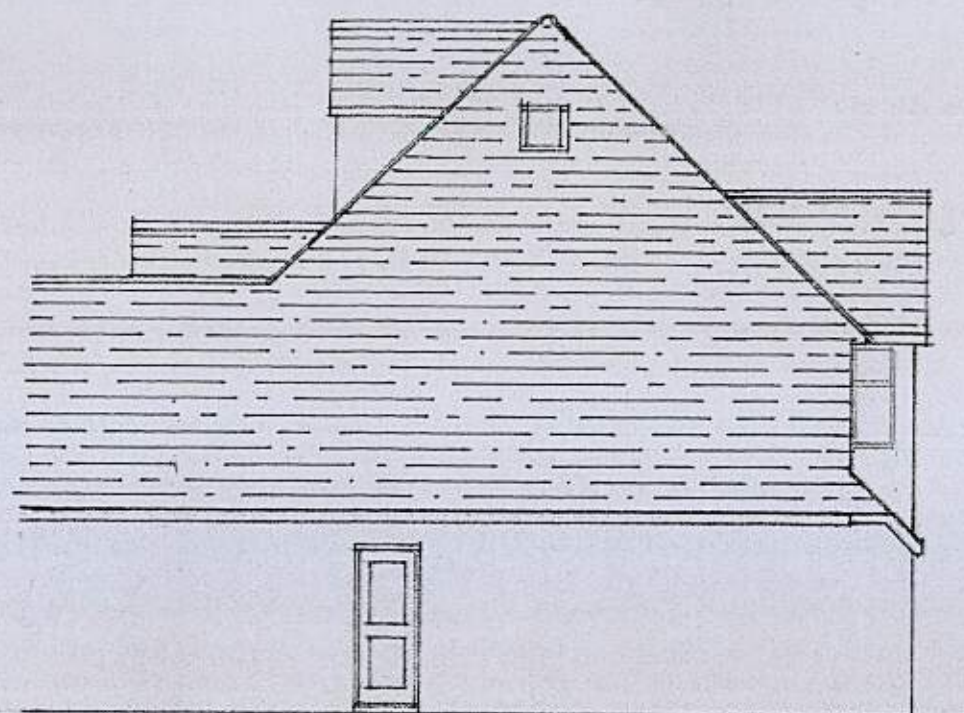


EXISTING SIDE (EAST) ELEVATION

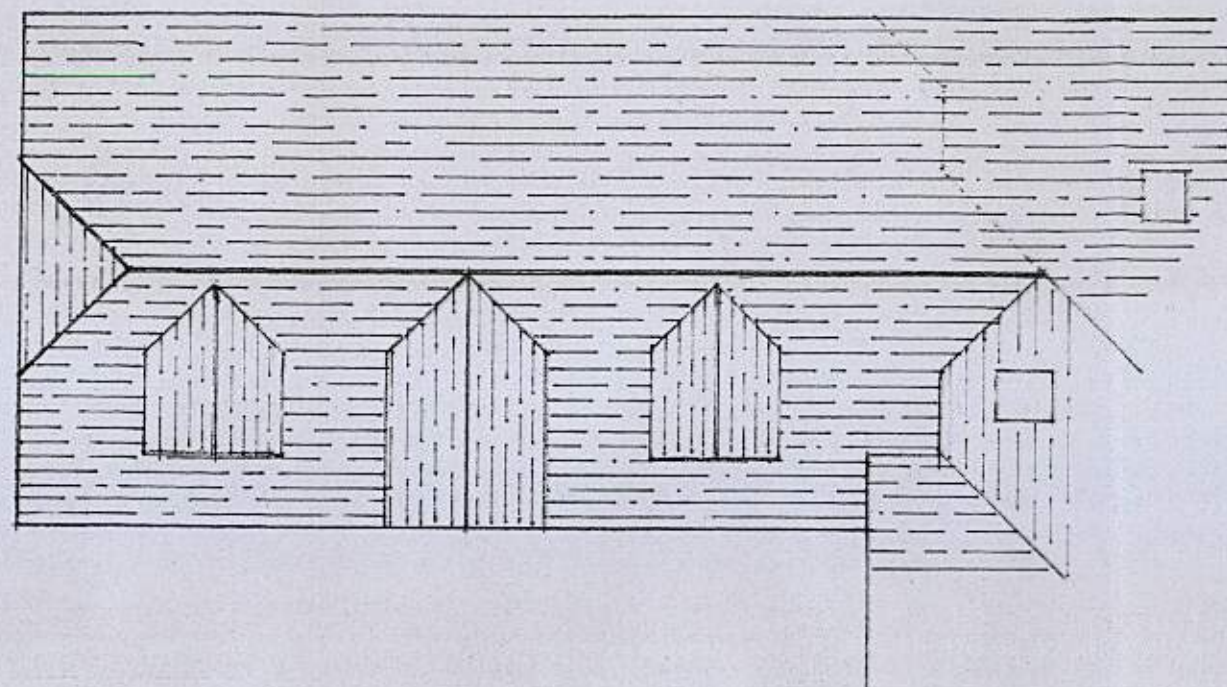

PROPOSED ROOF PLAN

Bar Scale (metres)

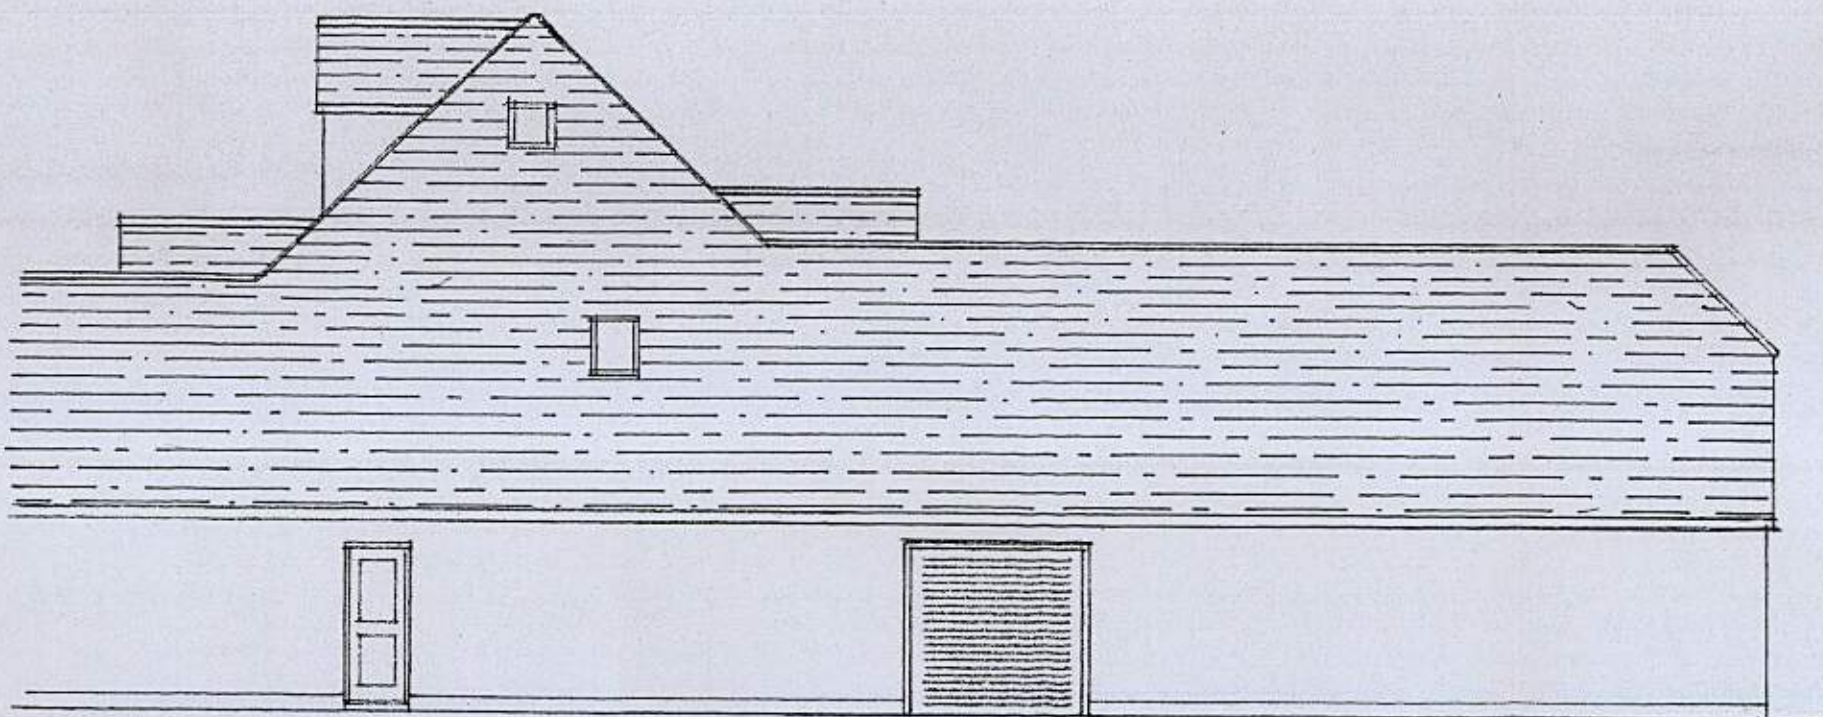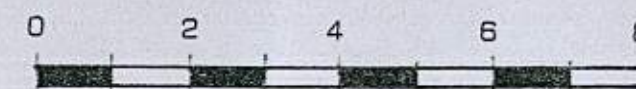

PROPOSED SIDE (EAST) ELEVATION



PROPOSED SIDE (WEST) ELEVATION