

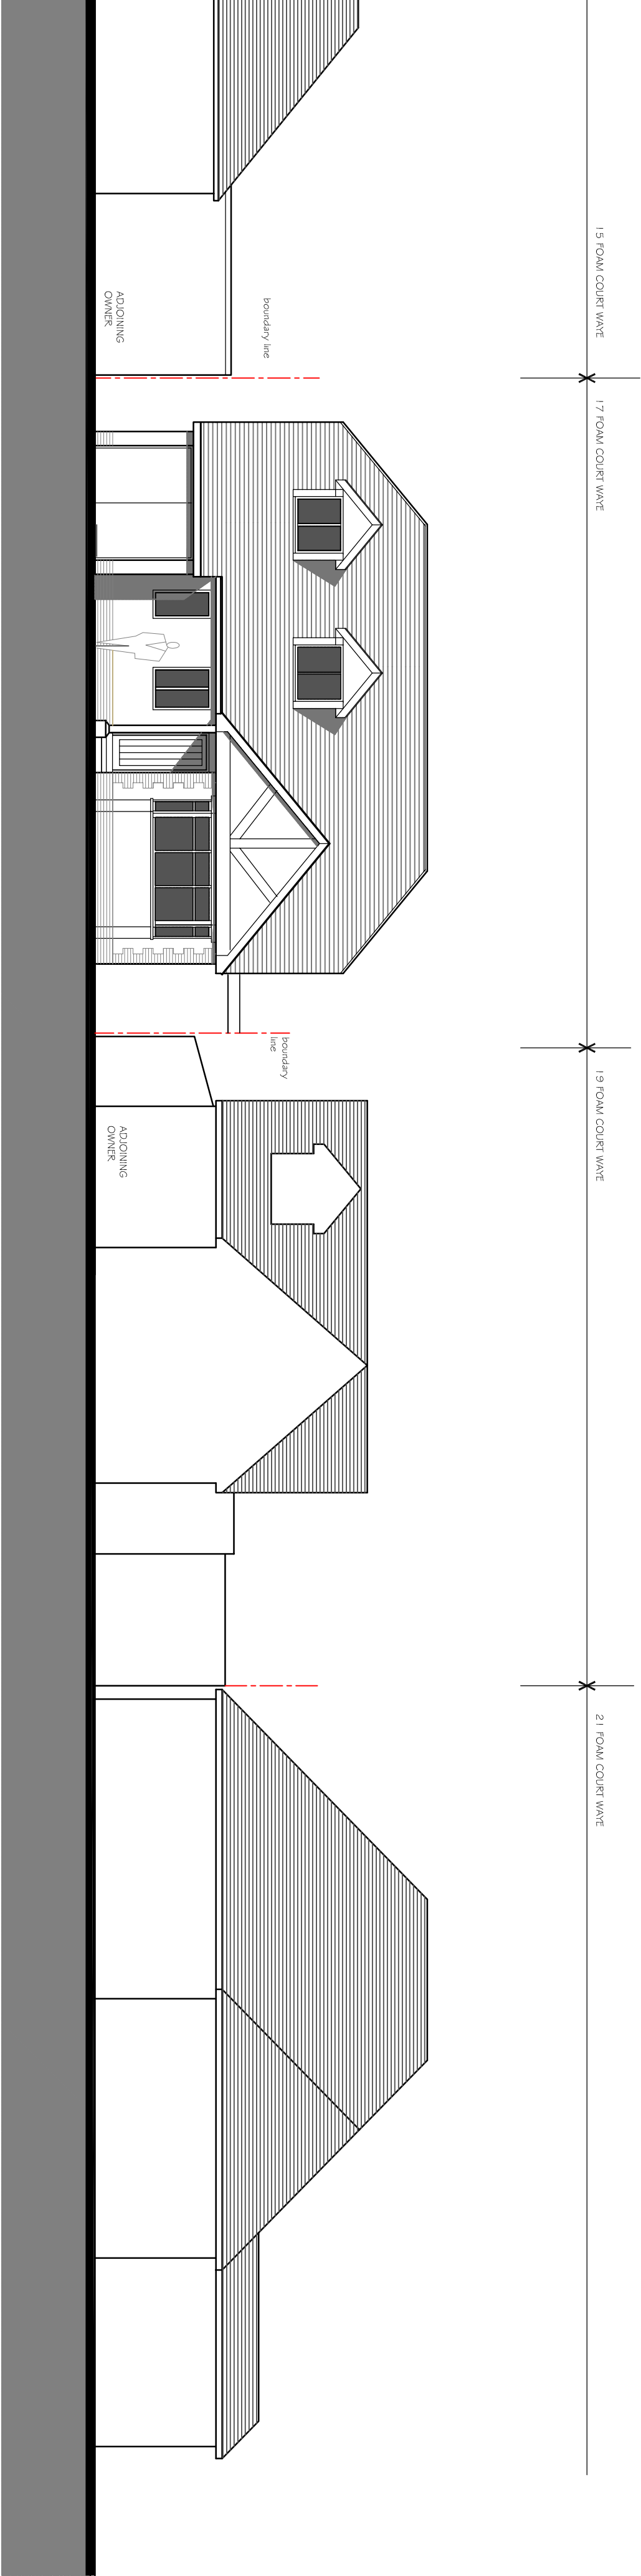


NOTES & AMENDMENTS


1. Subject to site survey.
2. This drawing should not be scaled; work only to annotated dimensions.
3. All dimensions are to be checked on site and any discrepancies reported to the Architect before work proceeds.
4. This drawing is to be read in conjunction with the following drawings:-
5. The copyright of this drawing is retained by COLLINS CADDY POPE PARTNERSHIP. This drawing may not be copied or passed to a third party without our written permission and must be returned upon request.
6. Client & Contractor to ensure to ensure compliance with C.O.D.M. and Health and Safety Regulations.
7. All works to comply with current Codes of Practice and B.S.I.

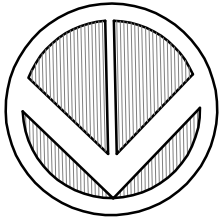

PROPOSED ELEVATION FROM FOAMCOURT WAY

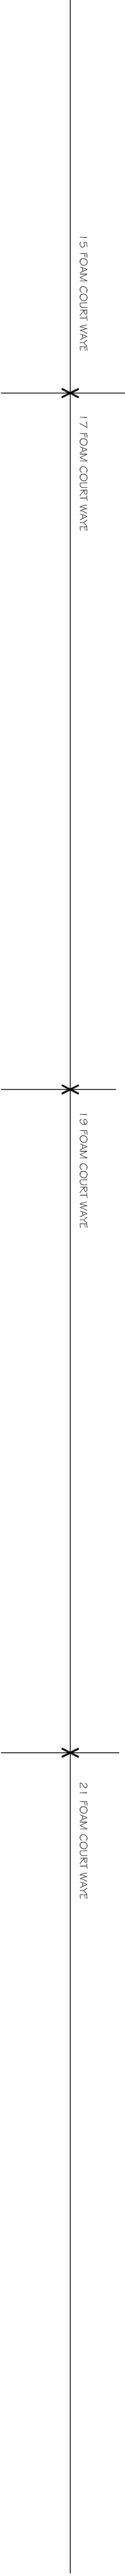

EXISTING ELEVATION FROM FOAMCOURT WAY

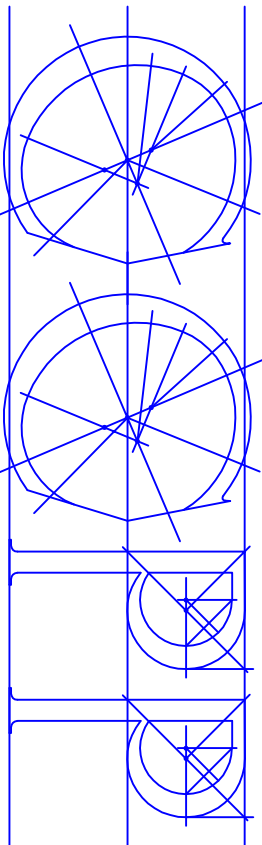

COLLINS CADDY POPE PARTNERSHIP
COLLINS CADDY POPE PARTNERSHIP
SILVERSTONE & CONINGS ROAD, SILVERSTONE, LEICESTERSHIRE NN16 9JL
263 OSWALD, COURTWOOD LANE, FORESTDALE, CROFTON, CRO 9HJ
TEL : 020 8851 2979 Email: info@collinscaddy pope.co.uk

Contract
17 FOAMCOURT WAY
FERRING BN12 5RD

Client
MR & MRS POPE

Title
**EXISTING AND PROPOSED
ELEVATIONS FROM FOAMCOURT WAY**

Scale	1:100 A14	Dwg. No.	**C.C.P.P.**	A	B
Date	DEC 2017				
Drawn by	SP				

CAD_ref