

NOTES & AMENDMENTS

1. Subject to site survey.


2. This drawing should not be scaled; work only to annotated dimensions.

3. All dimensions are to be checked on site and any discrepancies reported to the Architect before work proceeds.


4. This drawing is to be read in conjunction with the following drawings:-
5. The copyright of this drawing is retained by COLLINS CADDY POPE PARTNERSHIP. This drawing may not be copied or passed to a third party without our written permission and must be returned upon request.

6. Client & Contractor to ensure to ensure compliance with C.O.D.M. and Health and Safety Regulations.


7. All works to comply with current Codes of Practice and B.S.I.

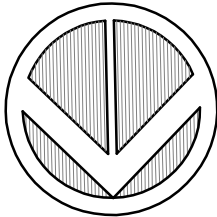

SIDE ELEVATION

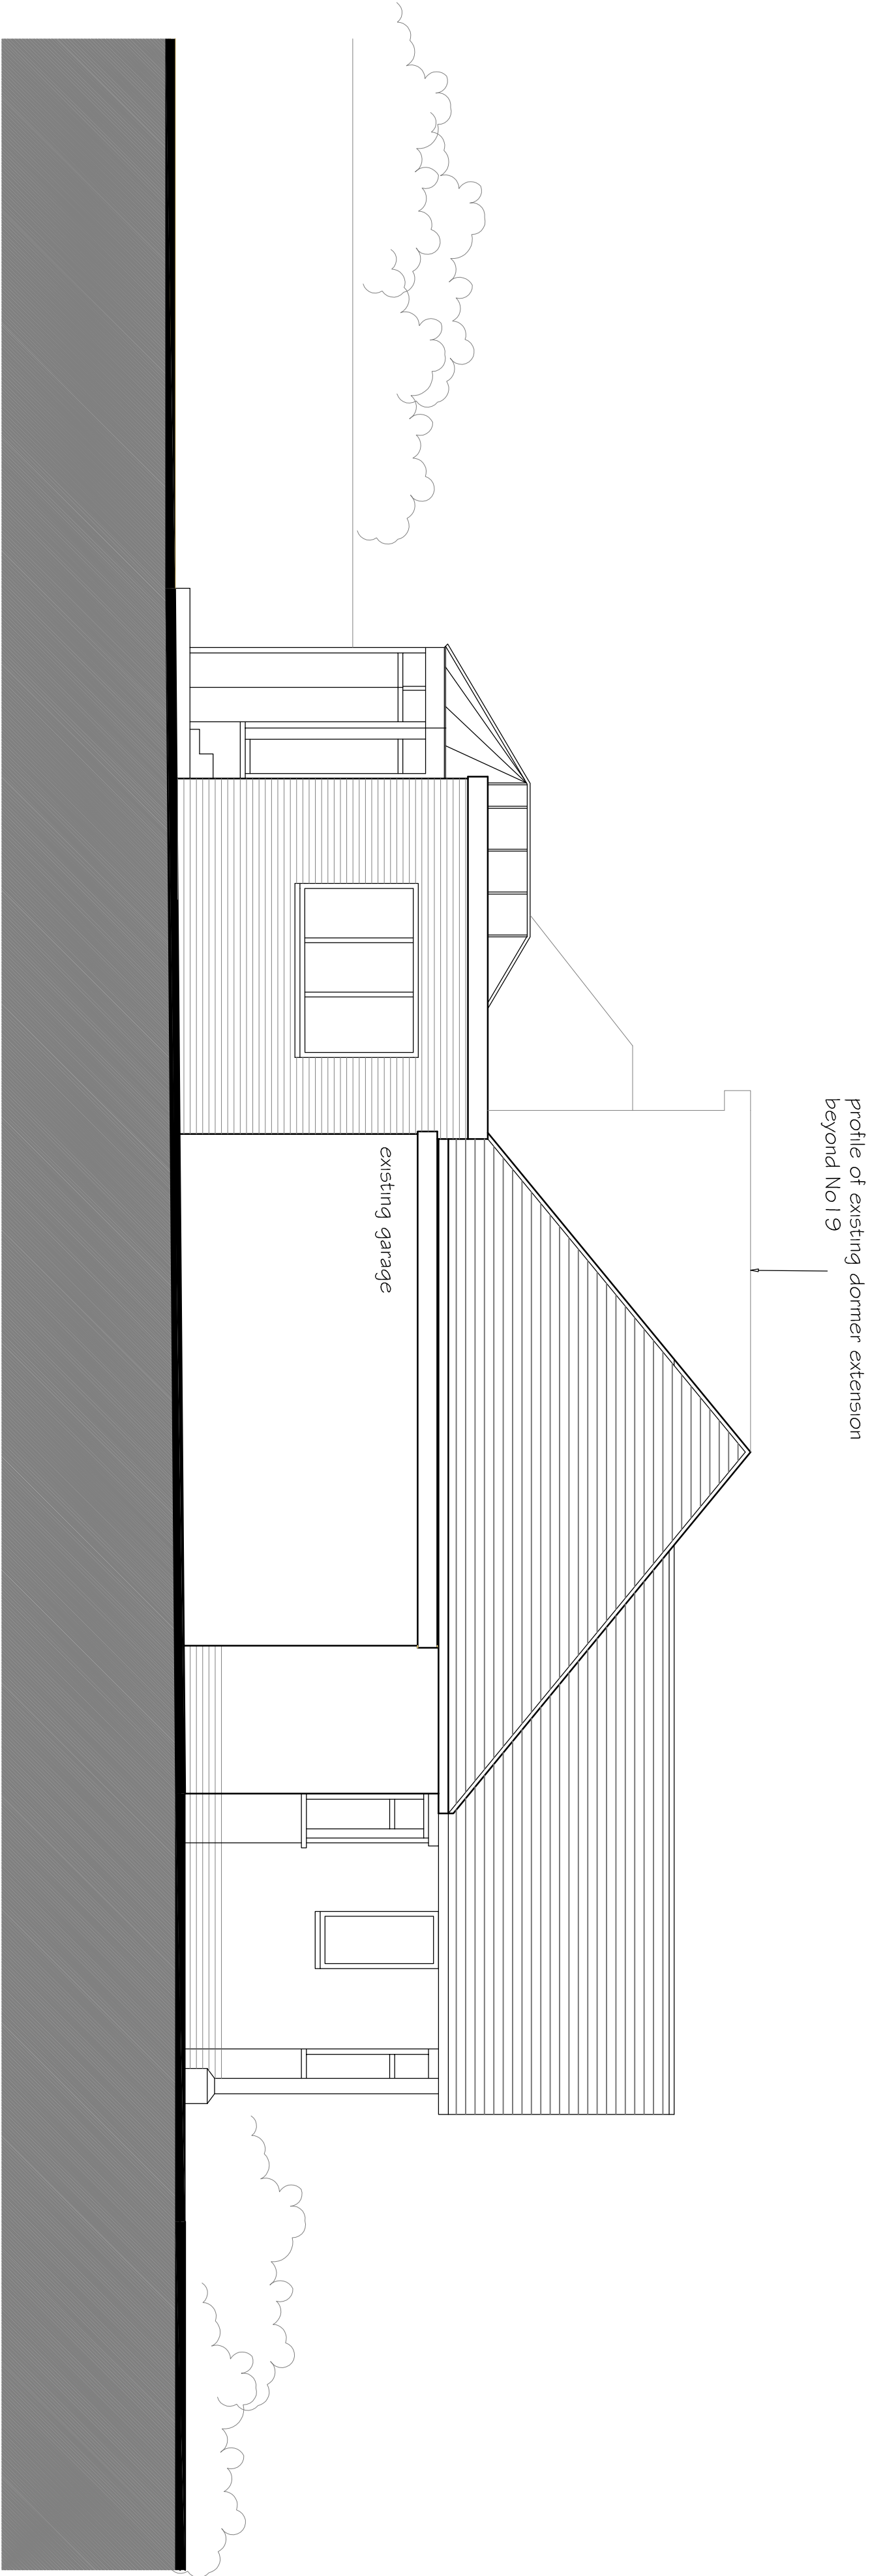

SIDE ELEVATION

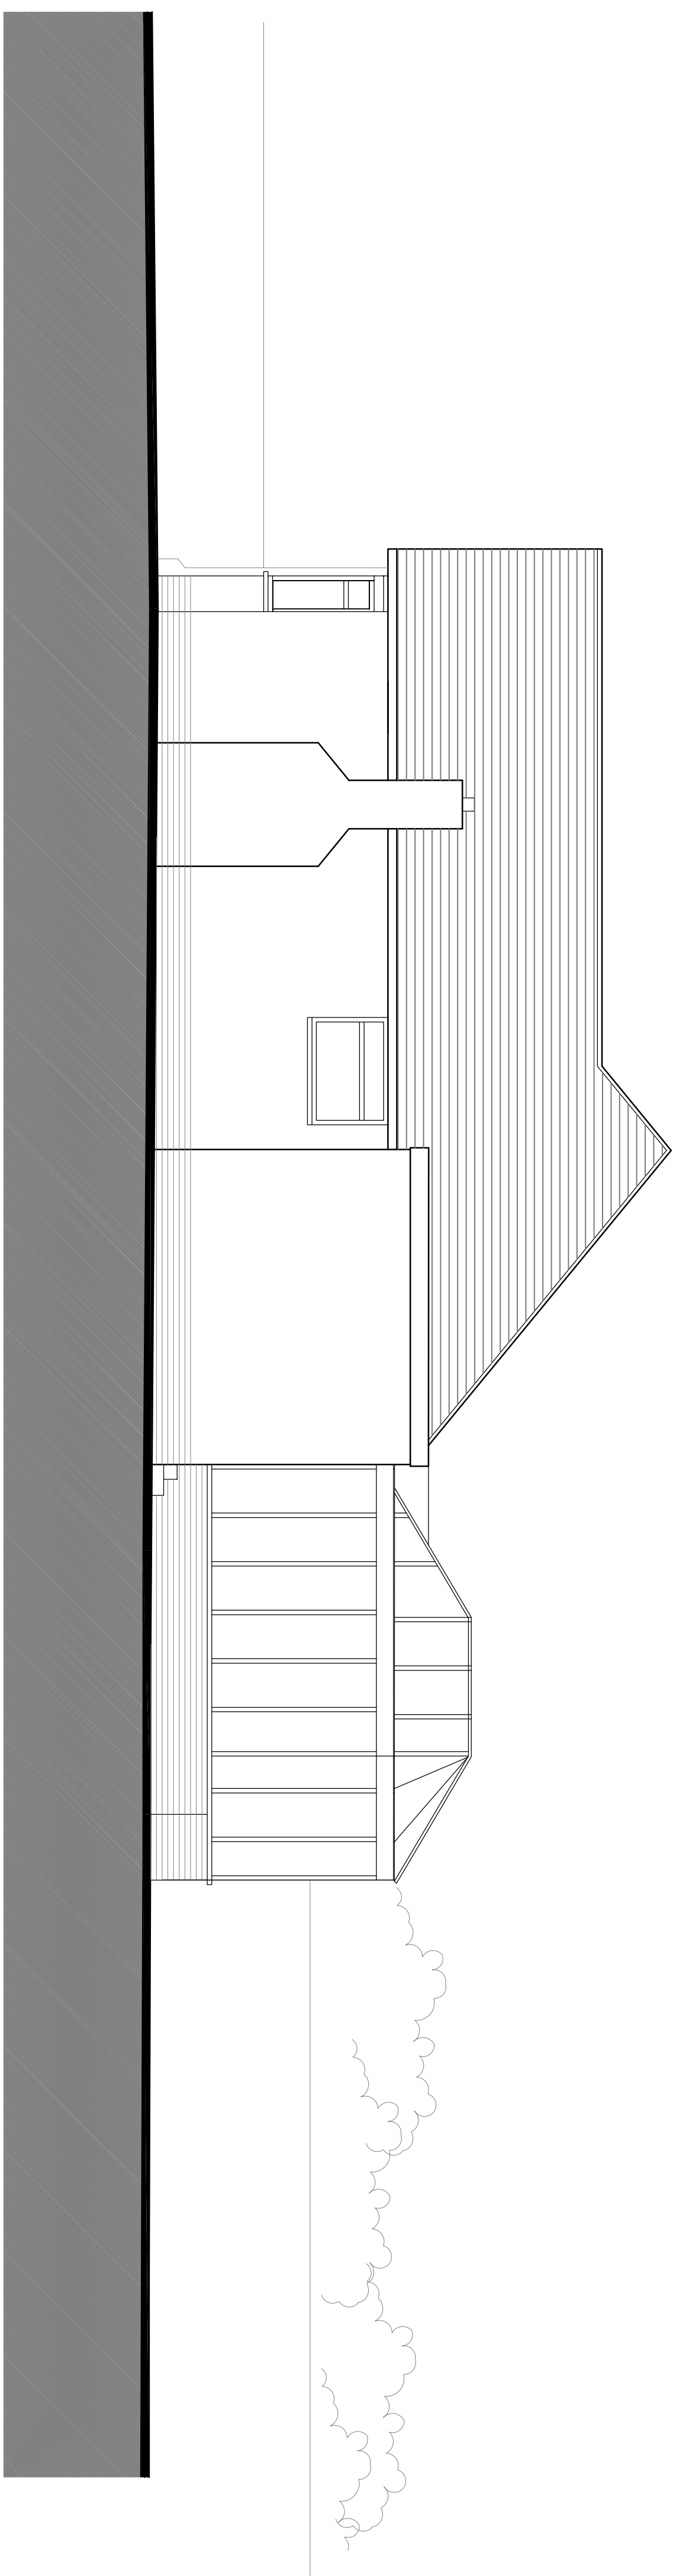

Client		MR & MRS POPE	
Contract		17 FOAMCOURT WAYE FERRING BN12 5RD	
Title		EXISTING SIDE ELEVATIONS	
Scale	1:50 at A1	Dwg. No.	**C.C.P.P.** A B
Date	NOV 2017		1718/ 04
Drawn by	SP		
CAD_ref			

J	
I	
H	
G	
F	
E	
D	
C	
B	Slip window added
A	Slip window added
DATE	AMENDMENT

COLLINS CADDY POPE PARTNERSHIP
SUSAN COLLINS, PARTNER
SUE CADDY, PARTNER
263 OSWALD, COURTWOOD LANE, FORESTDALE, CROYDON, CRO 9HJ
TEL : 020 8851 2979 Email: info@collinscaddypopes.co.uk

