


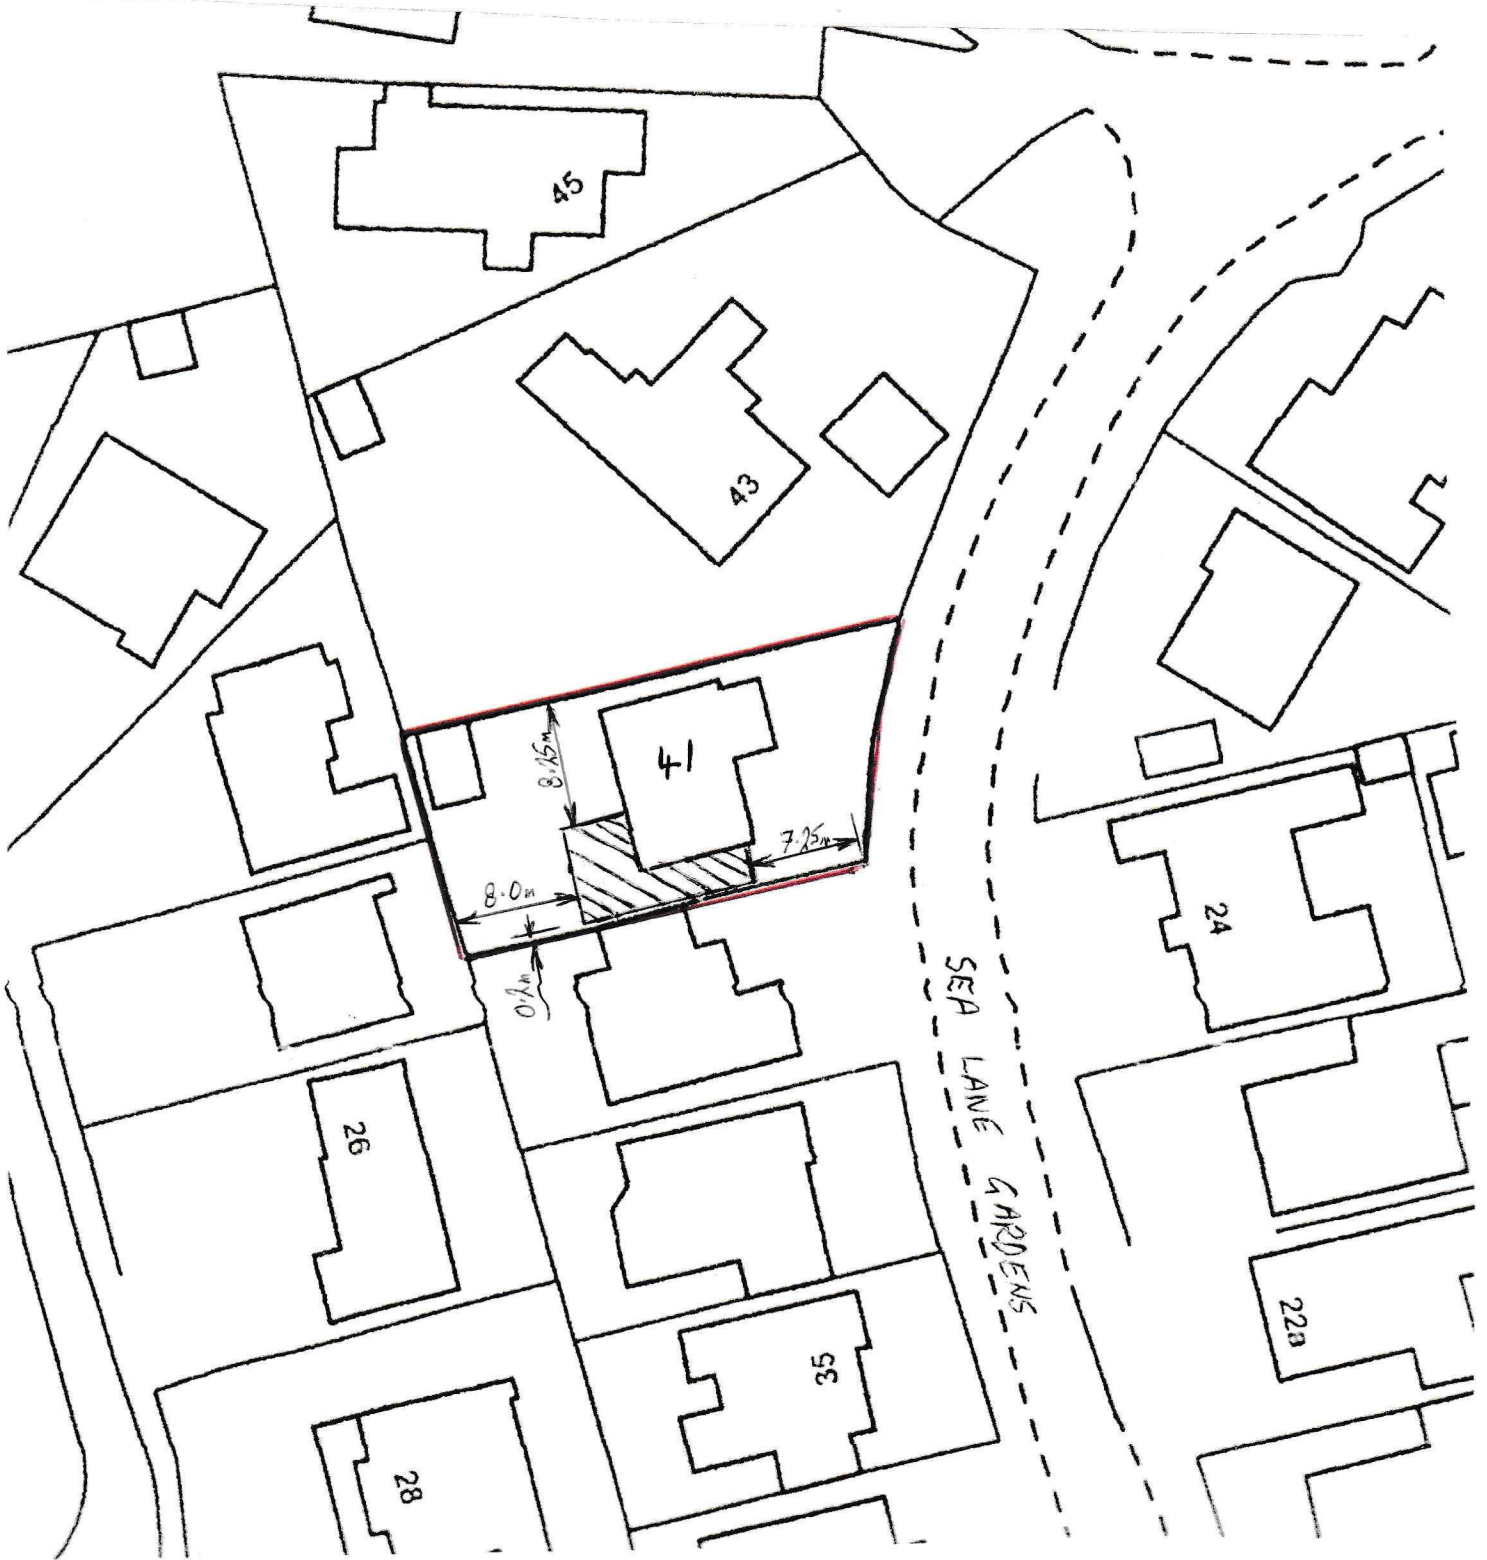

Client:

Mark Harley

41 Sea Lane Gardens

Ferring

Proposed Work:

Single storey side &
rear extension

Drawing Title:

Block plan

Drg No:

HARLEY 05


Scale:

1:500 @ A4

Rev:

Drawn:

29.03.20

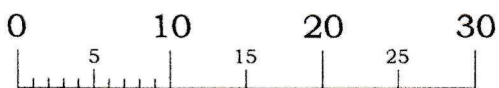

Metres
Scale Bar