


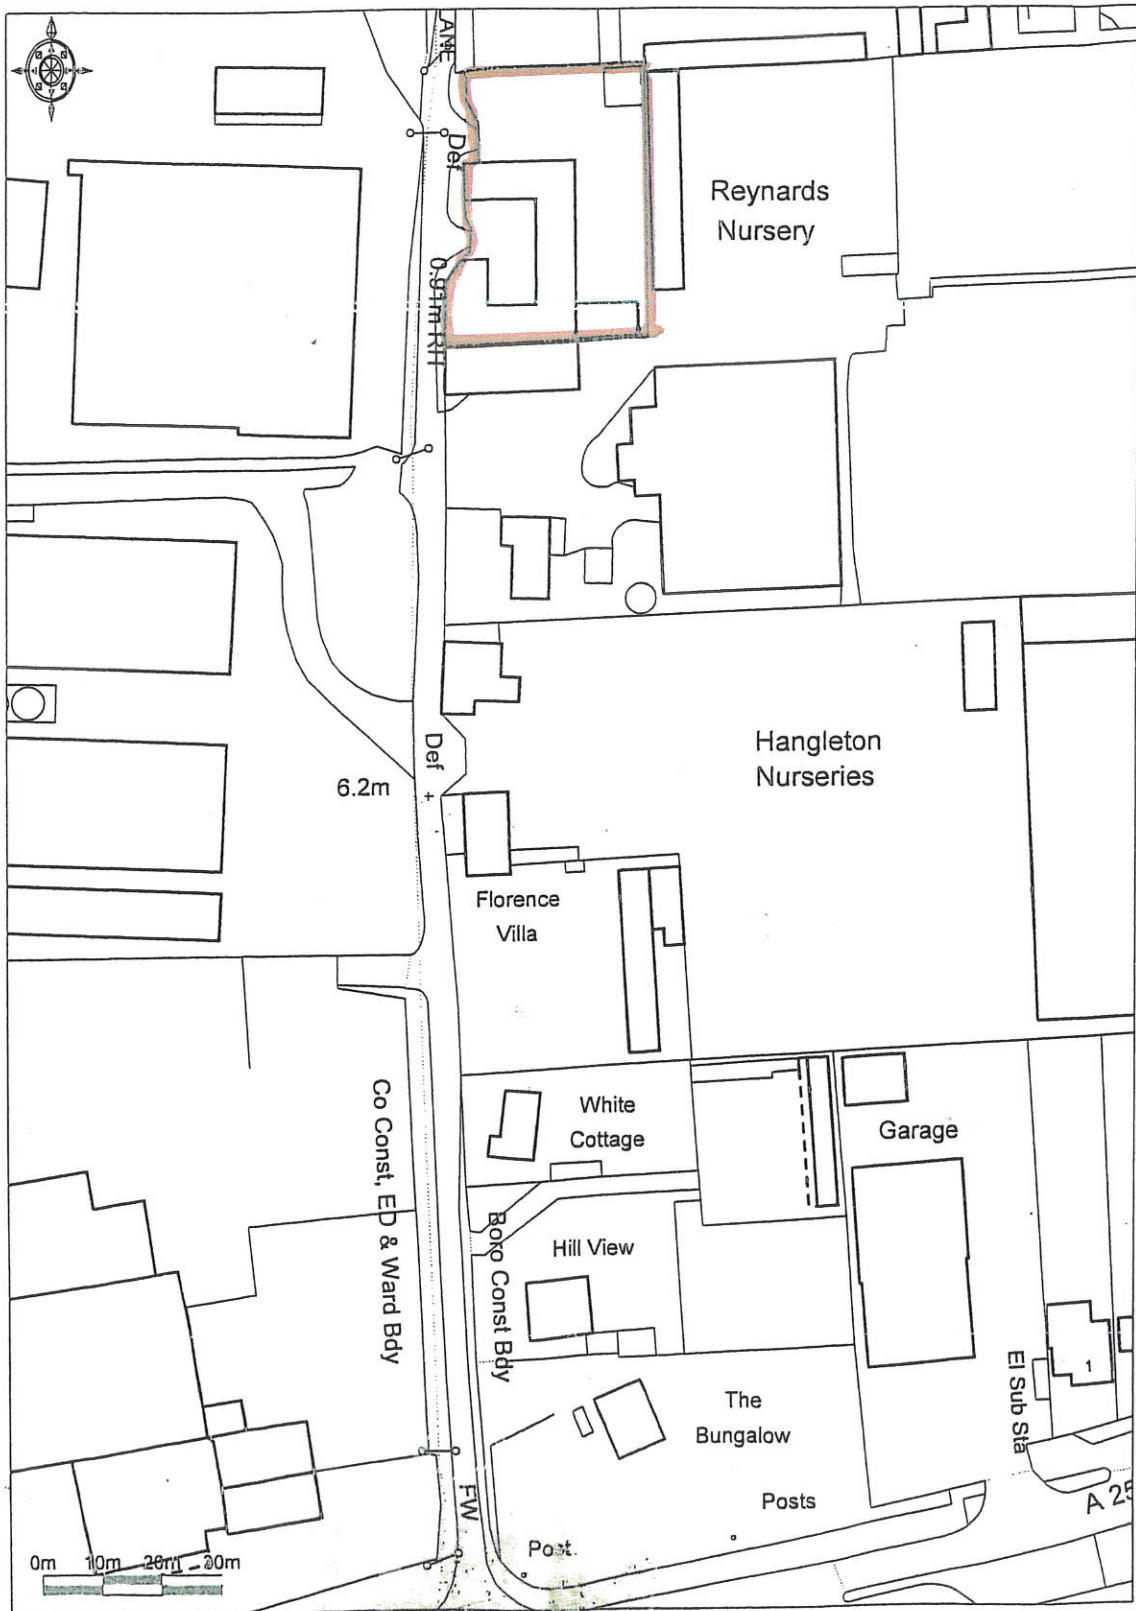




Promap

FG/140/21/CLE
Residential
Unit

LOCATION PLAN
SCALE 1-1250

AUGUST 2021

Road
Hangleton Lane

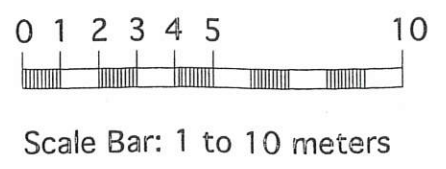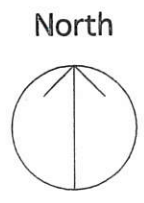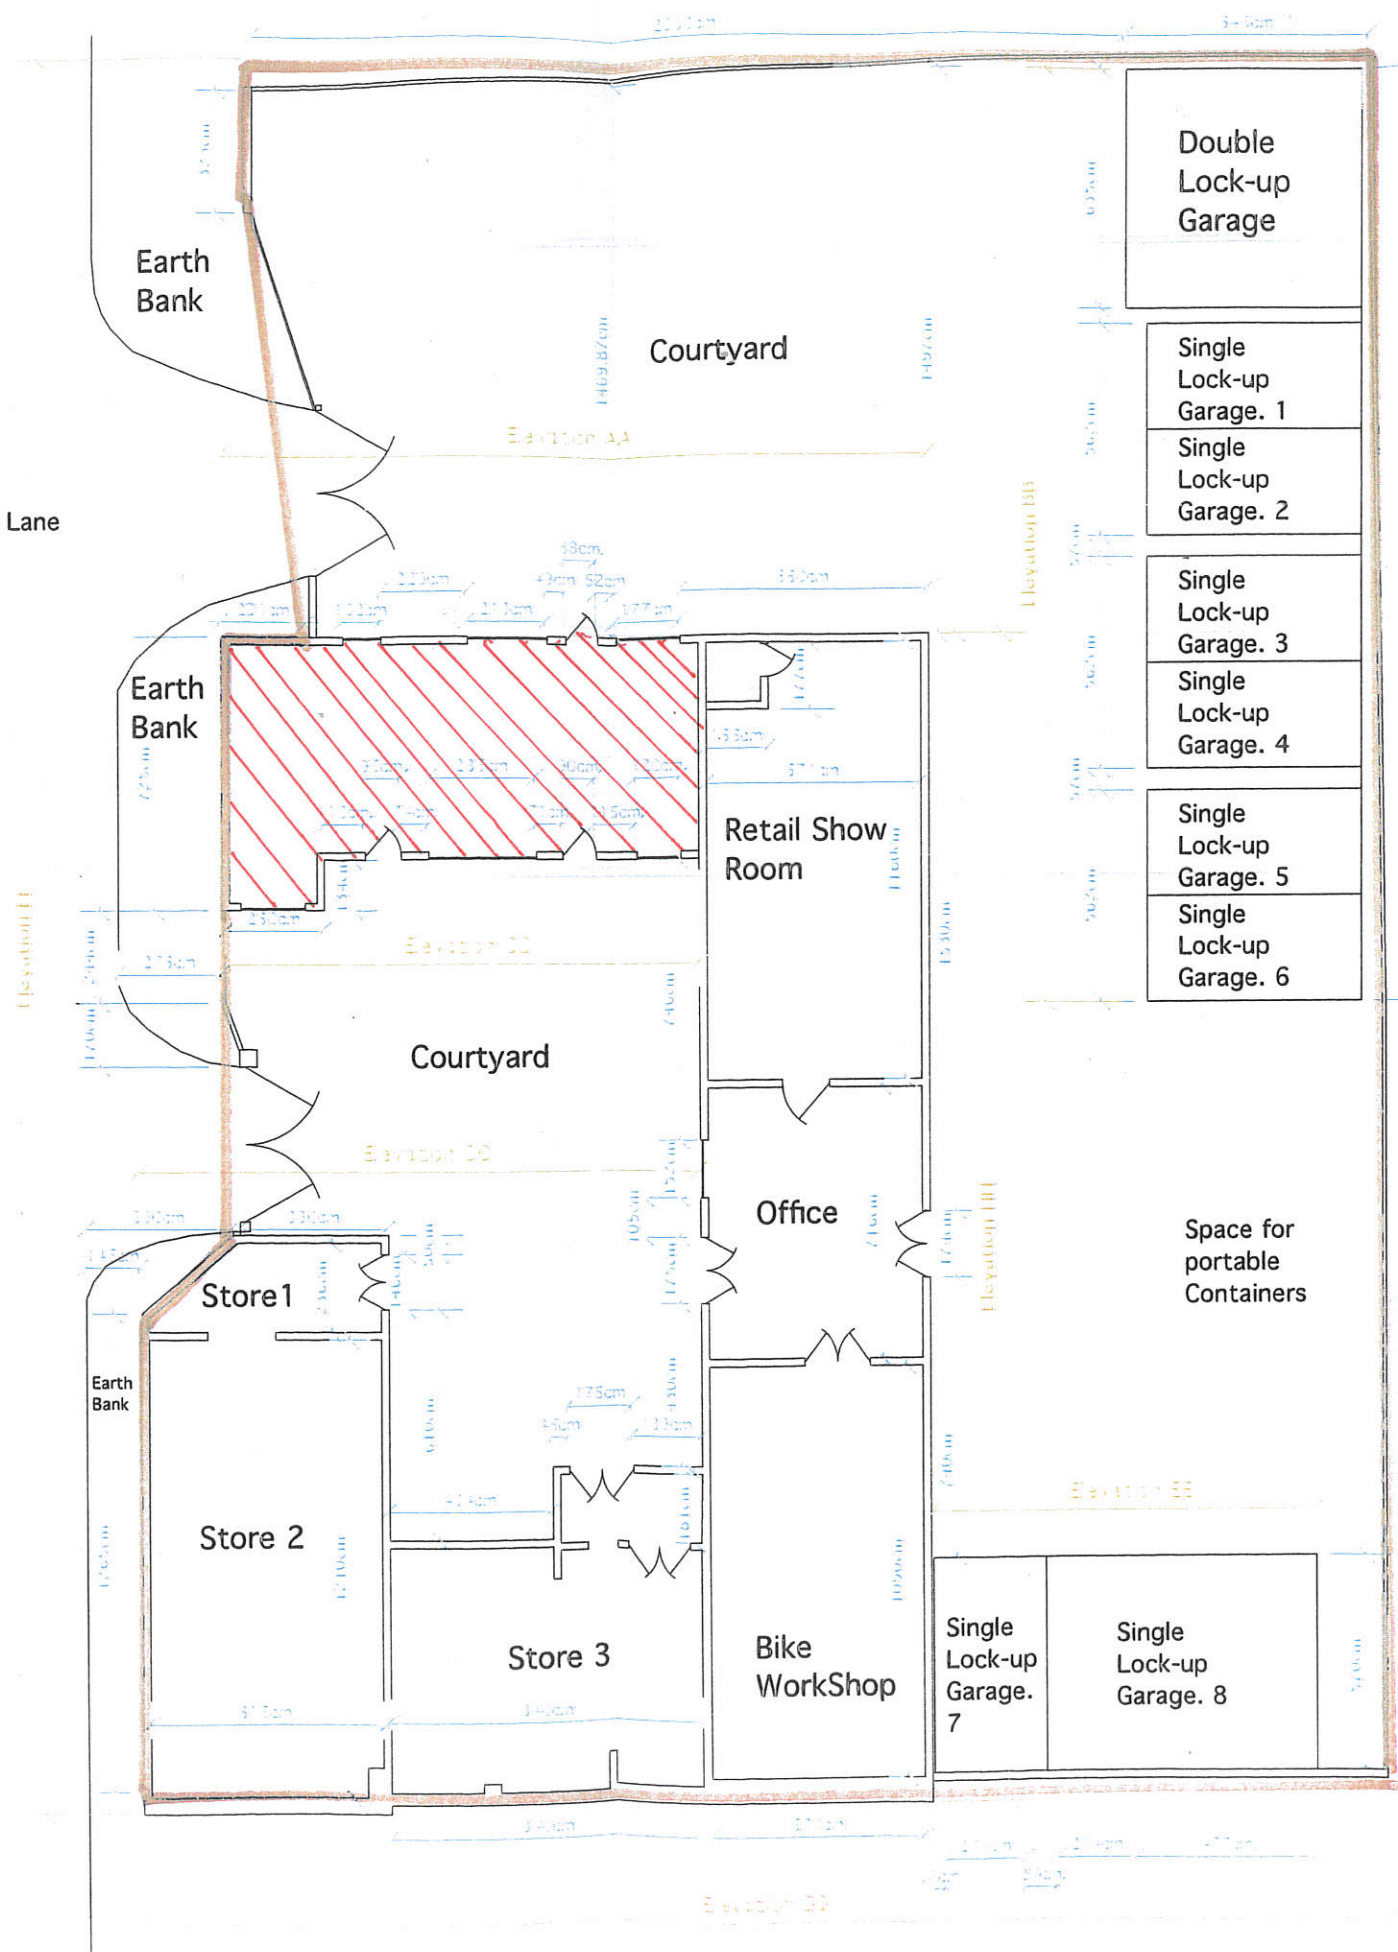

BLOCK PLAN
Residential unit
FG/140/21/CLE

Site / Buildings known as the Ladydell Site, East Side of Hangleton Lane, Ferring, West Sussex.	
Scale: 1/200	Drawing No:
Date: 13/9/12	Ladydell: 001