
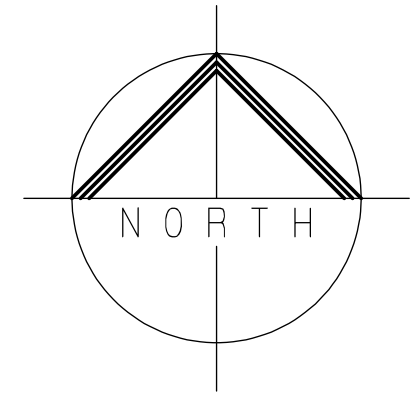


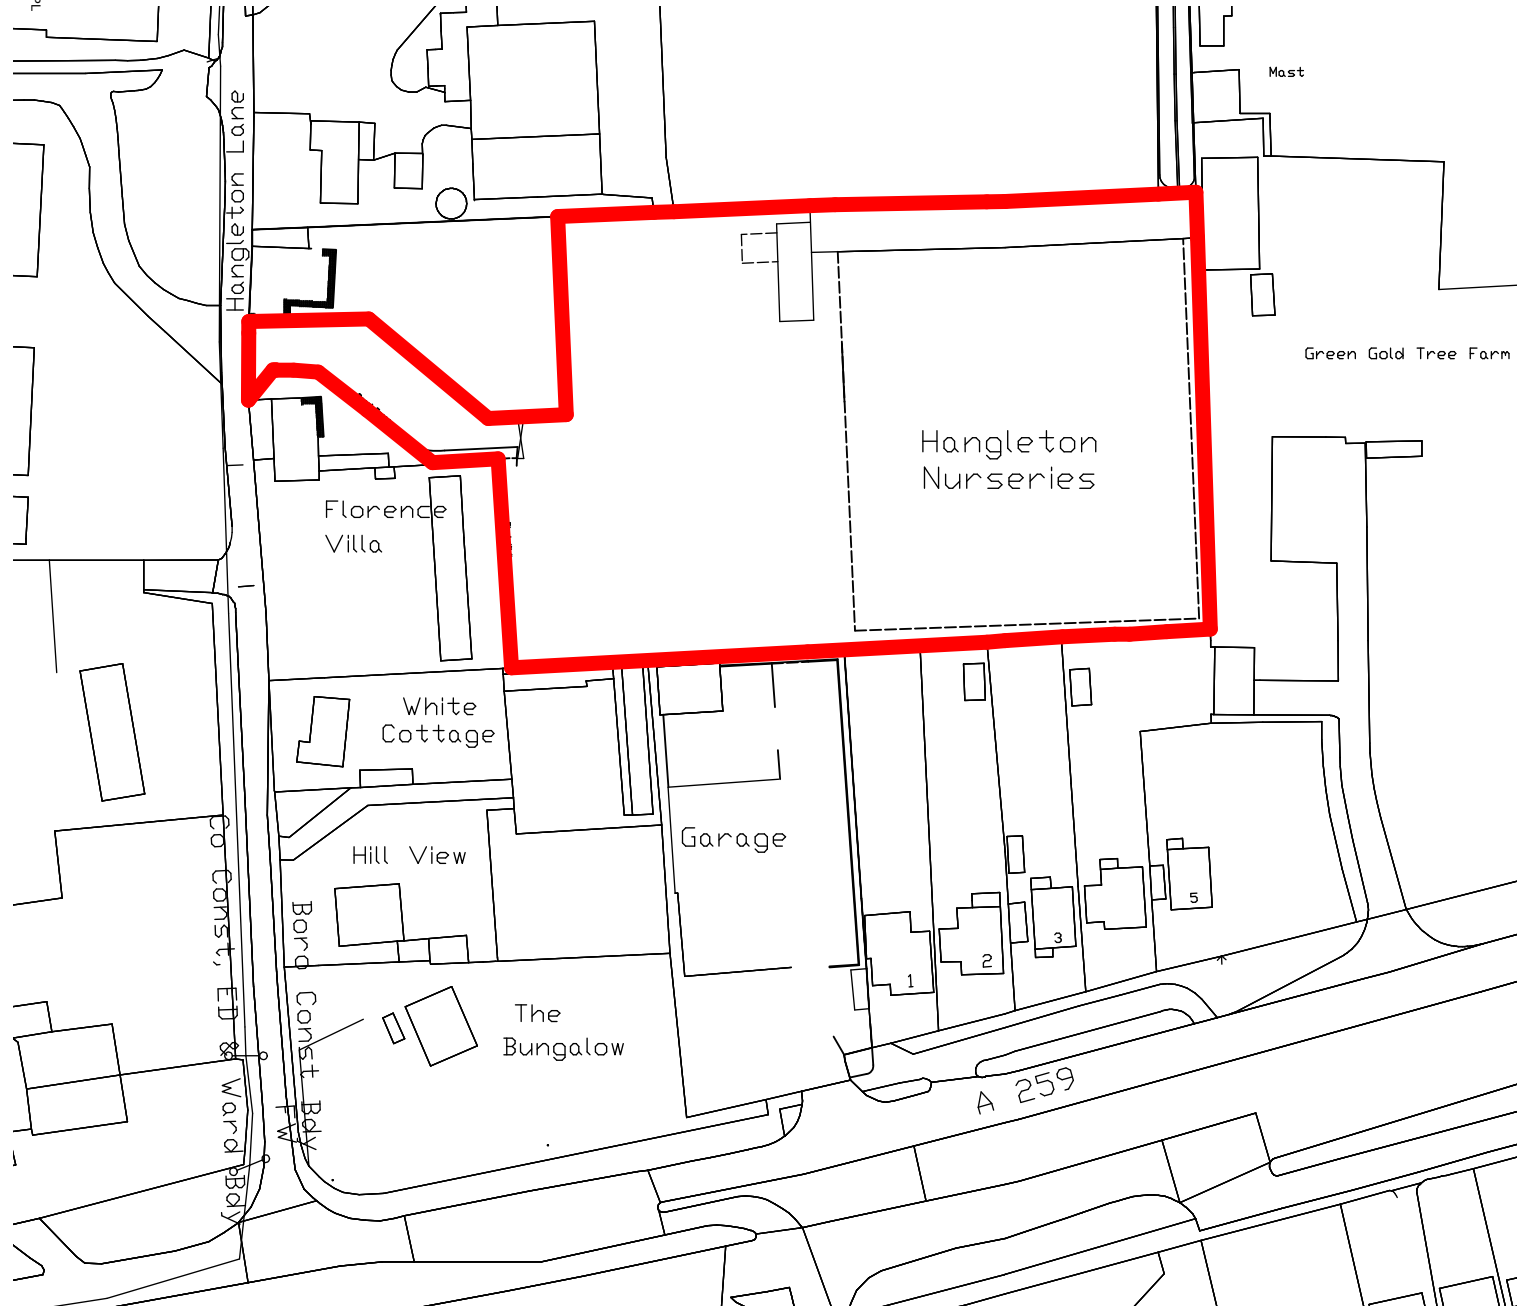

G.R.S. ARCHITECTS LIMITED
Equity Chambers, 249 High Street North,
Poole, Dorset. BH15 1DX.
Tel : 01202 677313, Fax : 01202 677313,
E - mail : guystorey@grsarchitects.co.uk

Client
MR GUY STOREY
Project
HANGLETON NURSERY
HANGLETON LANE
FERRING
WORTHING
BN12 6PP

Drawing
LOCATION PLAN
Drawn by Date Scale
G.R.S. FEB 2015 1:1250
Drawing No Revision
1555/201