
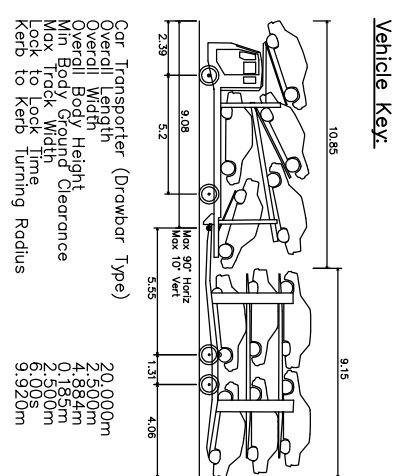
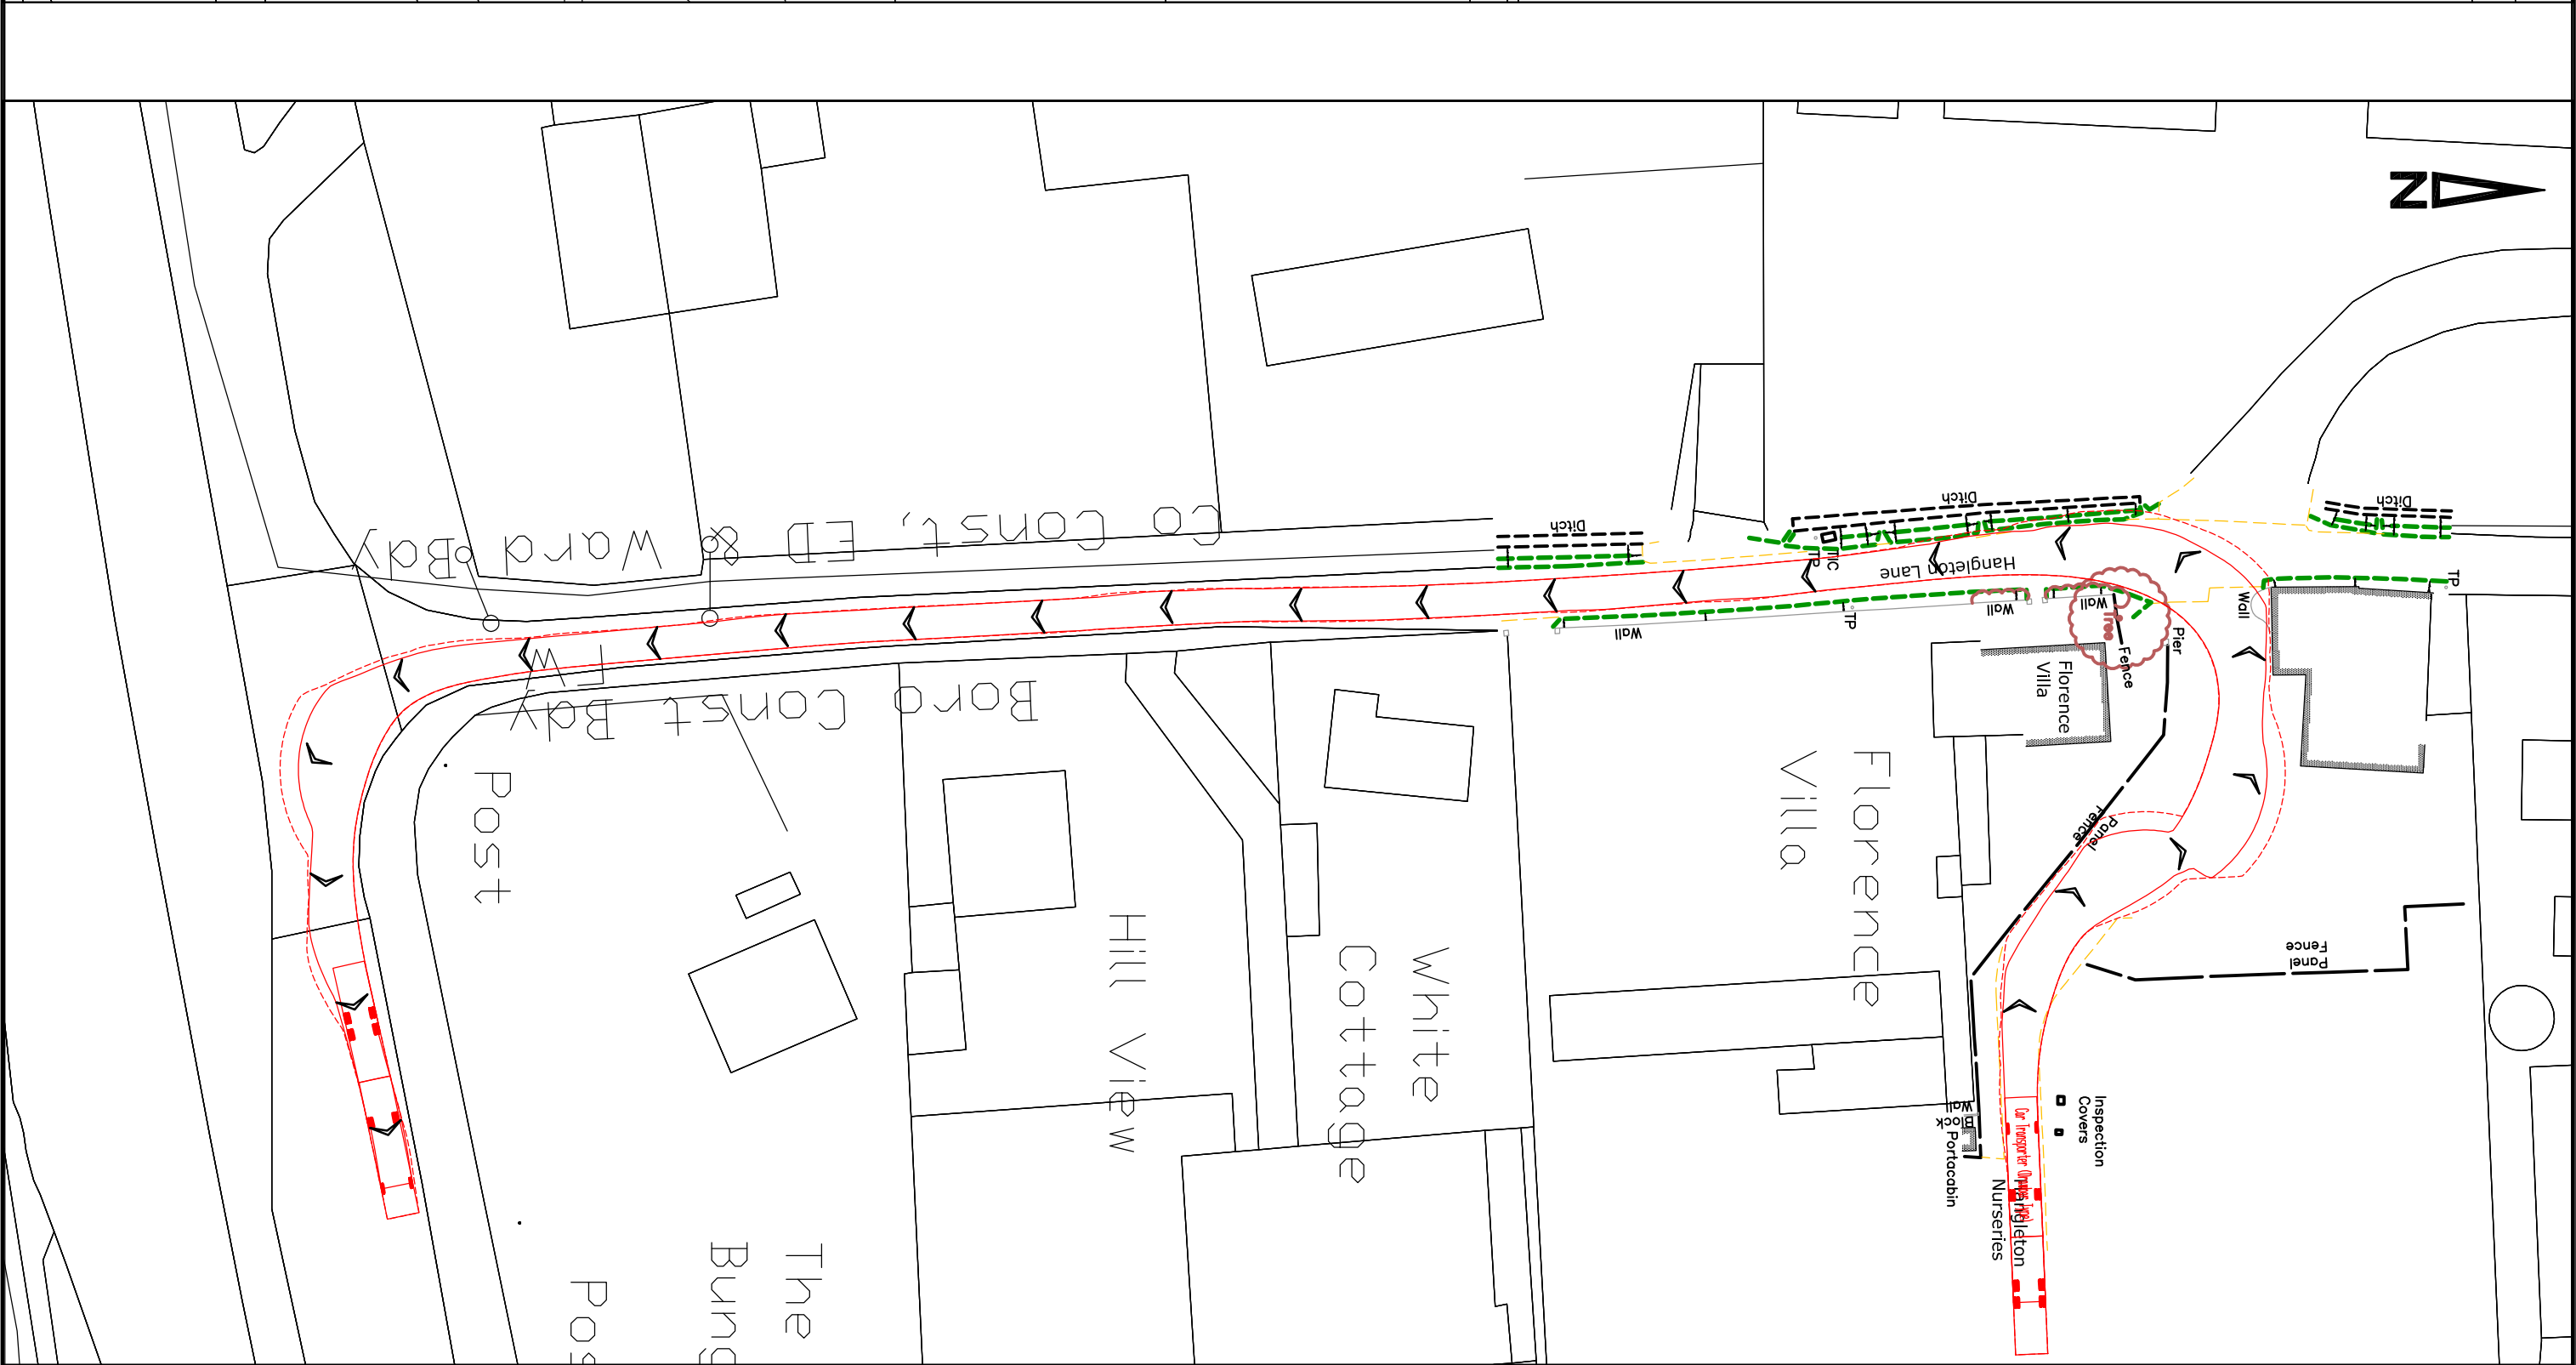


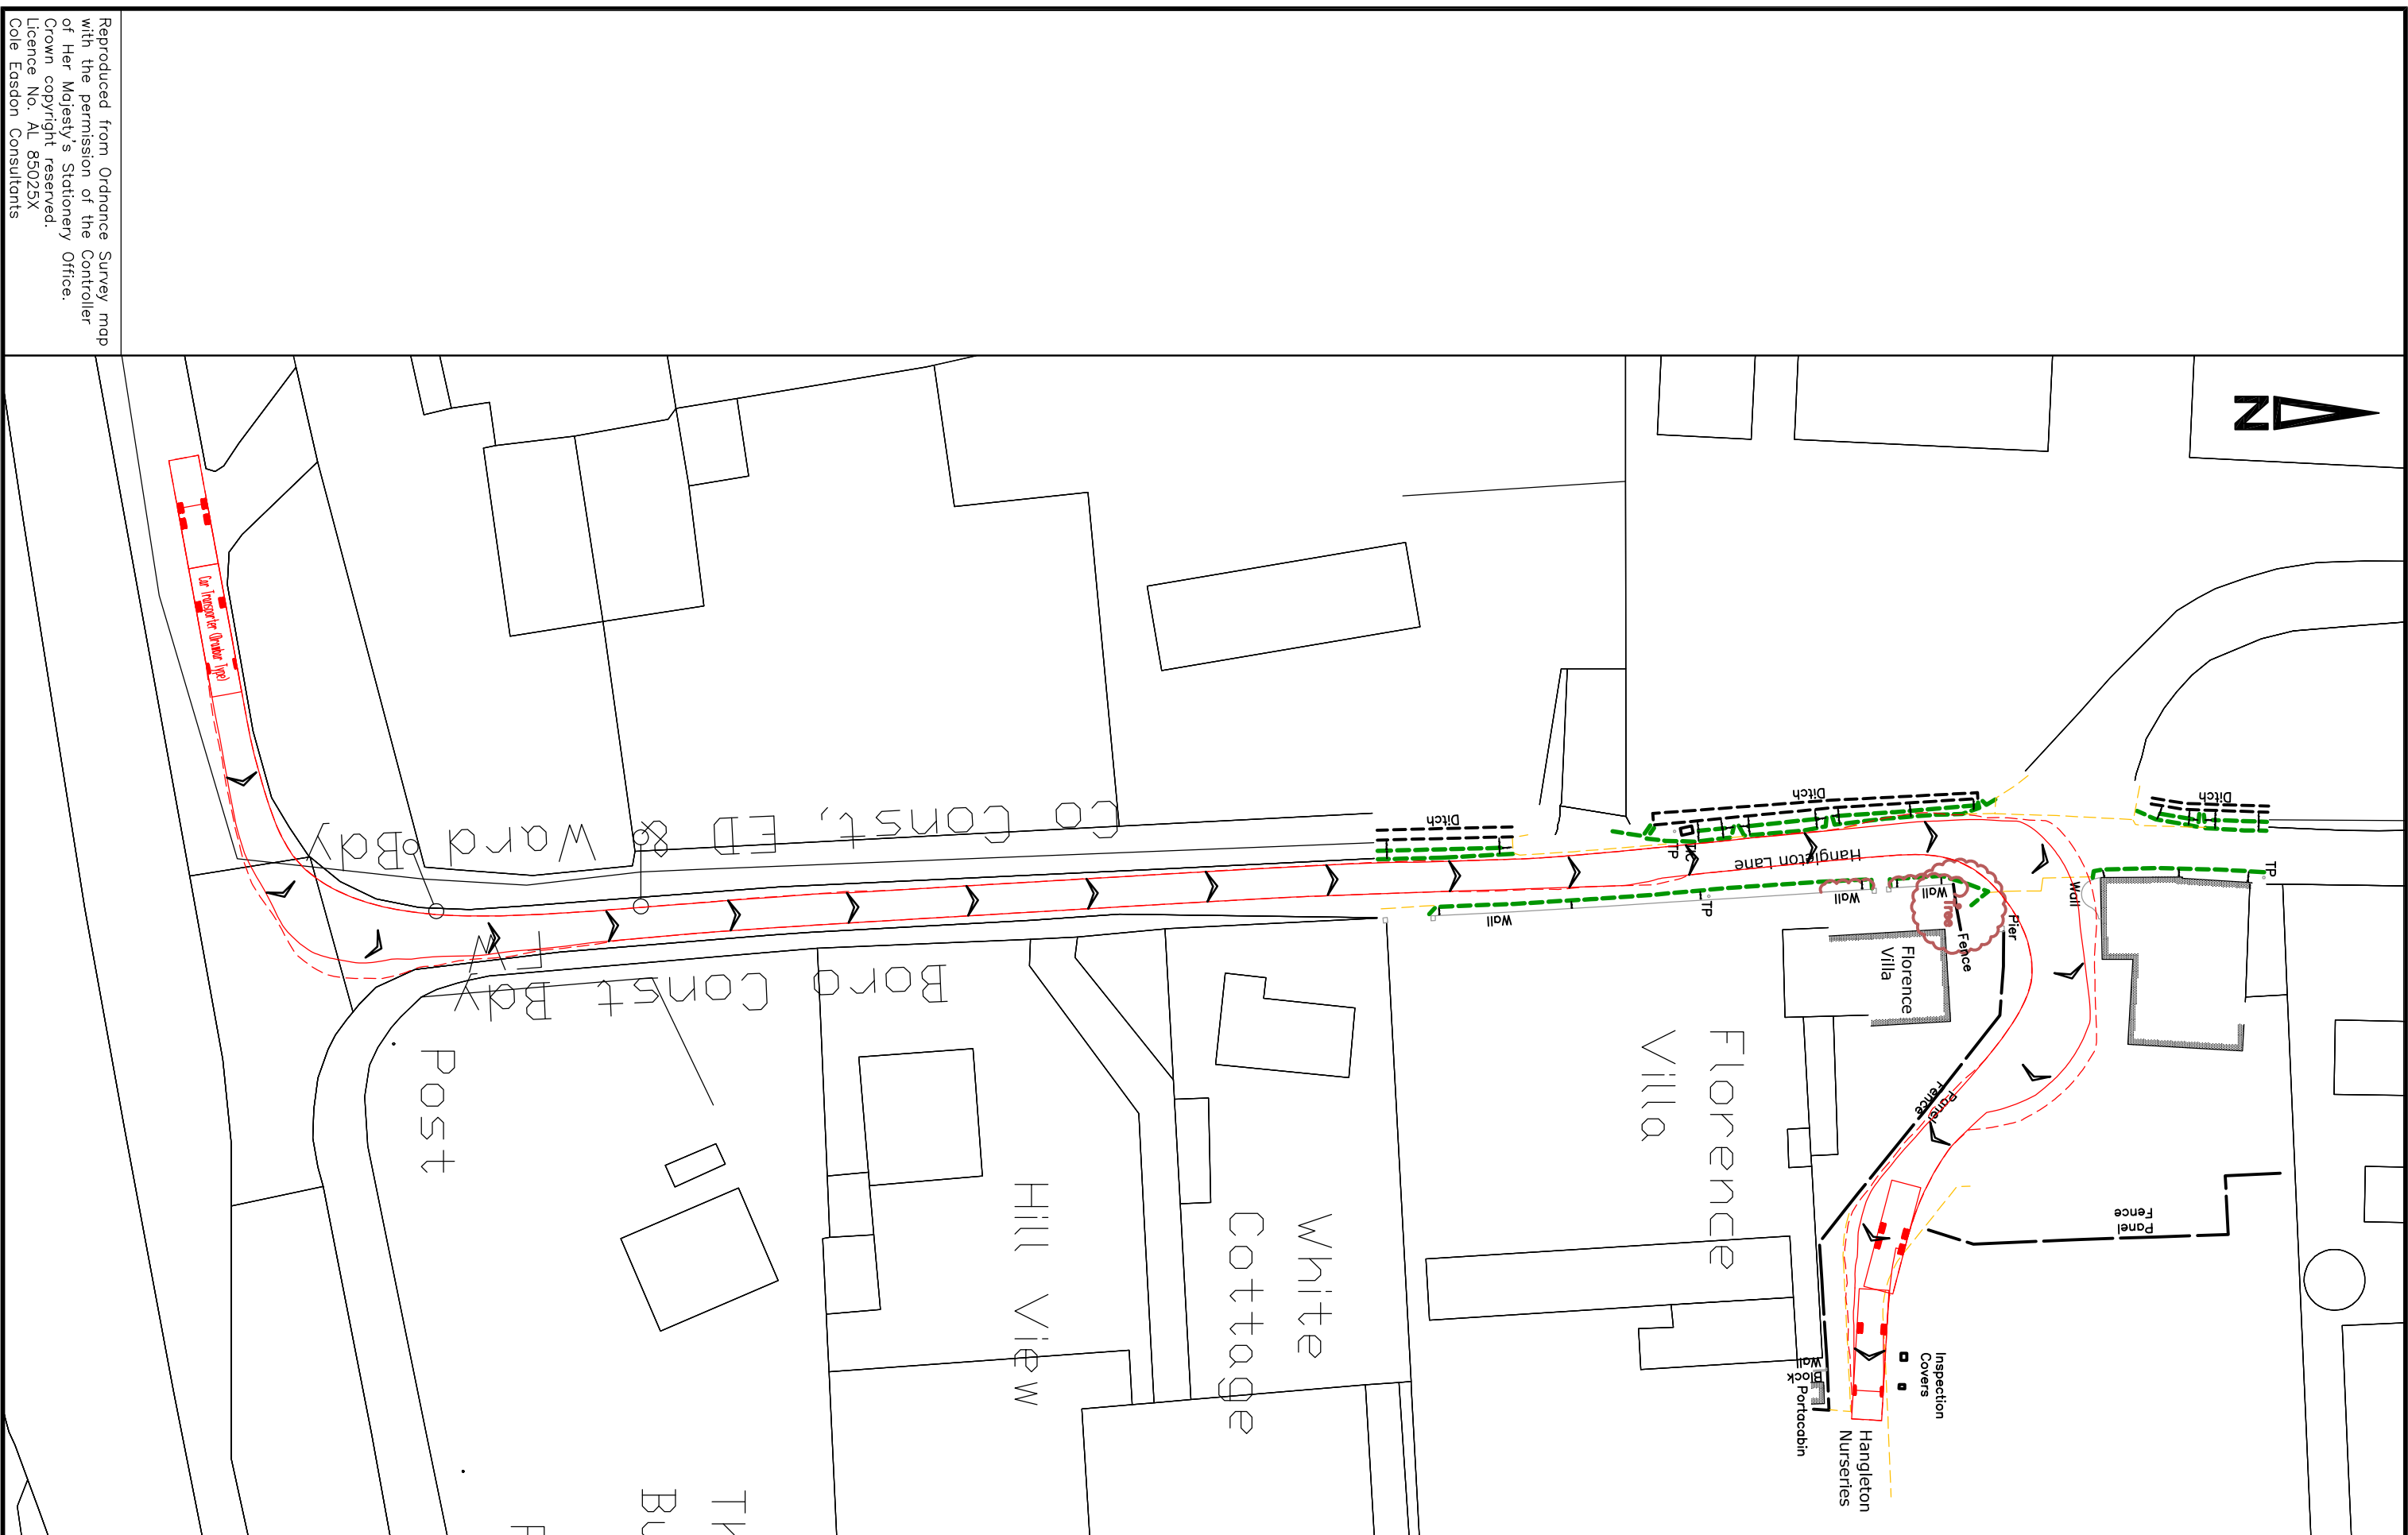

		YORK HOUSE EDSON PARK DORCAN WAY SWINDON WILTSHIRE SN9 3RB Tel : 01793 619665	
© Copyright		www.ColeEasdon.com ce@ColeEasdon.com	
Client Yeomans Ltd		Web Site www.ColeEasdon.com E-mail ce@ColeEasdon.com	
Job Title Compound at Hangleton Nursery, Hangleton Lane, Ferring, Worthing, West Sussex			
Drawing Title Car Transporter Swept Path Analysis			
Designed by: MR	Drawn by: MR	Checked by: JBf	
Date January 2015	Scale 1:500 @ A2	Rev. 	
Orig. No. 4582/SPA/203			