



No dimensions to be scaled from drawing except for planning purposes.  
The contractor should check all dimensions on site.  
It is the contractors responsibility to ensure compliance with Building Regulations.  
C.D.M. Regs. 2007. The Client is advised of his responsibilities to appoint a Planning Supervisor under these Regs.  
All works to comply with the C.D.M. Regs. 2007  
The Party Wall Act. 1996 The property owner is advised of the requirements of the Act, & the requirement to serve a Party Wall Notice on any adjoining owners as required under the act.


REVISIONS:  
A. 10.03.16 Windows amended to suit as built.

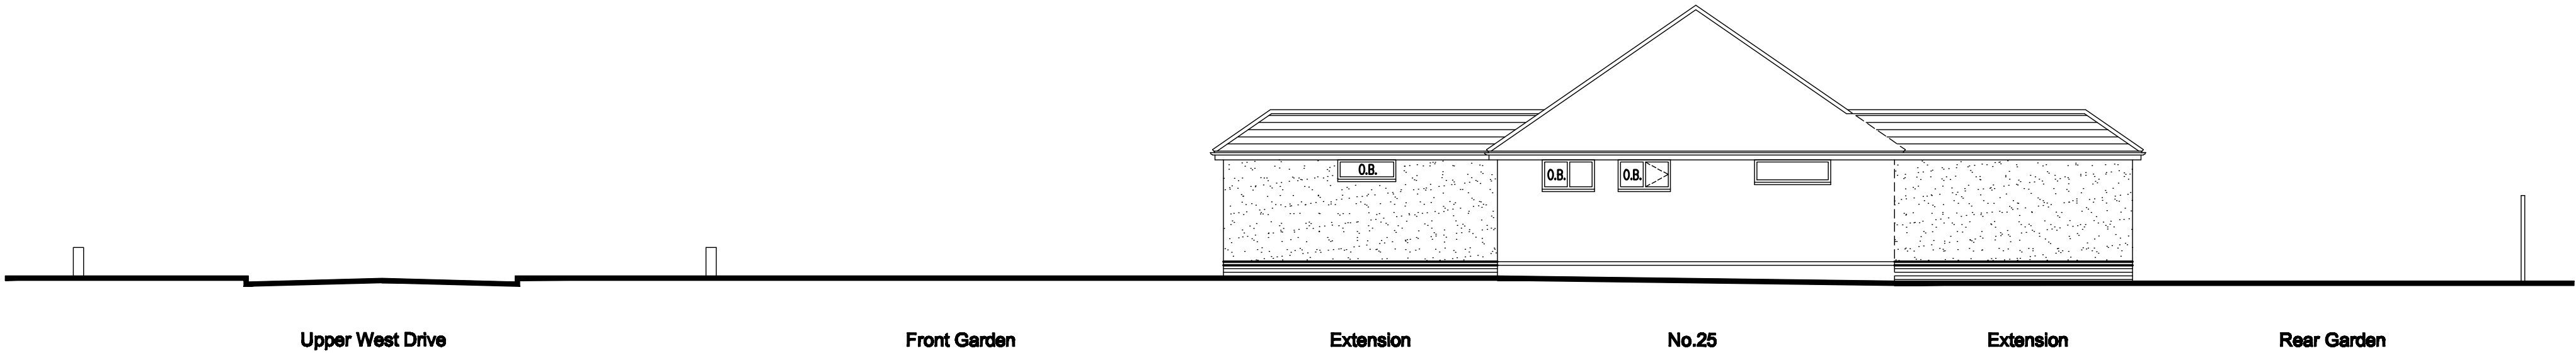

PROPOSED SITE CROSS SECTION  
Scale 1:100

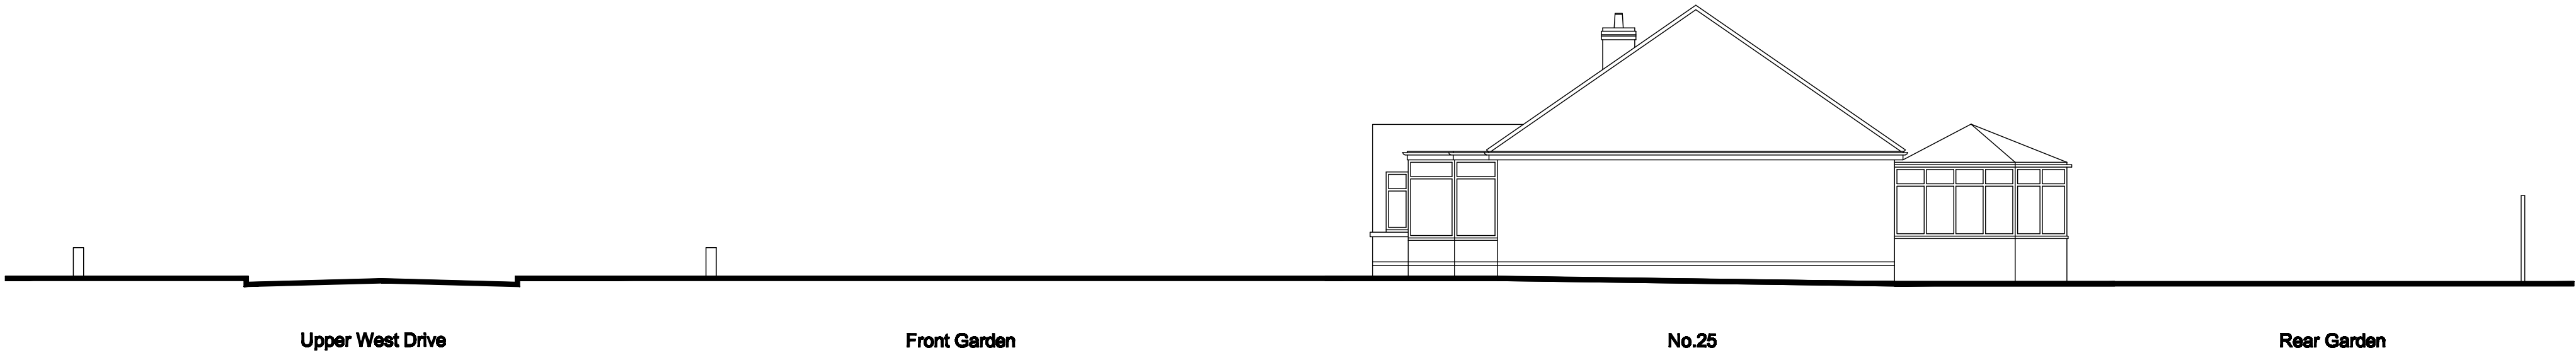

EXISTING SITE CROSS SECTION  
Scale 1:100

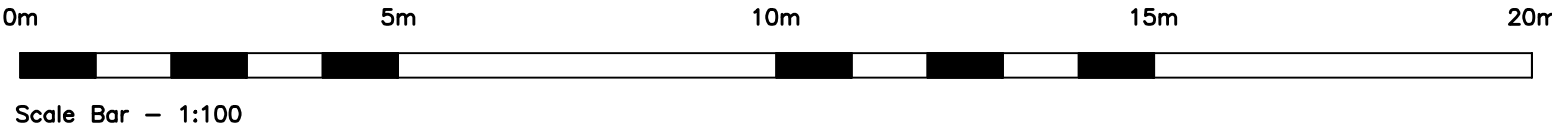

ADCS

30 Foxley Lane  
Worthing  
West Sussex  
BN13 3AC  
Tel: 01903 280701  
E-mail  
adcs@sky.com

|             |                                                                               |       |  |
|-------------|-------------------------------------------------------------------------------|-------|--|
| Client      | MR M. & MRS S. HARMSWORTH                                                     |       |  |
| Project     | PROPOSED EXTENSIONS<br>25 UPPER WEST DRIVE<br>FERRING<br>WEST SUSSEX BN12 5RG |       |  |
| Drawing     | EXISTING & PROPOSED SITE<br>CROSS SECTIONS                                    |       |  |
| Scale       | Date                                                                          | Drawn |  |
| 1:100 @ A1  | 31.05.17                                                                      | TP    |  |
| Drawing No. | Revision                                                                      |       |  |