




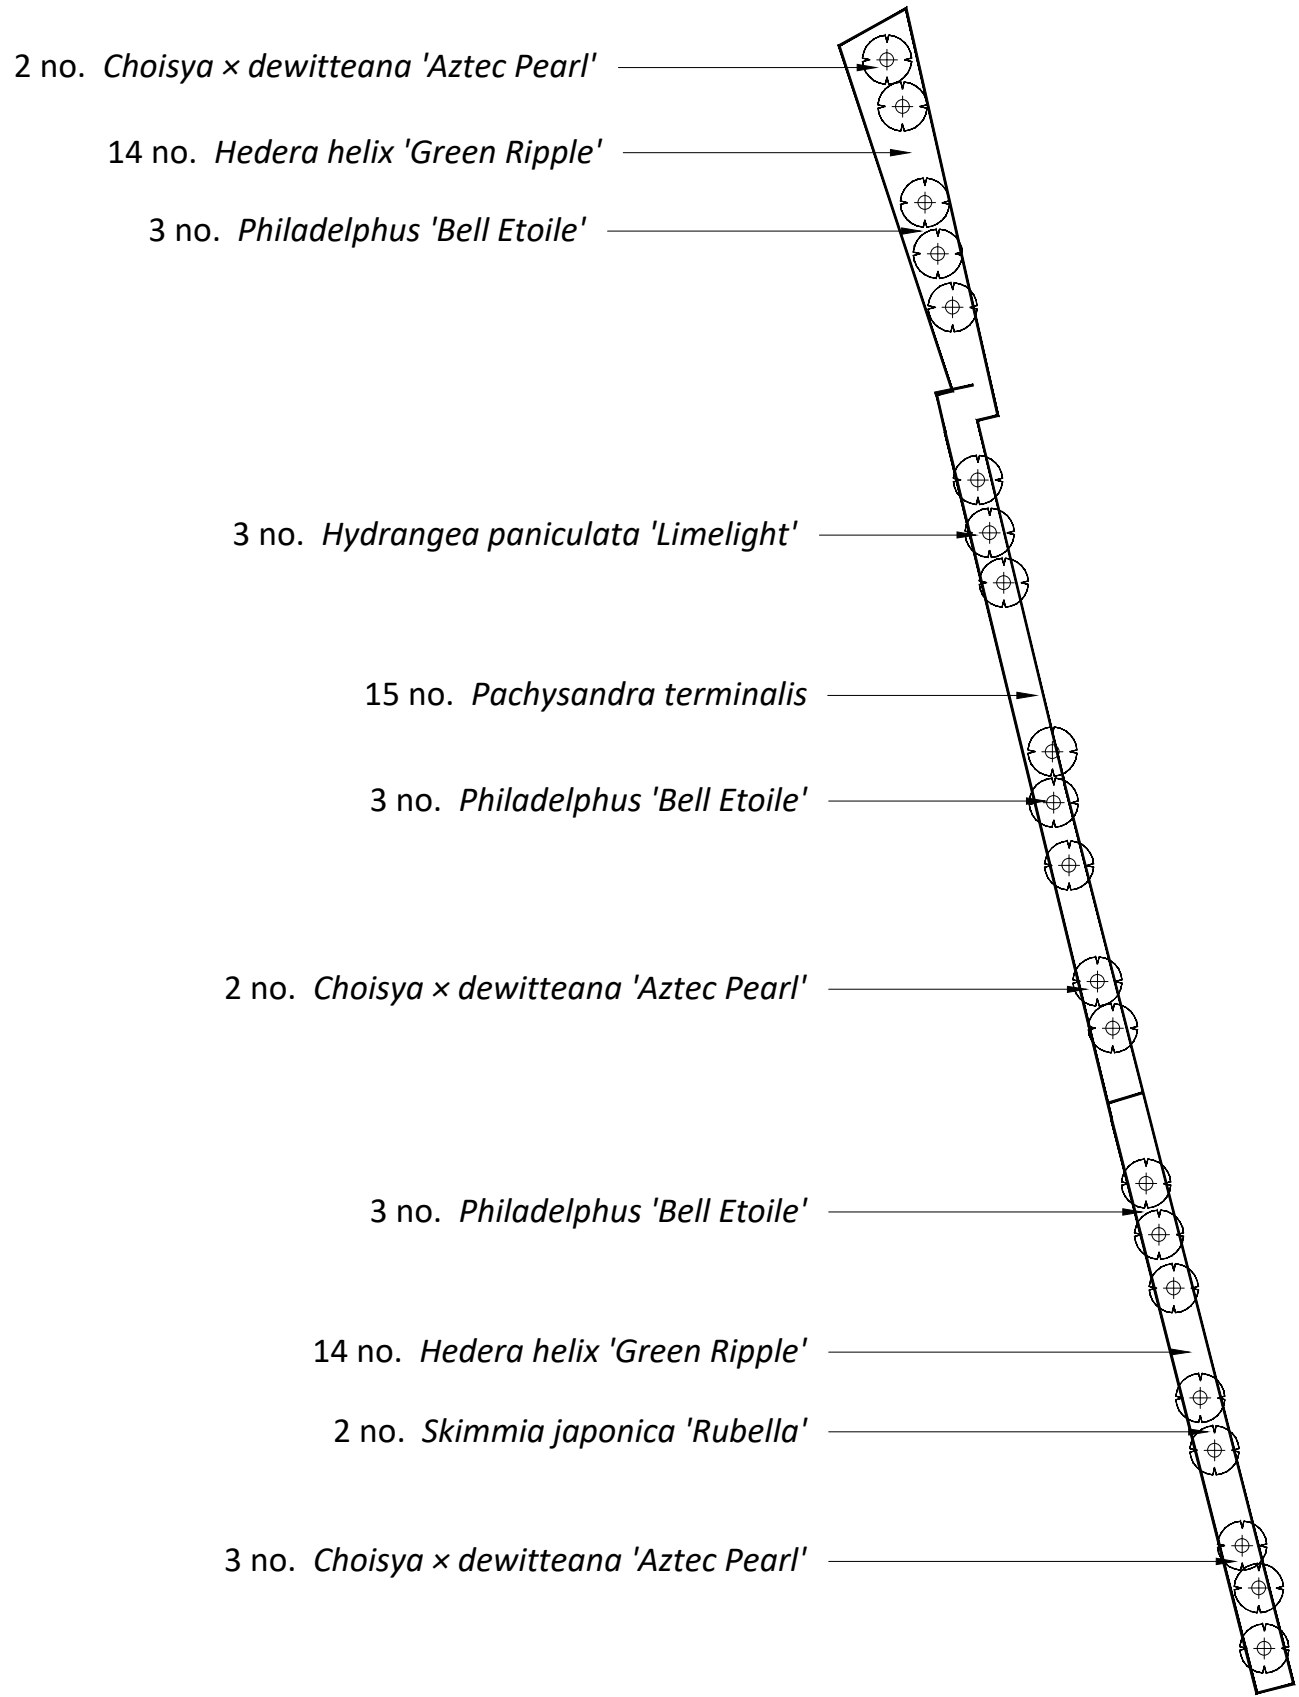


PLANTING AREA 08

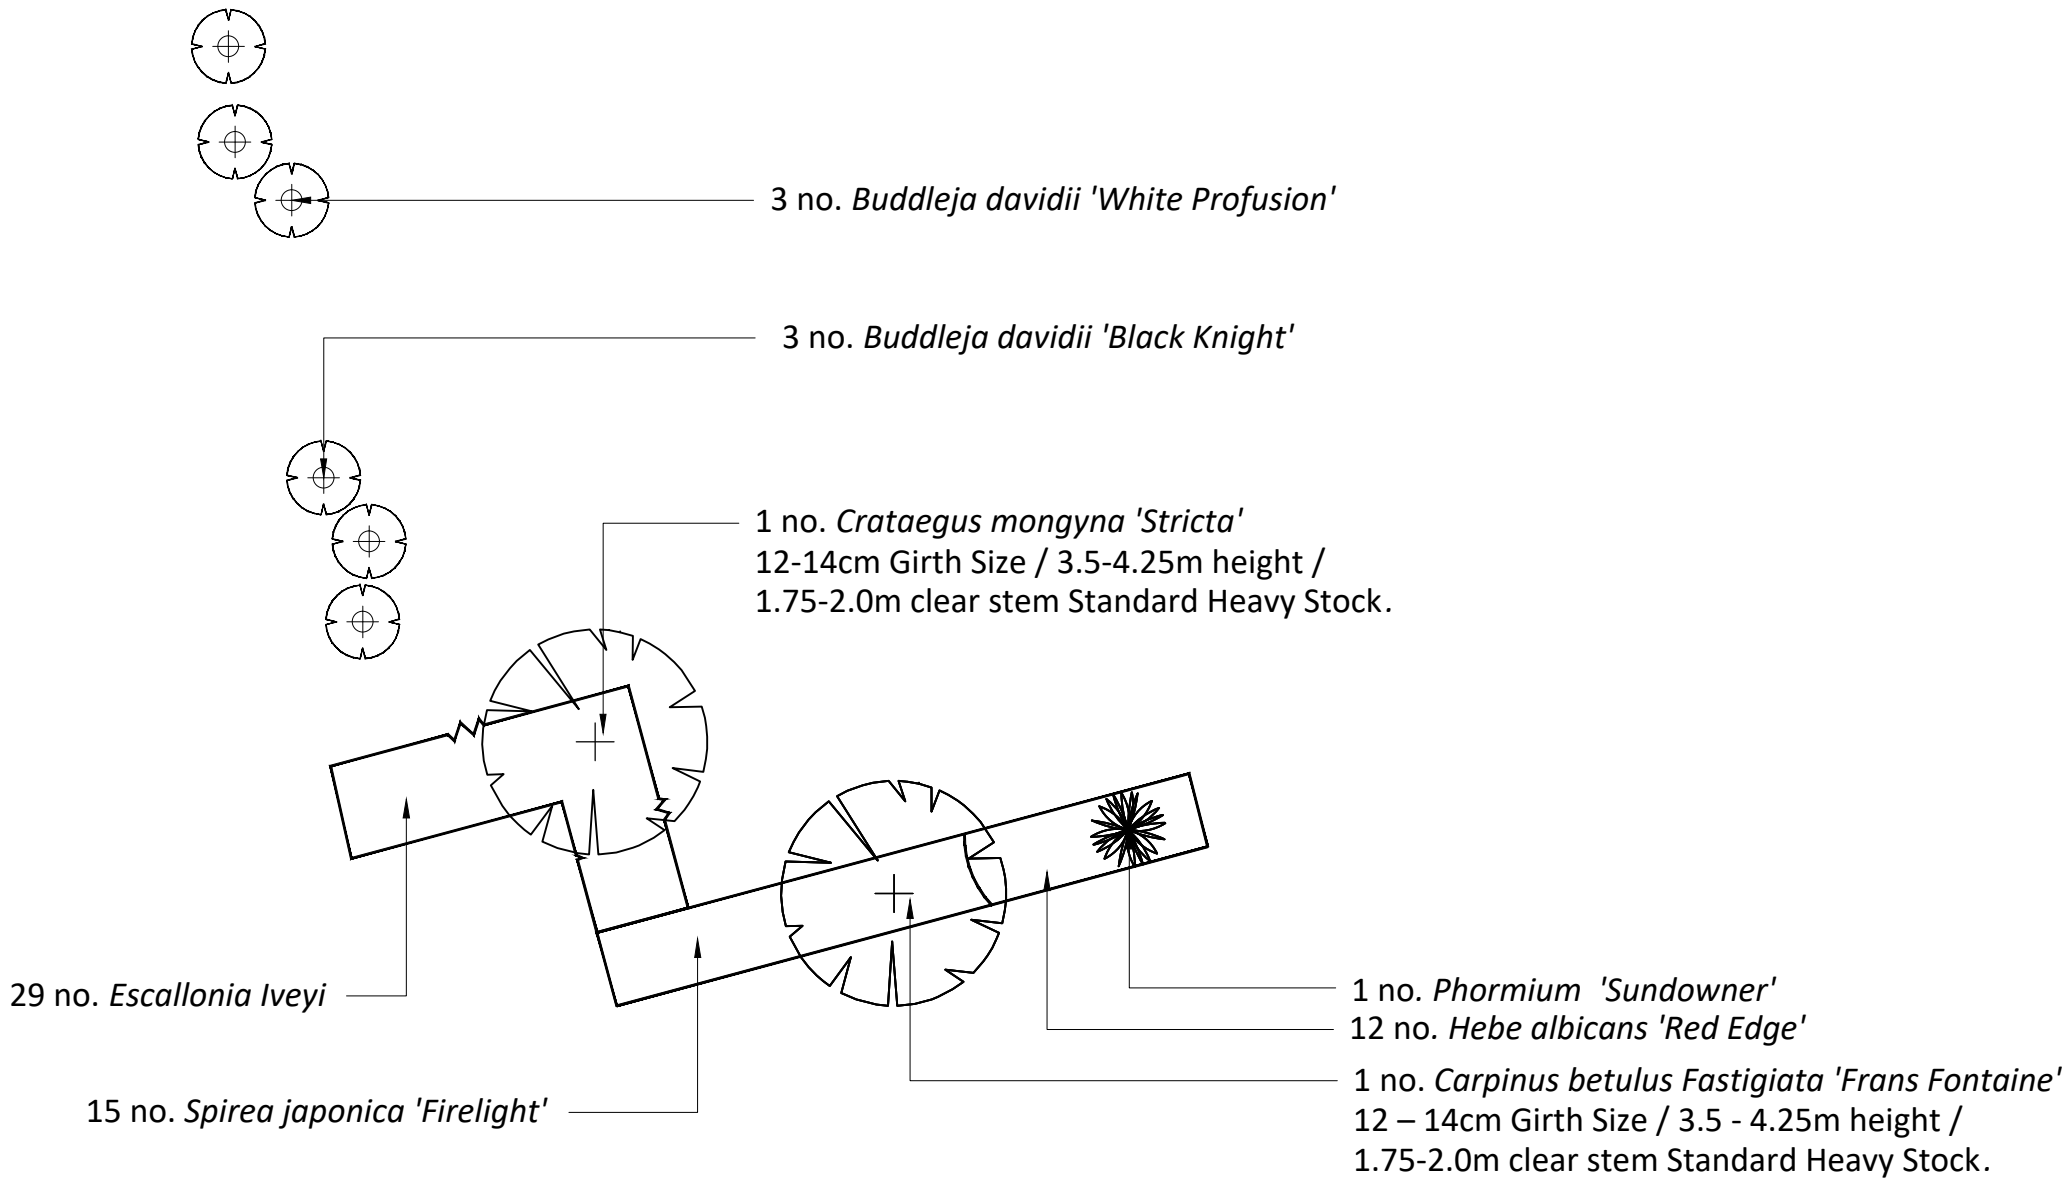


PLANTING AREA 09

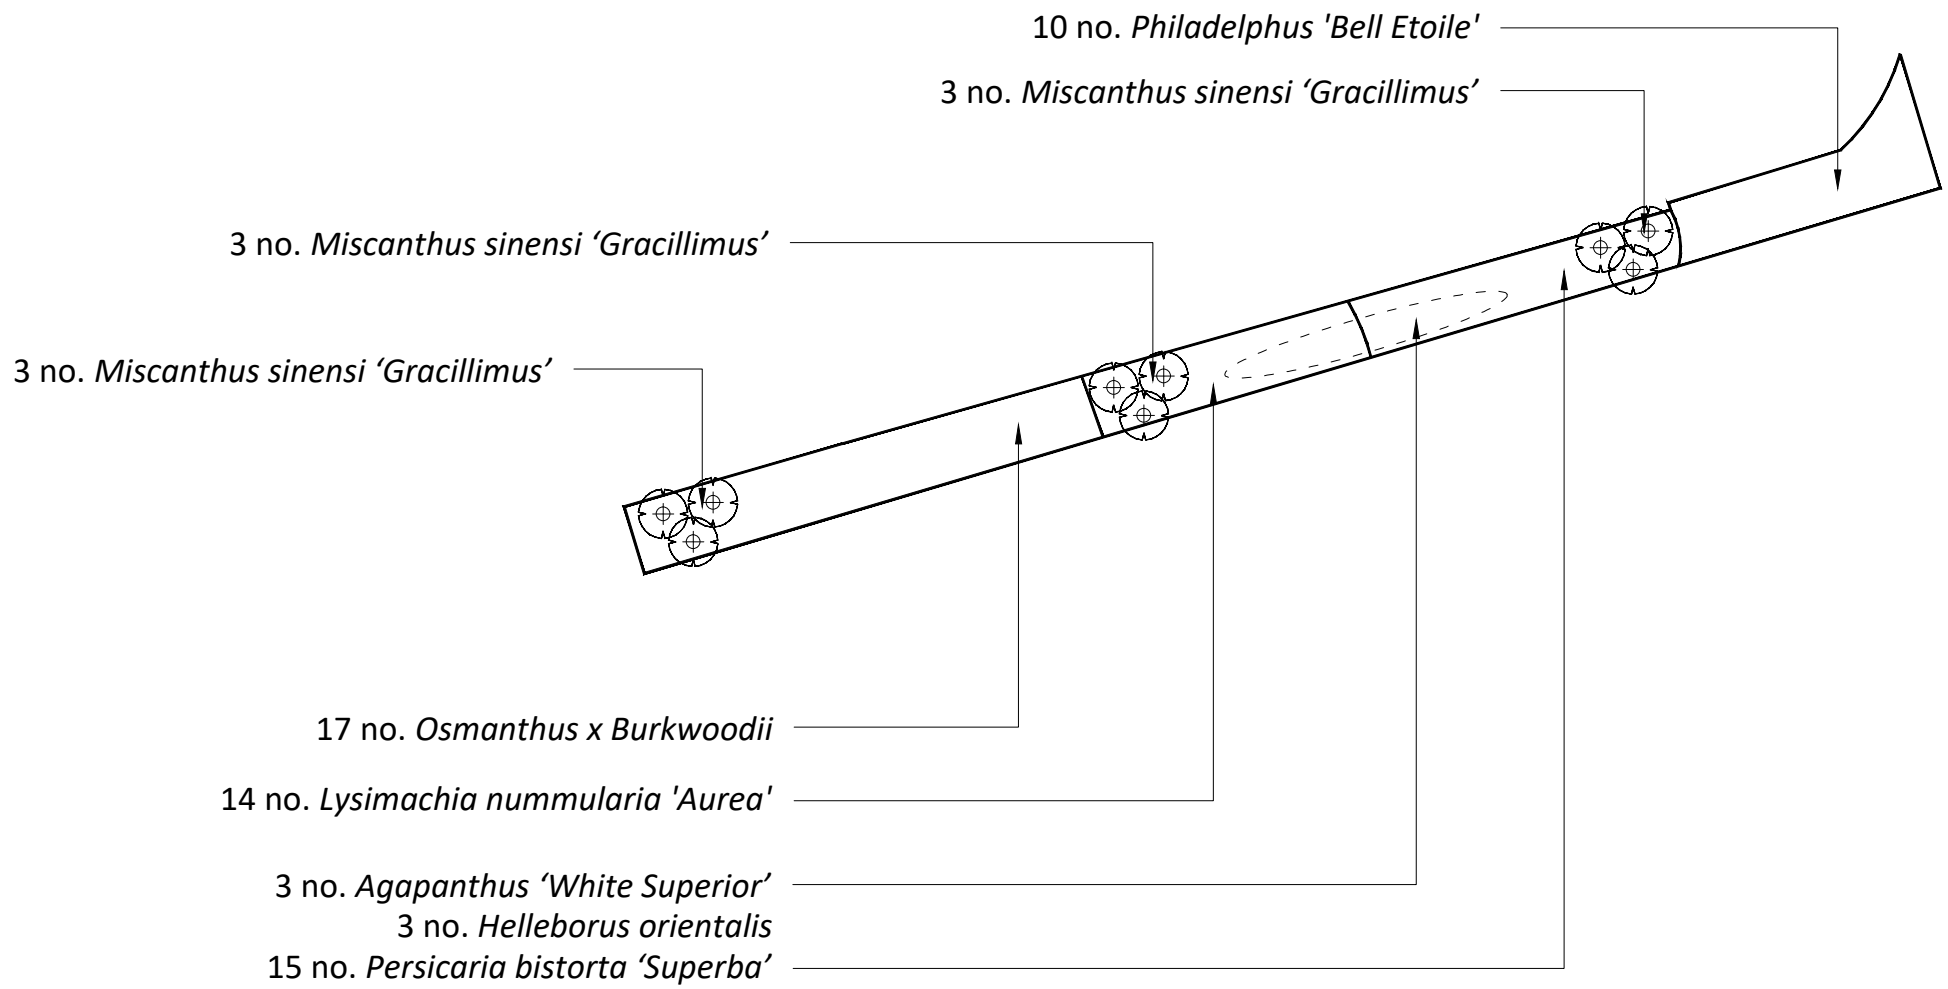

PLANTING AREA 10

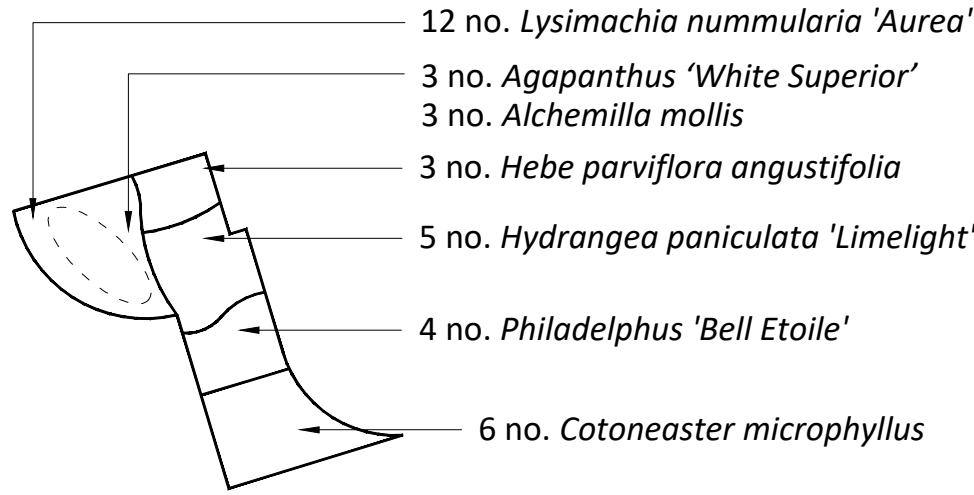

PLANTING AREA 11

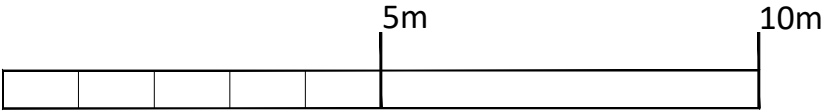

KEY


Proposed Deciduous Tree Planting
Tree planting to be 12-14cm Girth Size; 3.5-4.25m height; Standard Heavy Stock. Base of trees to have 0.7m diameter / 75 mm depth (min) Ornamental Bark Mulch. Trees to be supplied and planted in accordance with BS 8545: 2014 Trees: from nursery to independence in the landscape. Recommendations. (Refer to RCo155 / Detailed Plant Schedule and Specification)

Proposed Hedgerow
Proposed ornamental hedgerows. Hedgerow planting areas to be a minimum of 300 mm depth of subsoil overlain with a minimum of 450 mm depth of Multi Purpose Topsoil to BS3882: 2015 'Specification for Topsoil'. Hedgerow Planting Areas to have 75 mm depth of Ornamental Bark Mulch.

Proposed Ornamental Planting Areas
Proposed ornamental shrub planting areas. Planting areas to be a minimum of 300 mm depth of subsoil overlain with a minimum of 450 mm depth of Multi Purpose Topsoil to BS3882: 2015 'Specification for Topsoil'. Planting Areas to have 75 mm depth of Ornamental Bark Mulch.

Proposed Specimen Shrubs
Proposed specimen shrubs. Planting areas to be a minimum of 300 mm depth of subsoil overlain with a minimum of 450 mm depth of Multi Purpose Topsoil to BS3882: 2015 'Specification for Topsoil'. Planting Areas to have 75 mm depth of Ornamental Bark Mulch.

Proposed Herbaceous Planting
Proposed herbaceous planting areas. Planting areas to be a minimum of 300 mm depth of subsoil overlain with a minimum of 450 mm depth of Multi Purpose Topsoil to BS3882: 2015 'Specification for Topsoil'. Planting Areas to have 75 mm depth of Ornamental Bark Mulch.

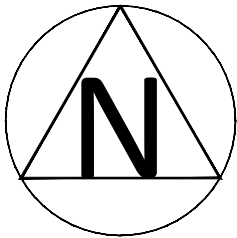

REV	DESCRIPTION	DATE	INITIALS
01	Layout updated	08-03-18	AR



The Studio, 68 Cuckfield Road, Hurstpierpoint, West Sussex, BN6 9SB
T: 01273 834 198 M: 07973 770047 E: landscape@ramsayandco.com

Project Title:
South Point, Beehive Lane, Ferring, West Sussex
Globe Estates (Southern) Ltd
Drawing Title:
Detailed Planting Plan

Scale: 1:100@A1	Drawn: AR	Date: 13-07-15
Drawing Number: RCo 155 / 03	Revision: 01	