





Ordnance Survey, (c) Crown Copyright 2014. All rights reserved. Licence number 100022432

01
1000

LOCATION PLAN
Scale: 1:1250

1:1250 SCALE BAR

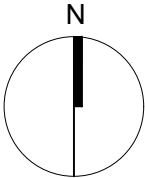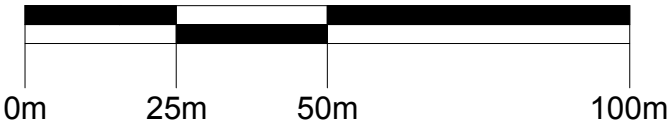

Notes

- All dimensions must be checked on site and not scaled from this drawing, apart from the local authority.
- Any works commencing on site prior to obtaining full planning and building regulation approval including full condition discharge, is entirely at the client's / contractor's risk.
- The contractor is responsible for taking and checking all levels and dimensions prior to ordering materials and starting work on site.
- Any discrepancies are to be reported to OM Architectural Design prior to commencing any works.
- All building work is to be carried out in accordance with building regulations and to the satisfaction of the local authority and as such additional unforeseen building works may be required on site.
- These drawings do not constitute full working drawings.
- All drawings are copyright of OM Architectural Design and may not be copied or reproduced by any third party without prior written consent.

01	1 May 2019 Planning Issue	OM	OM
00	20 March 2019 Planning Issue	SB	OM
Rev	Date + notes	Drwn.	Chkd.

OM Architectural Design

Works House, Station Road, Angmering, BN16 3AA
Tel: 07590 508302
E-mail: info@olivermcgowan.co.uk

Project
Ferring Beach,
Car Parking & Ground Works

Drawing
Location Plan

Job Ref	Dwg No	Revision
BBL	1000	01
Scale(s)	Size	Date
1:1250	A3	March 2019
Drwn	Chkd.	
SB	OM	

Status
Planning