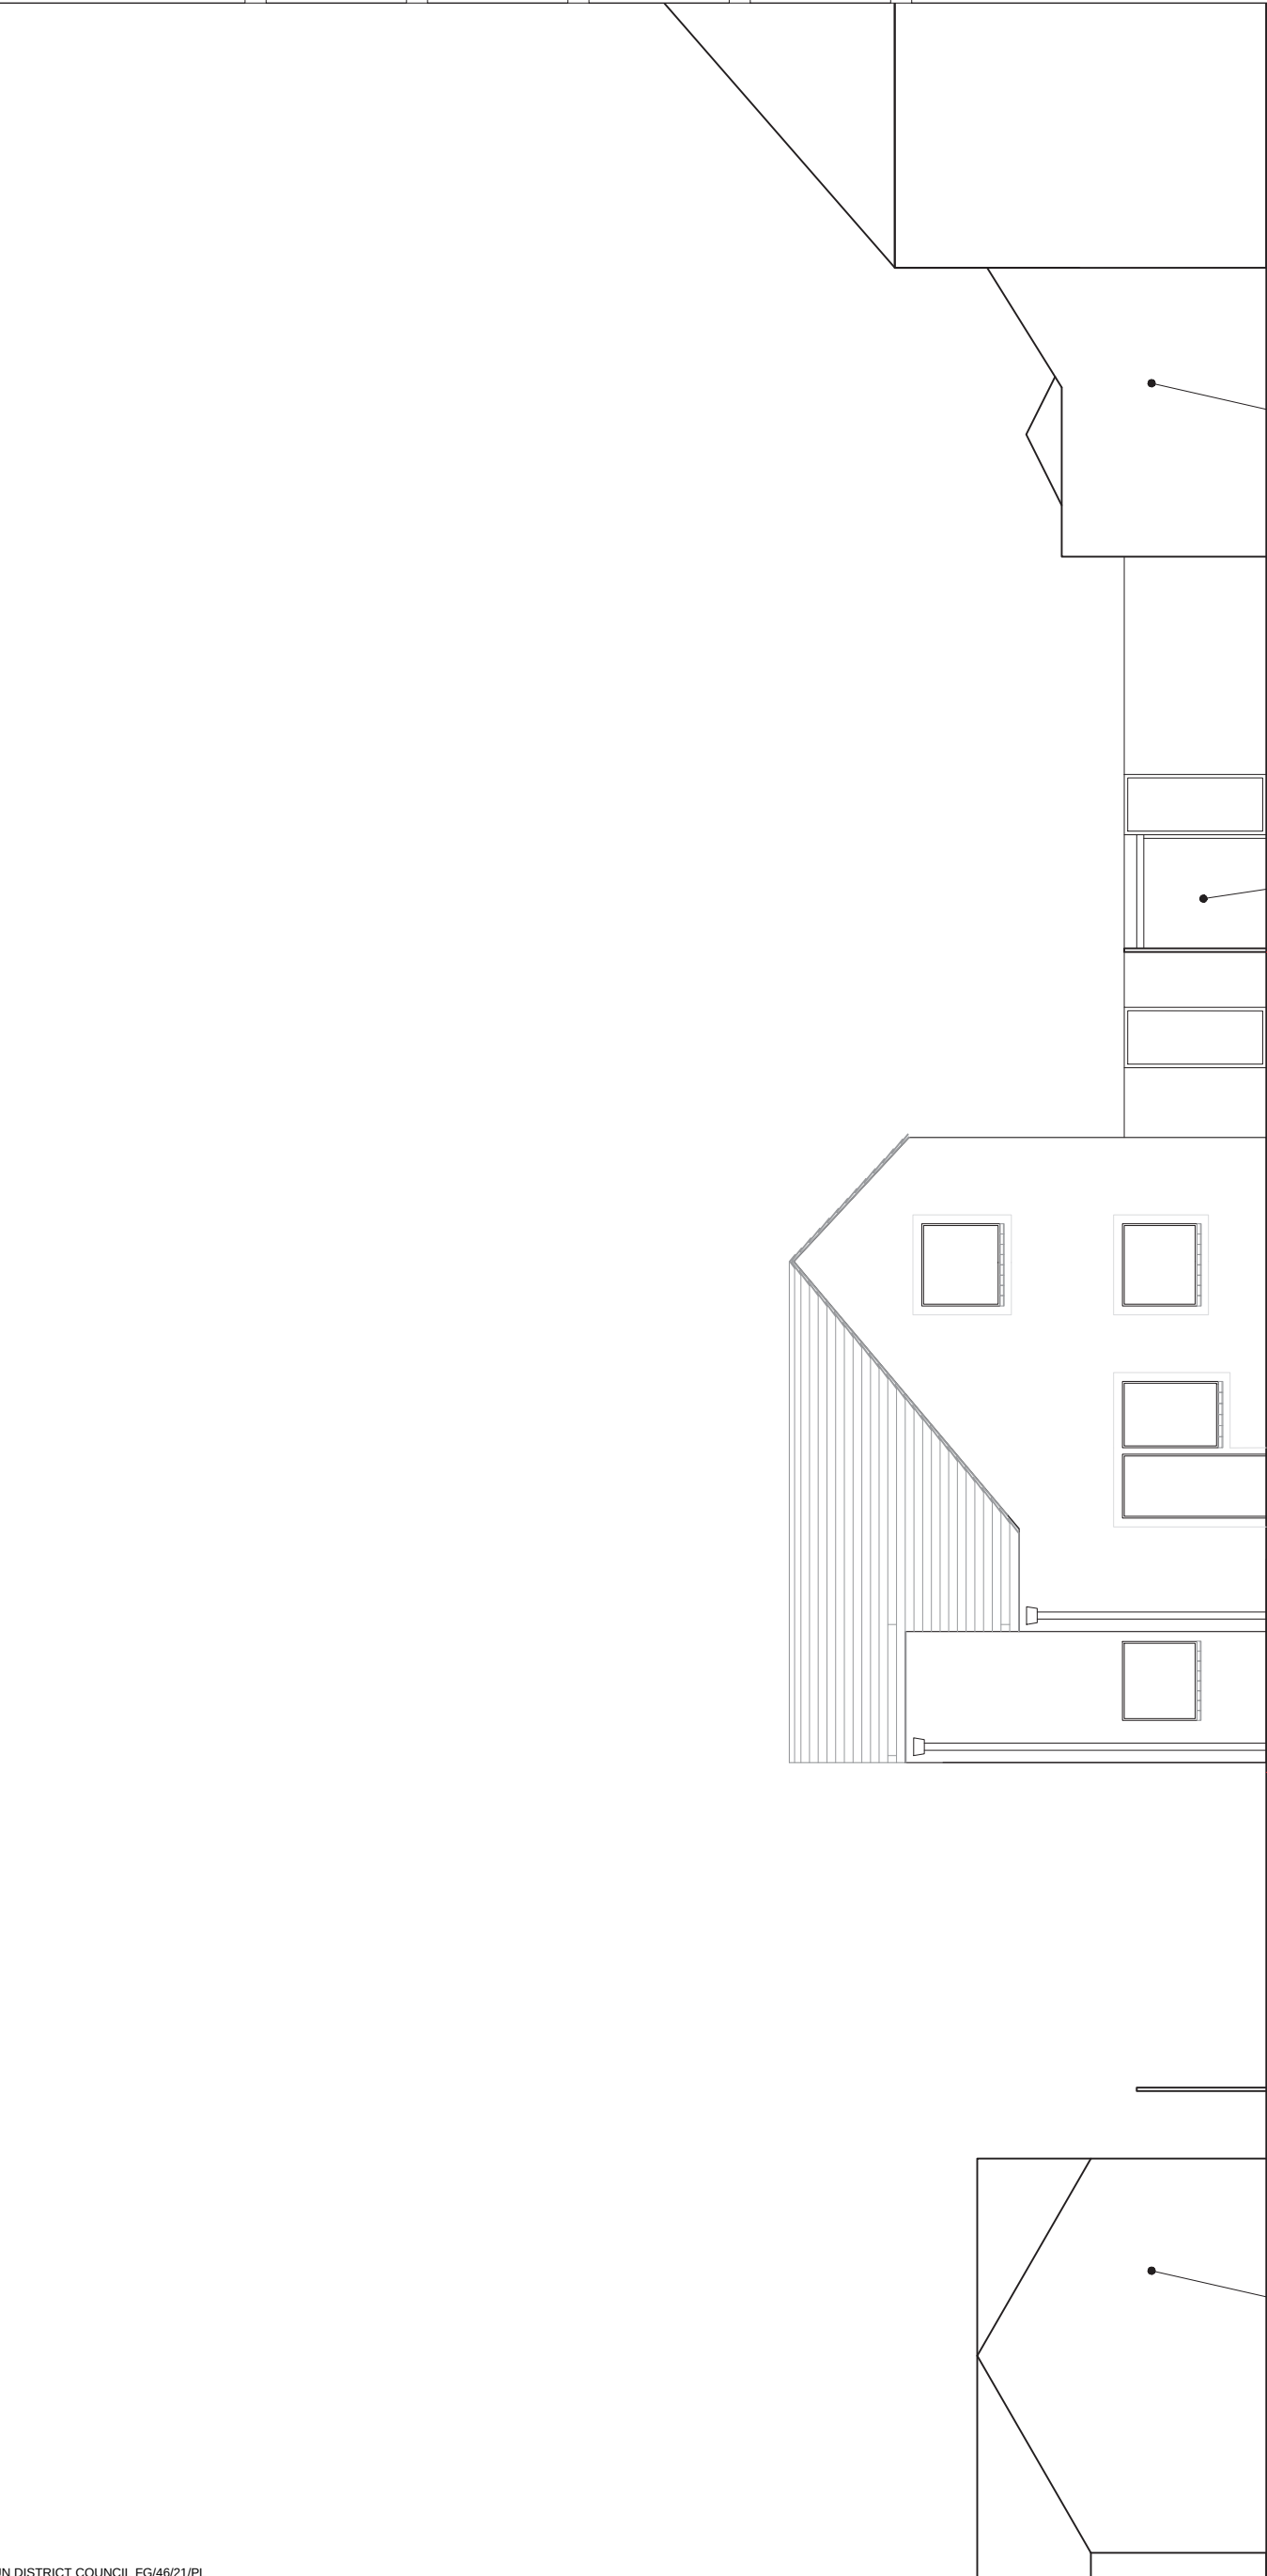


Drawing Title 028_06 Street Elevation Proposed Land between 11A The Grove and 30 Brook Lane, Ferring					
Completion date 17/03/2021					
Drawn by Guy Rochez					
Scale: 1:100@A3					
Print Size: A3					
Notes:					
Any discrepancies or queries should be brought to the attention of the authors. Do not scale off this drawing. Guy Rochez retains copyright of these drawings and the work depicted on them. No unauthorised reproduction of work. This drawing is for the purposes declared in the Status Box only. Whilst all reasonable efforts are used to ensure drawings are accurate, Guy Rochez accepts no responsibility or liability for any reliance on these drawings for purposes other than those stated.					