

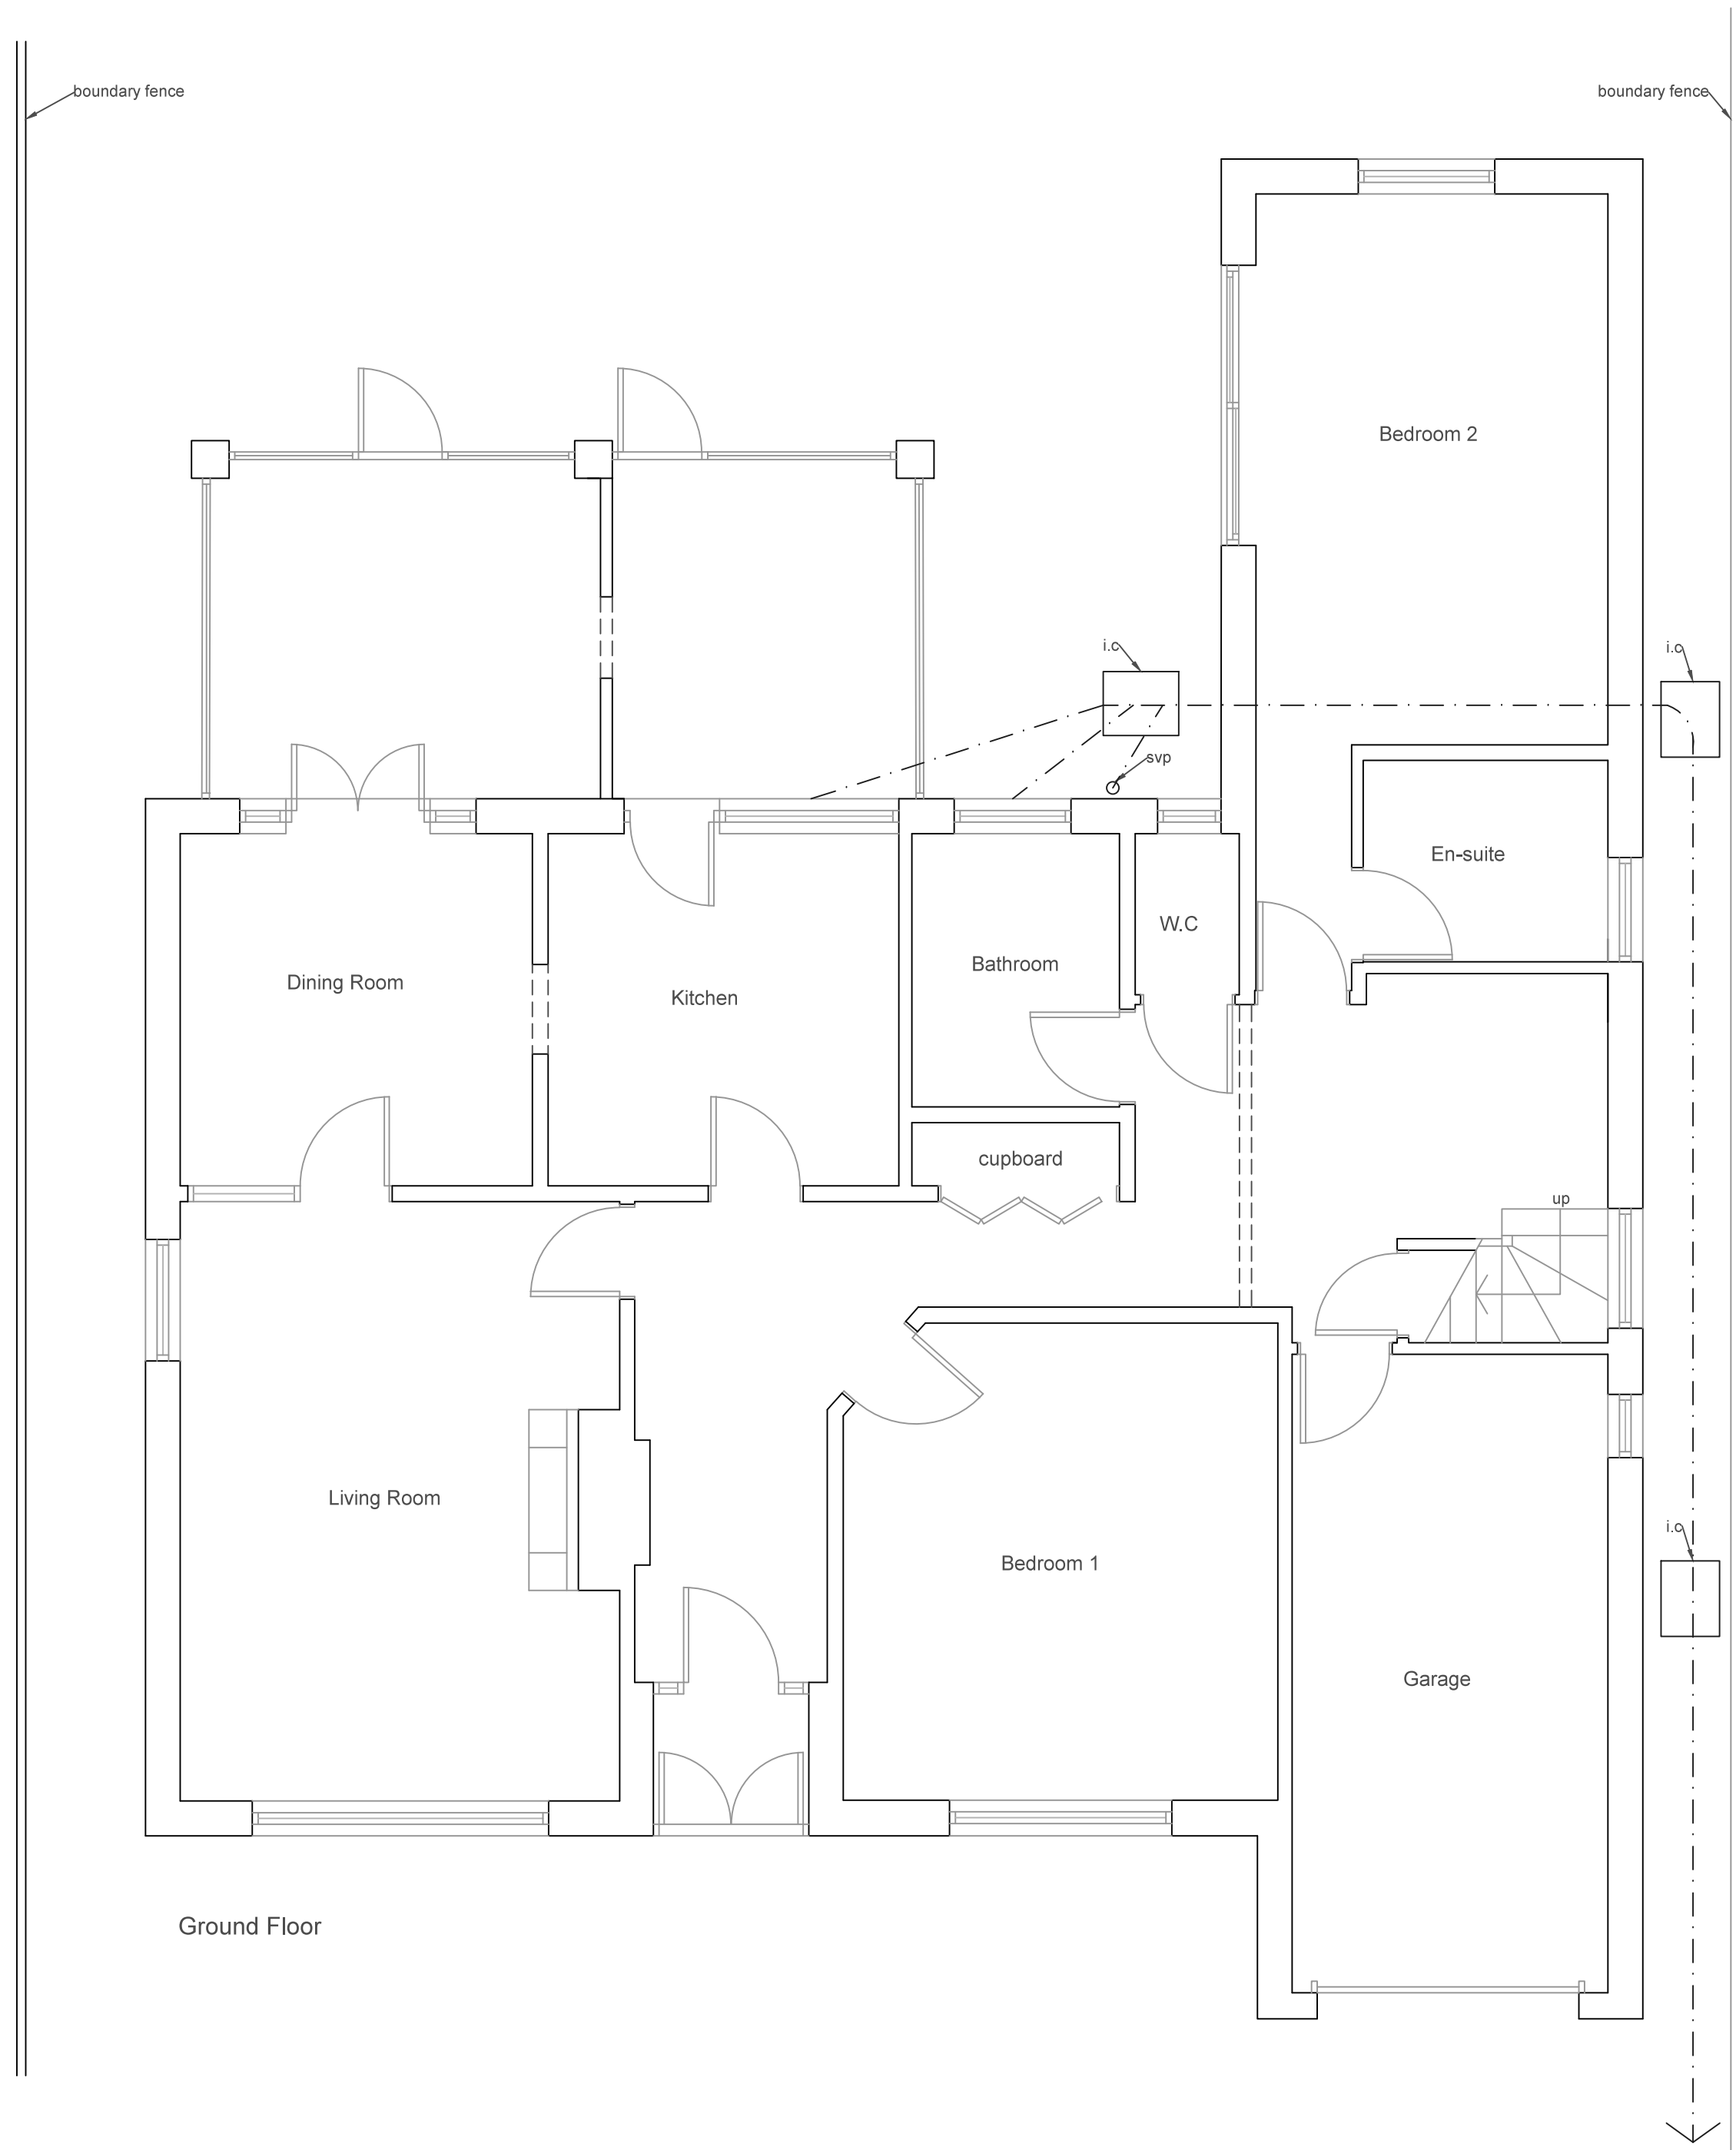


Elevations (1:100)

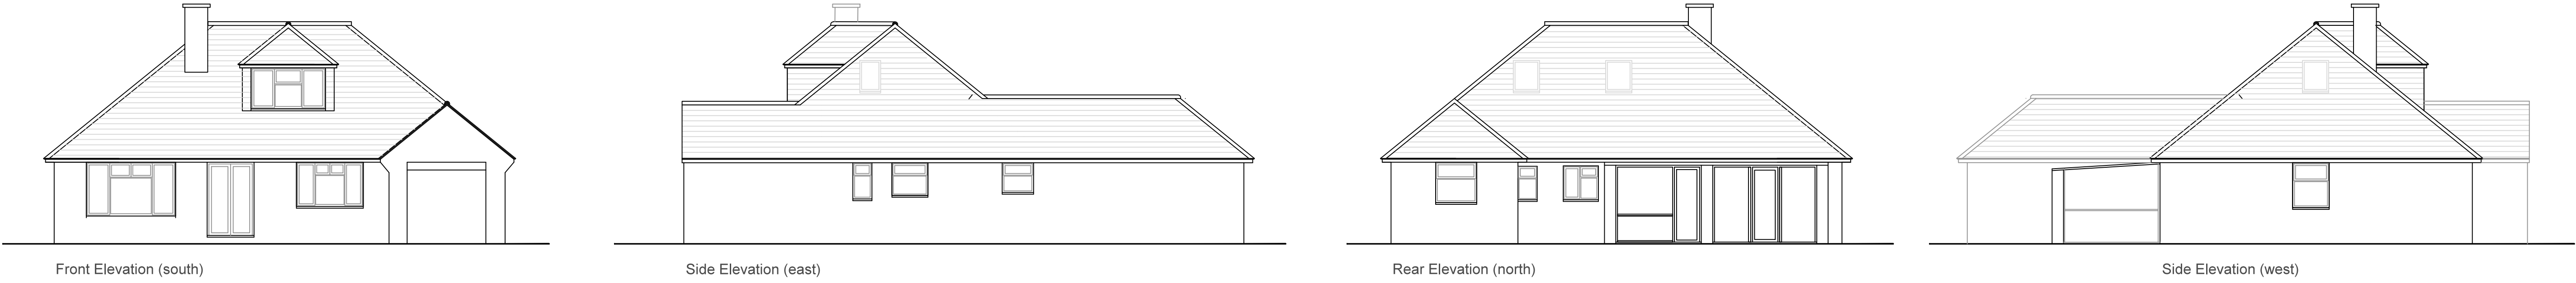

Plans (1:50)

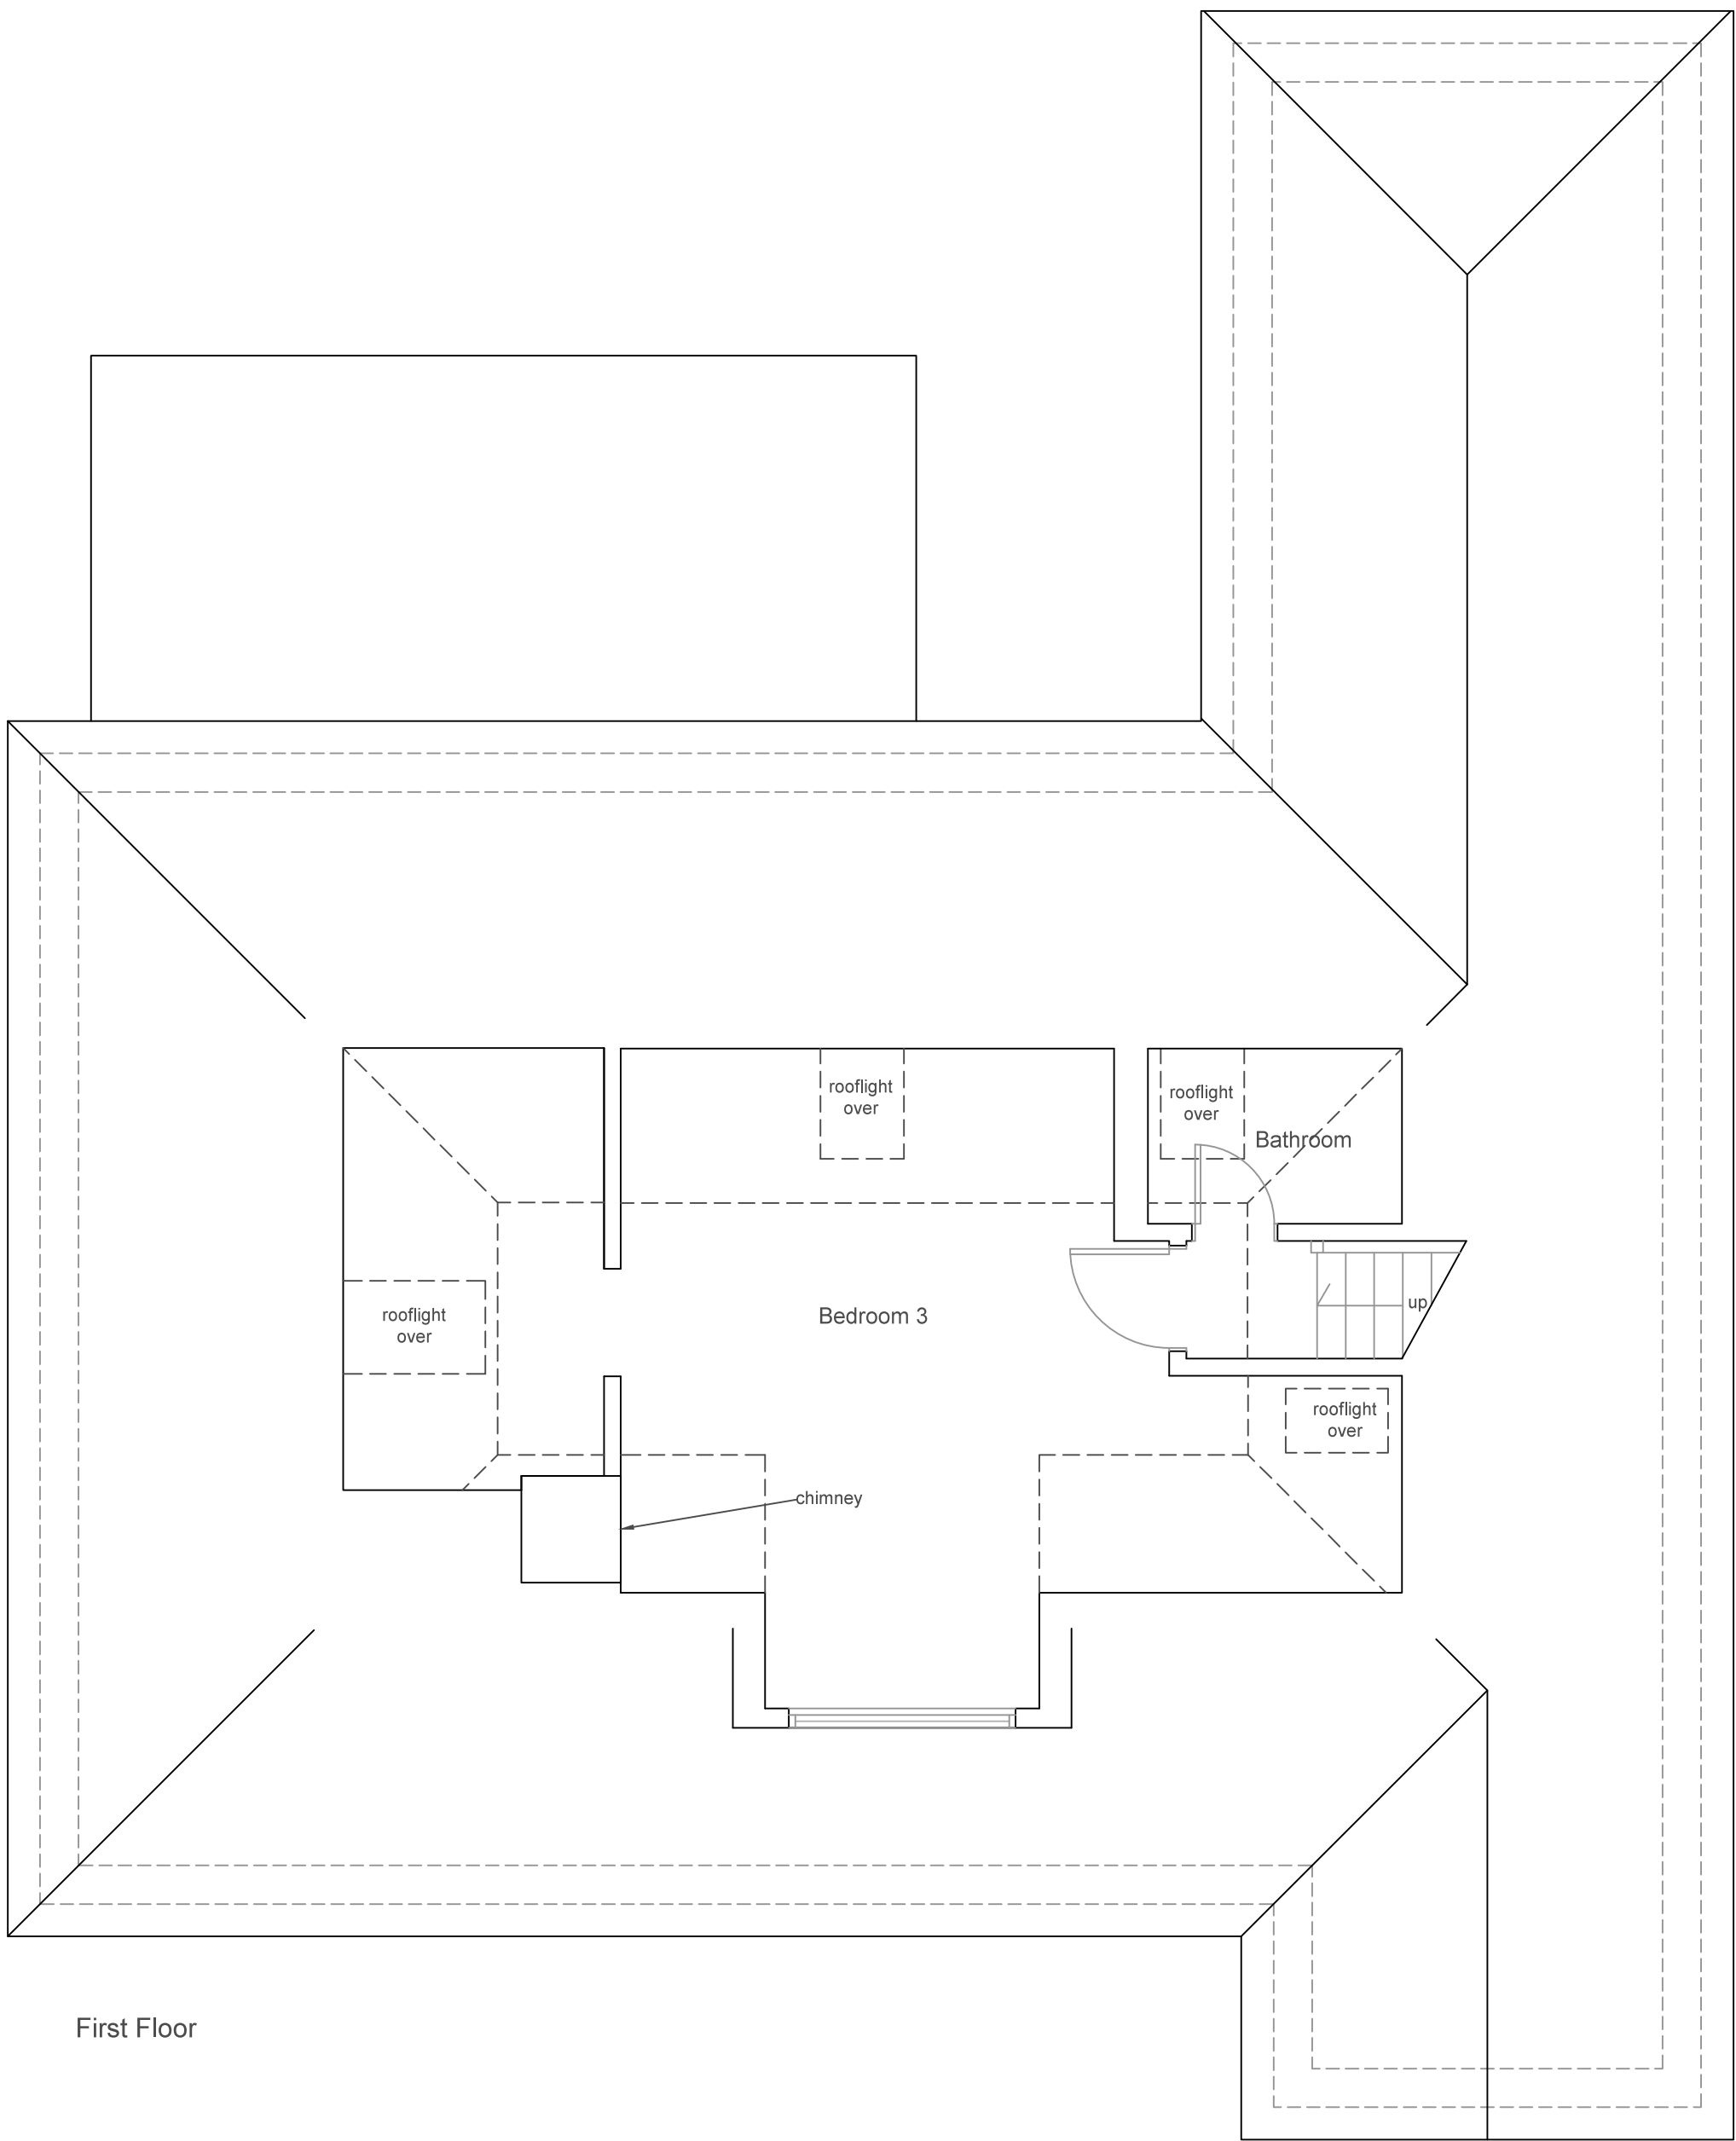

Site Location Plan (1:1250)



Revisions		
Rev	Description	By
a	Additional Information	LW
All dimensions to be checked on site prior to commencement of work, except for planning purposes. This drawing is the copyright of Inspired Design Studio Ltd. and may not be copied, altered or reproduced in any way without written authority.		
Client: Mr & Mrs Johnson		
Project Address: 7 St Malo Close Ferring BN12 5HT		
Drawing Title: Existing Plans and Elevations		
Drawing Number: 1121.01.a		
Scale: As stated printed @ A1		
Date: 28.06.2017		