

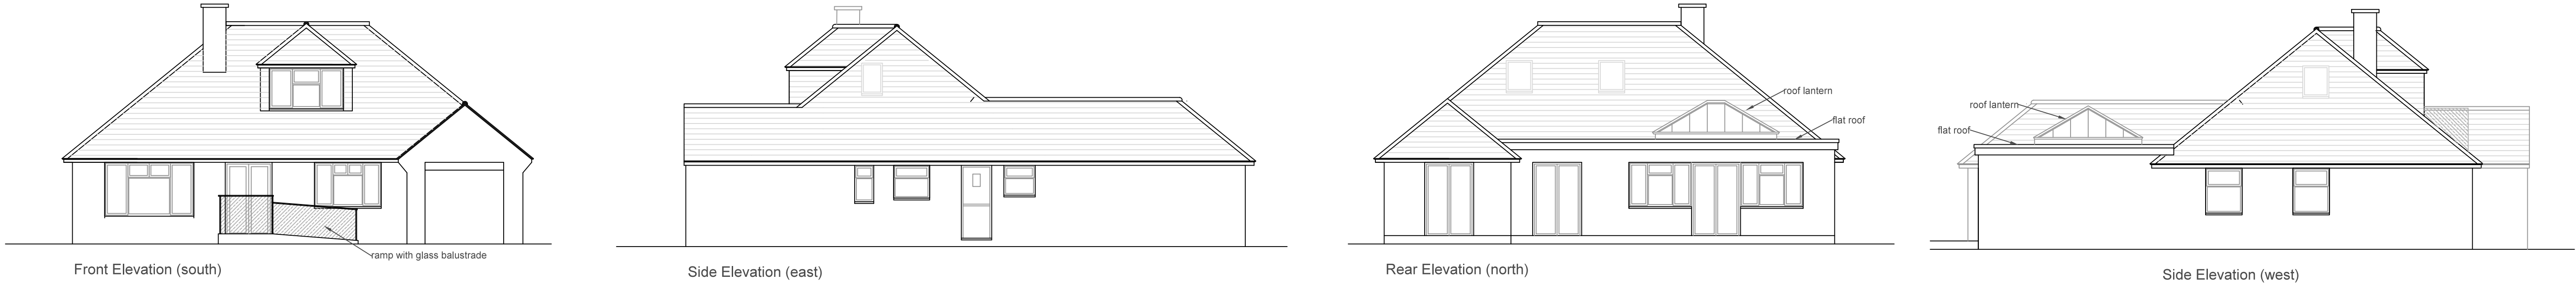
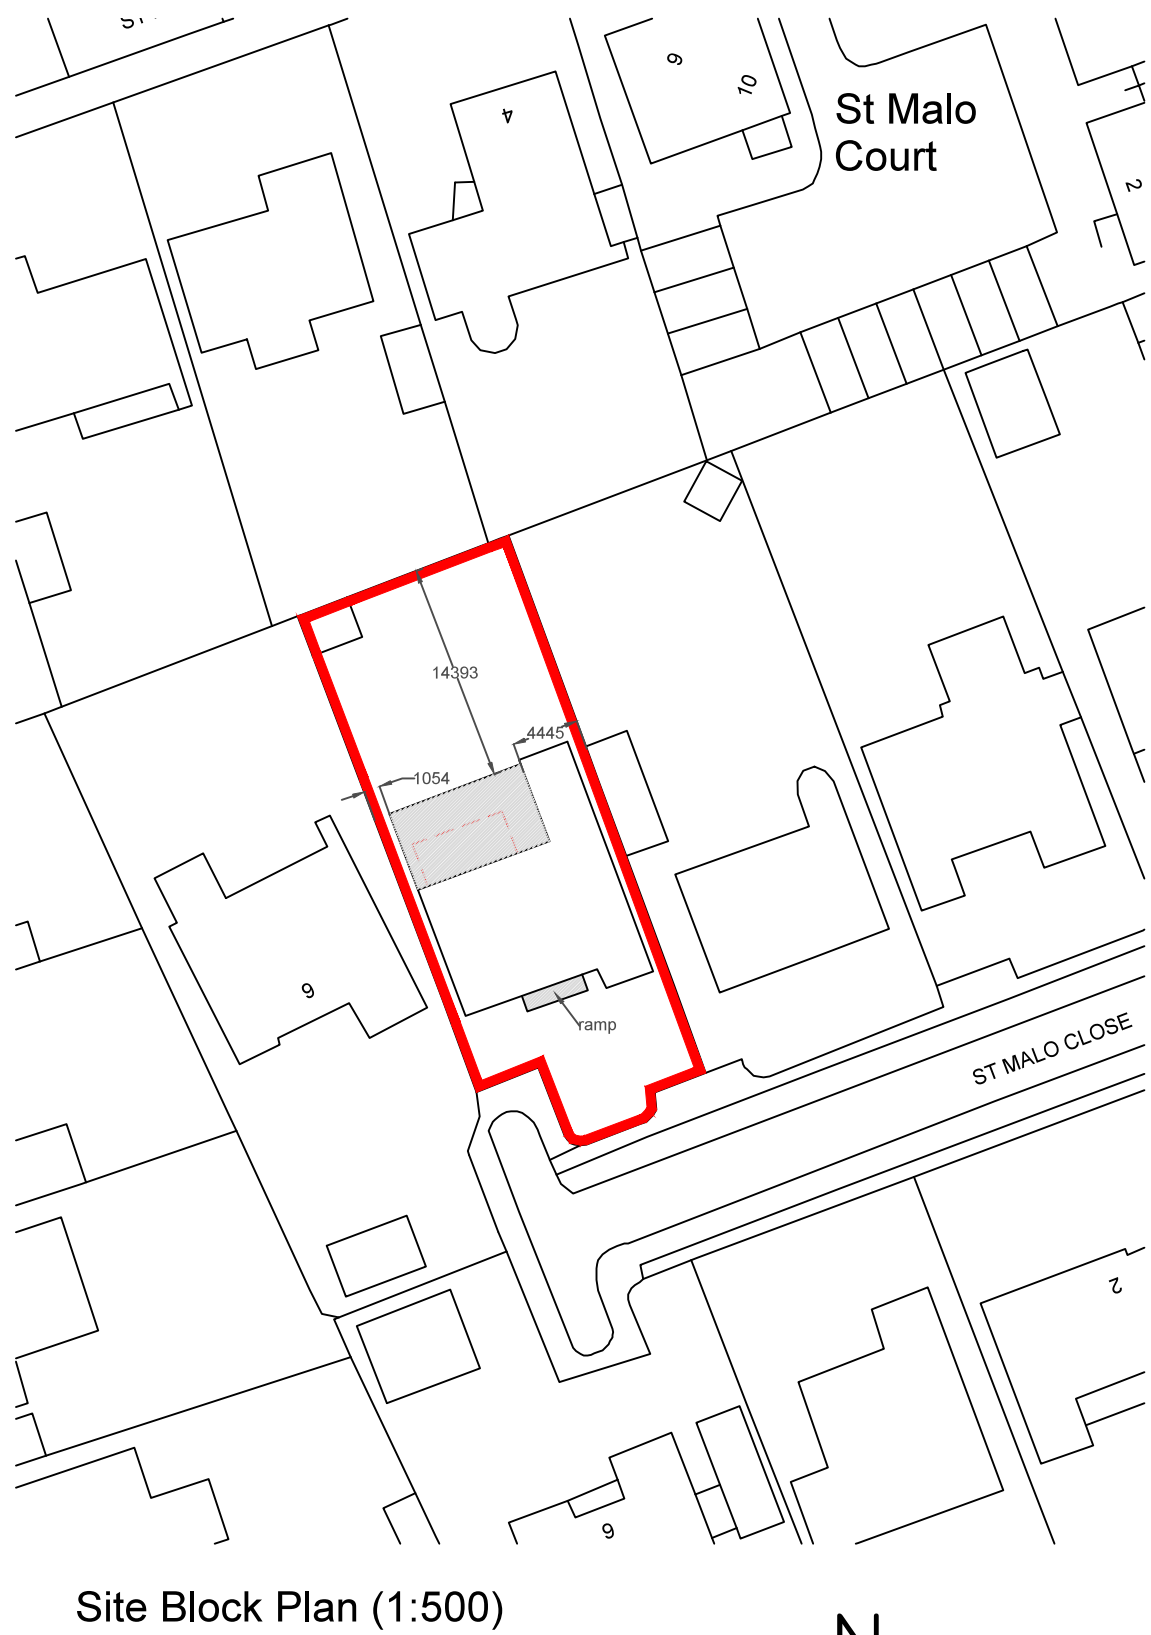


Elevations (1:100)

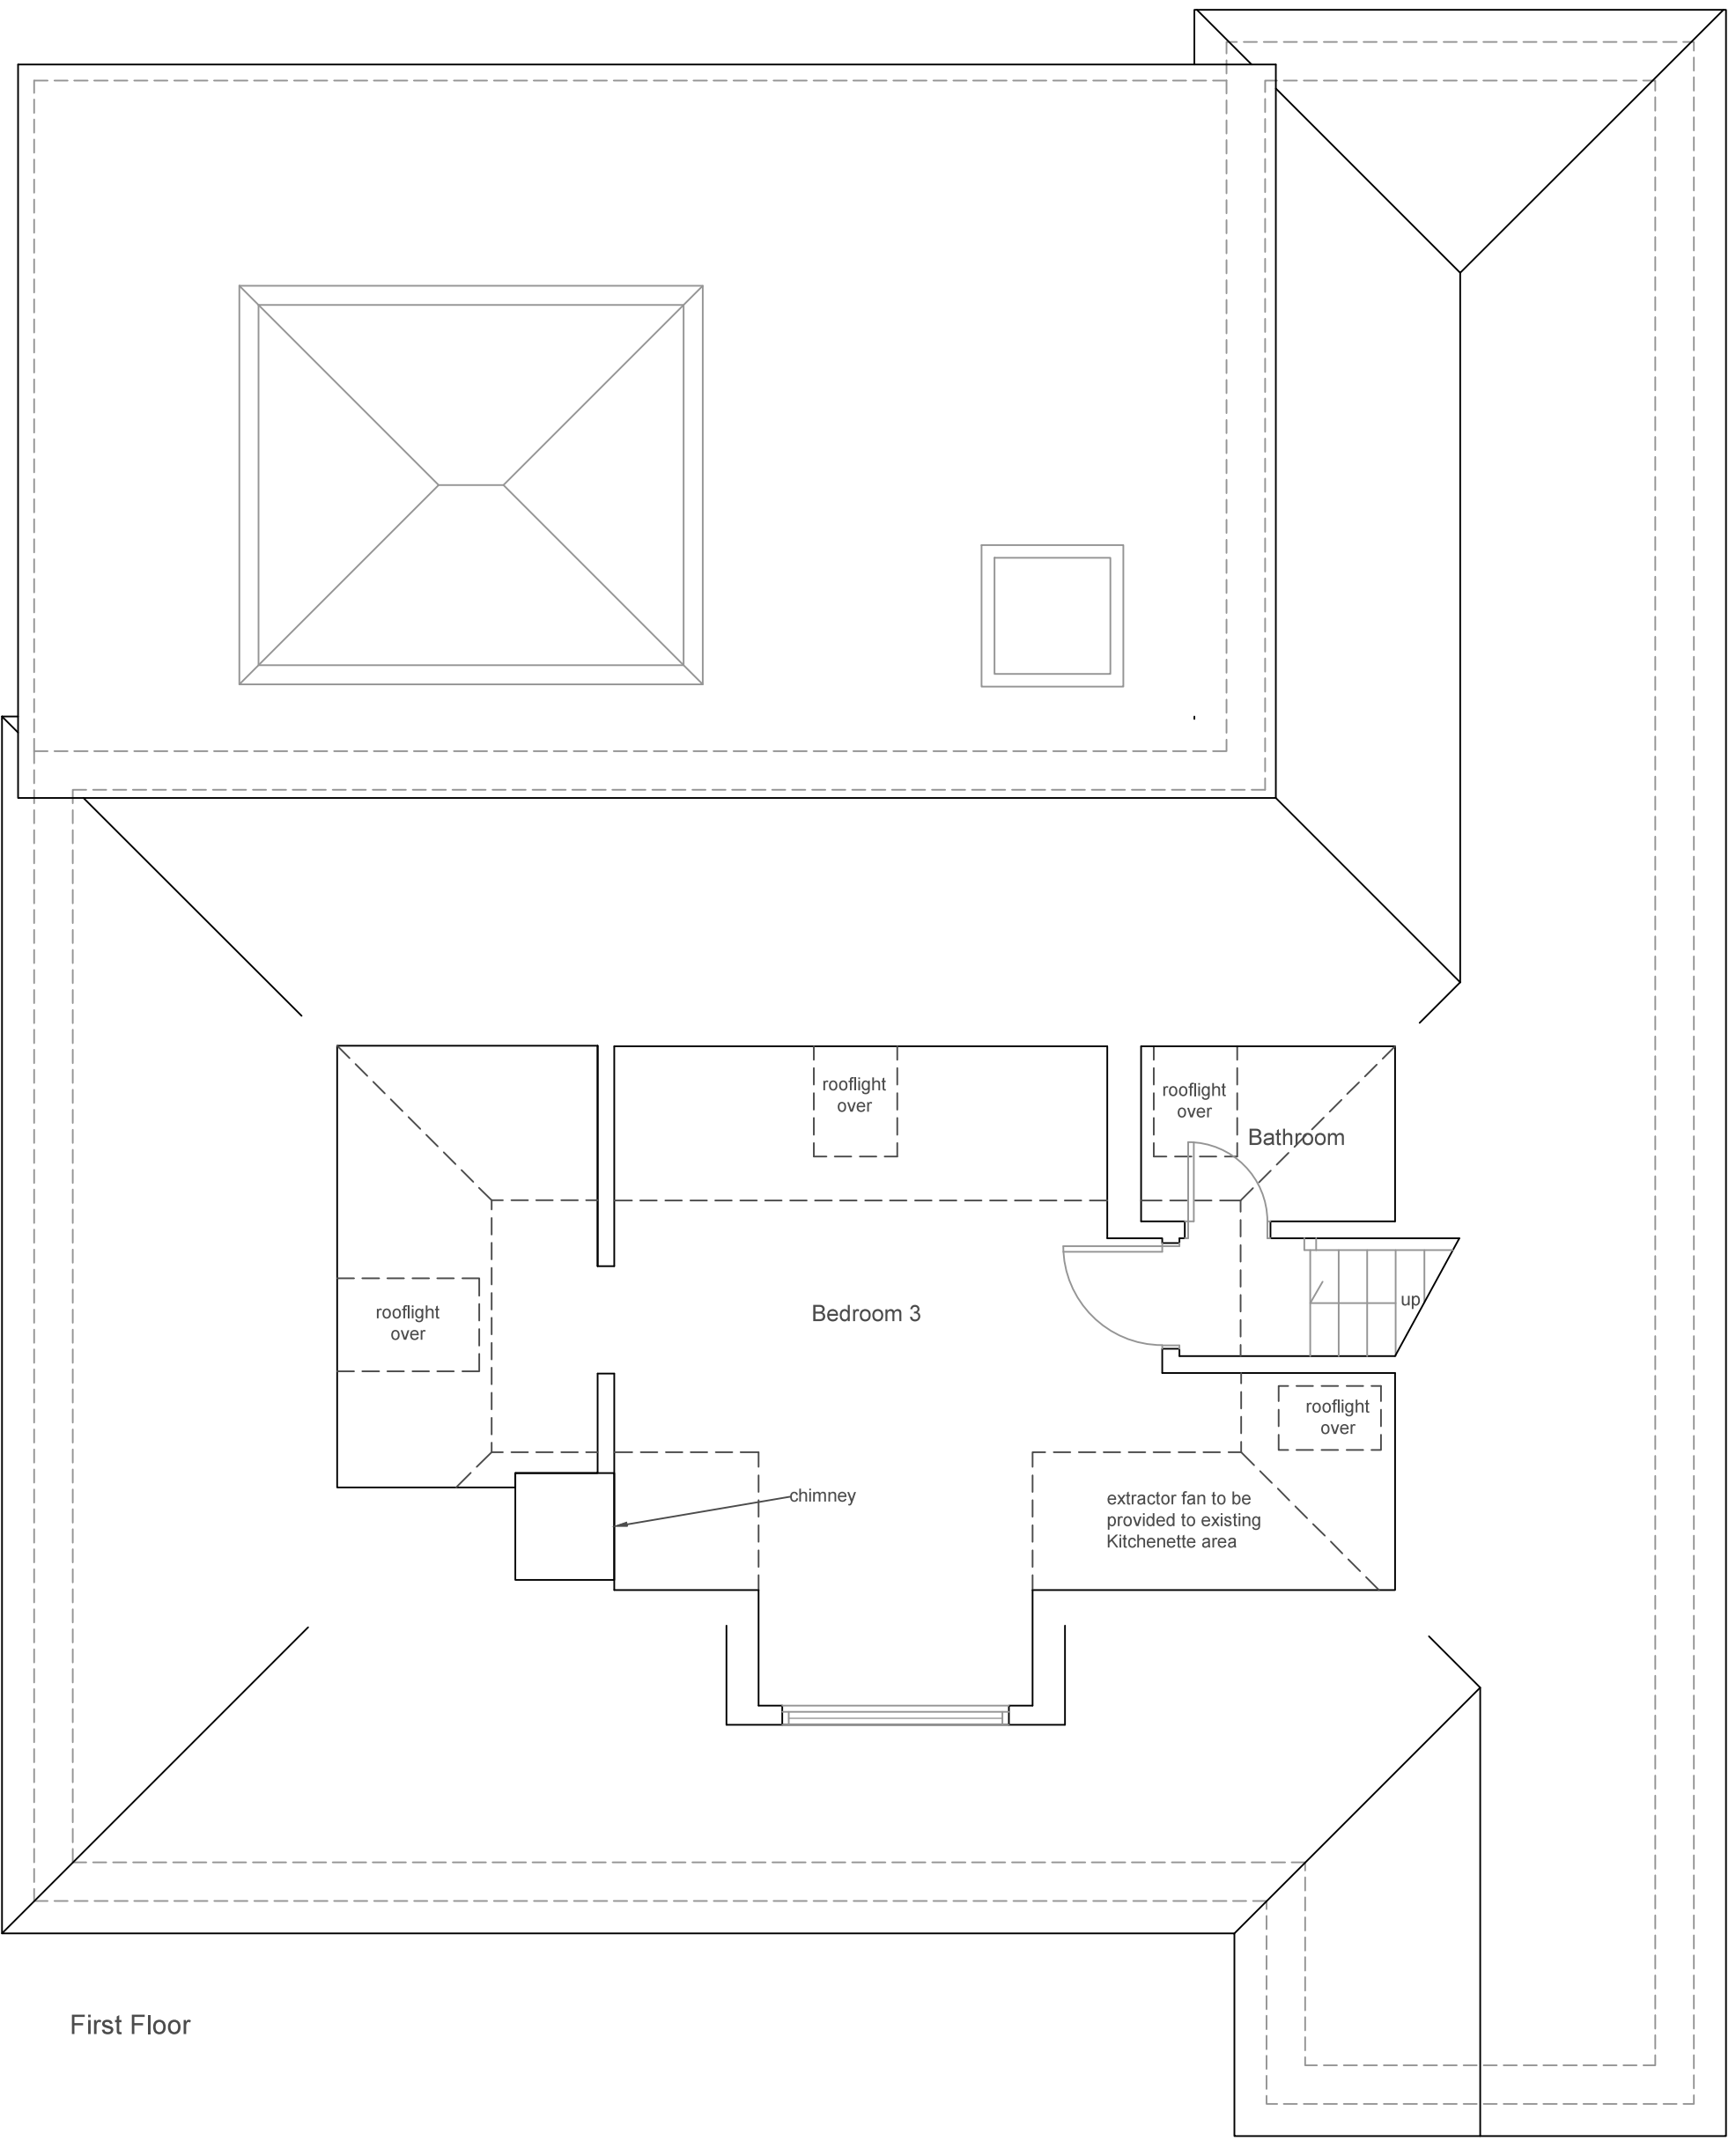

Plans (1:50)

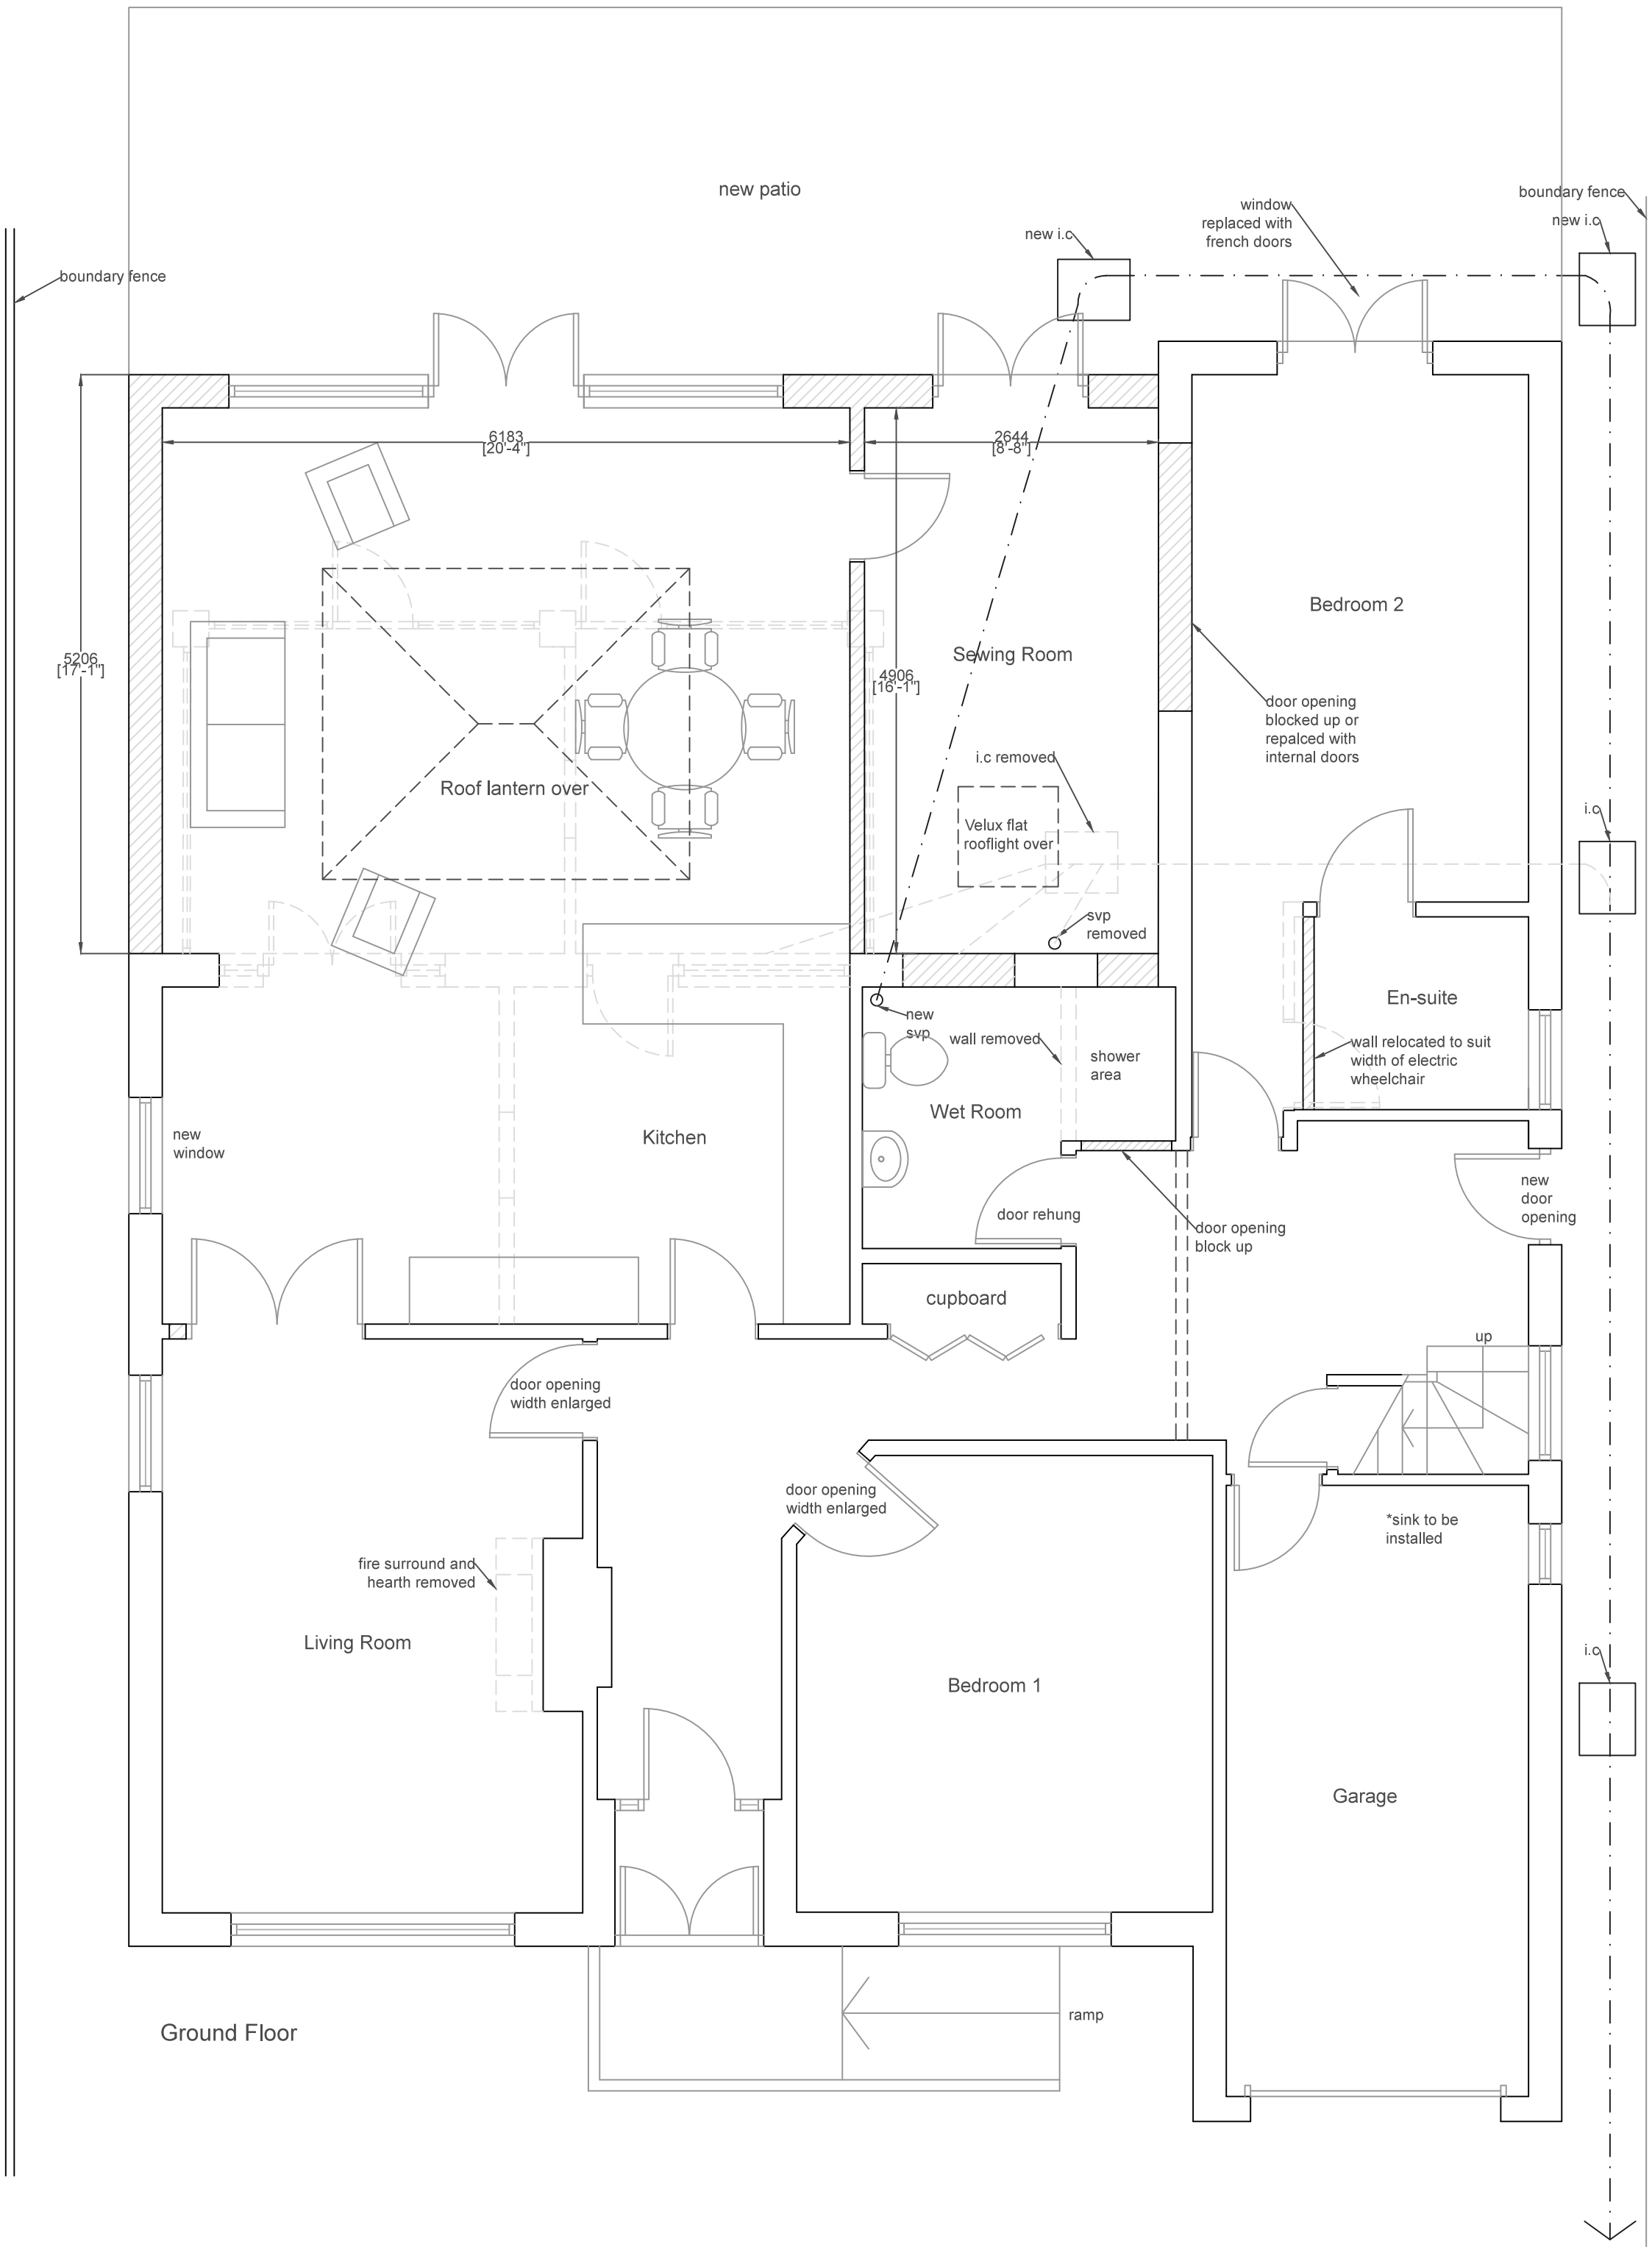

Revisions		
Rev	Description	By
c	Ramp Added to Block Plan	LW
b	Client Revisions	LW
a	Client Revisions	LW
All dimensions to be checked on site prior to commencement of work, except for planning purposes. This drawing is the copyright of Inspired Design Studio Ltd. and may not be copied, altered or reproduced in any way without written authority.		
Client: Mr & Mrs Johnson		
Project Address: 7 St Malo Close Ferring BN12 3HT		
Drawing Title: Proposed Plans and Elevations		
Drawing Number: 1121.02.c		
Scale: As stated printed @ A1		
Date: 11.07.2017		