


Site Plan

Boundary line ———
Proposed extension ———
trees ☼

← North

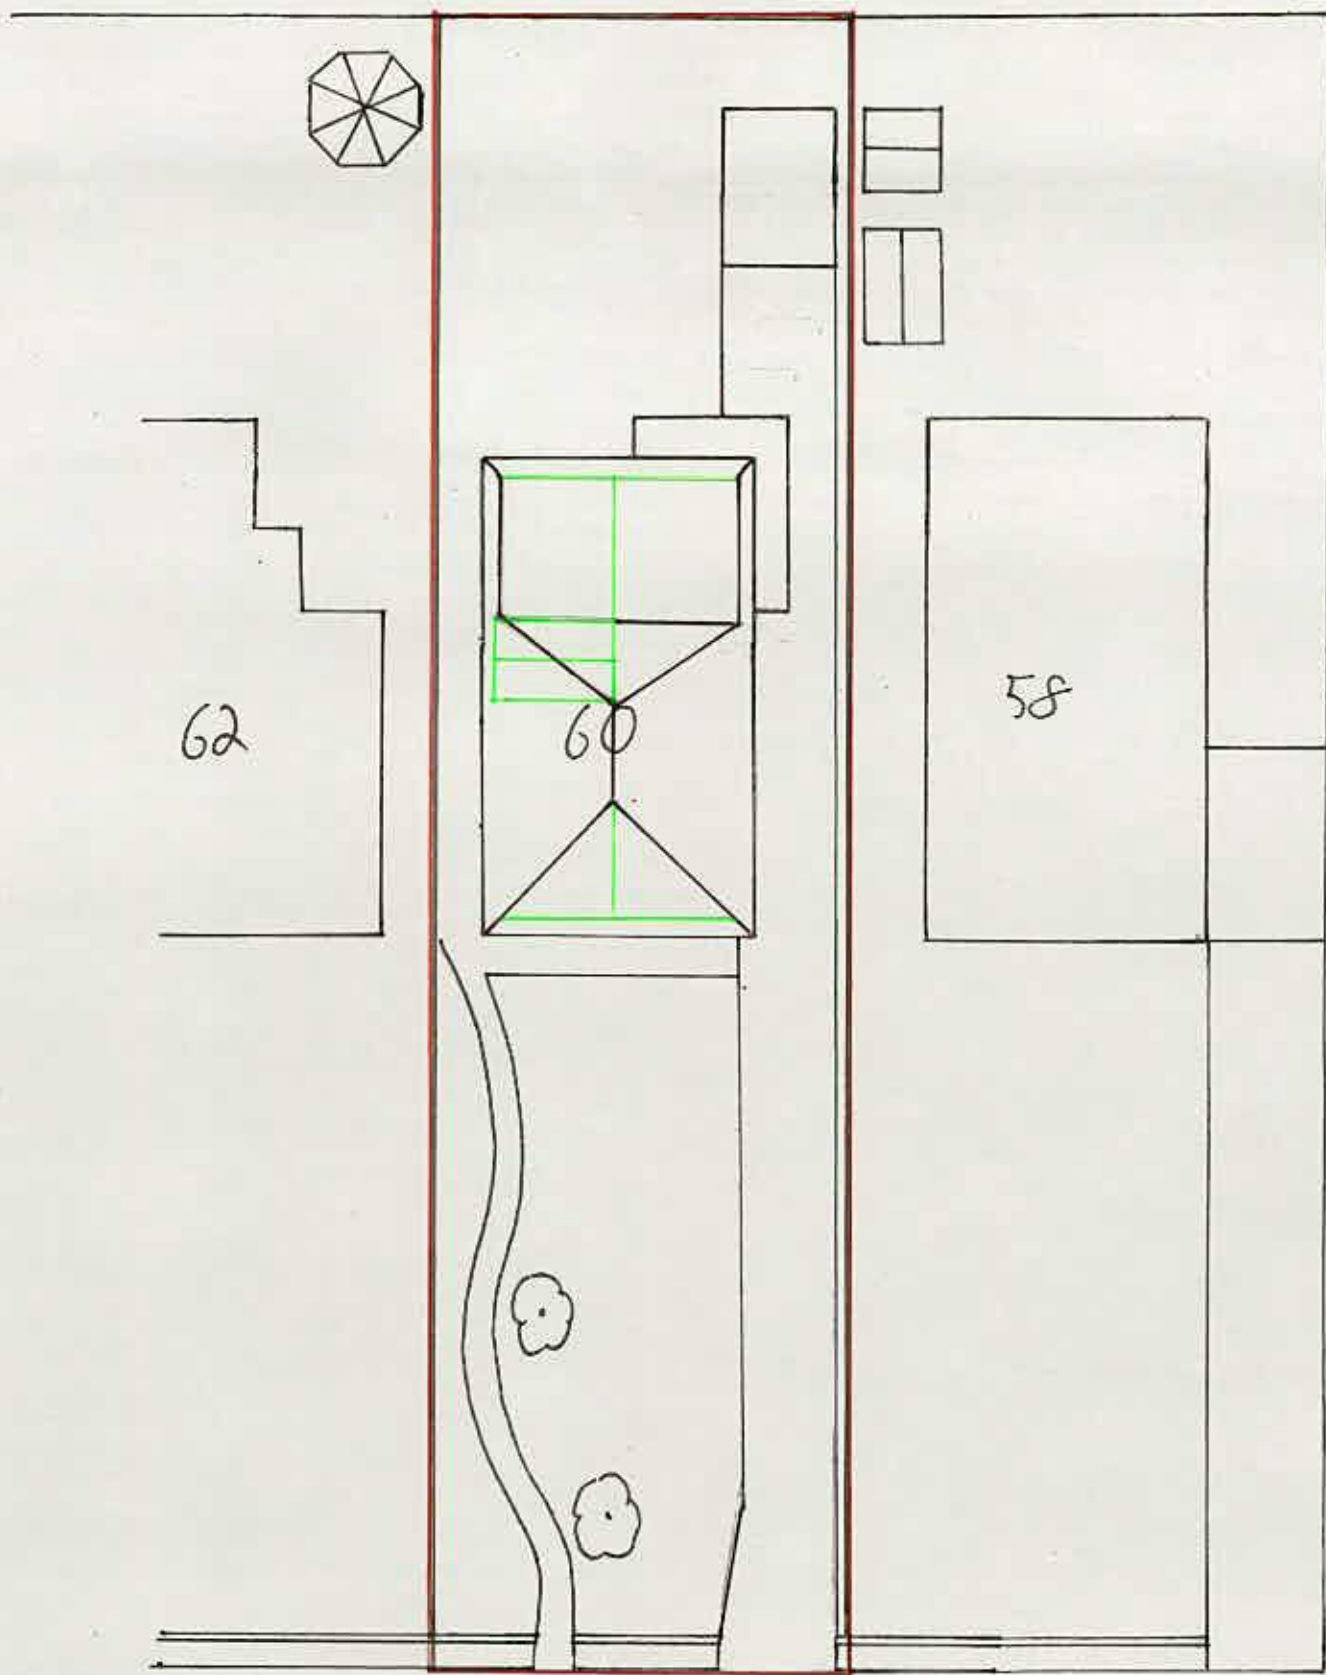

Scale of 1:200

Langbury Lane