


EXISTING West Elevation



EXISTING East Elevation

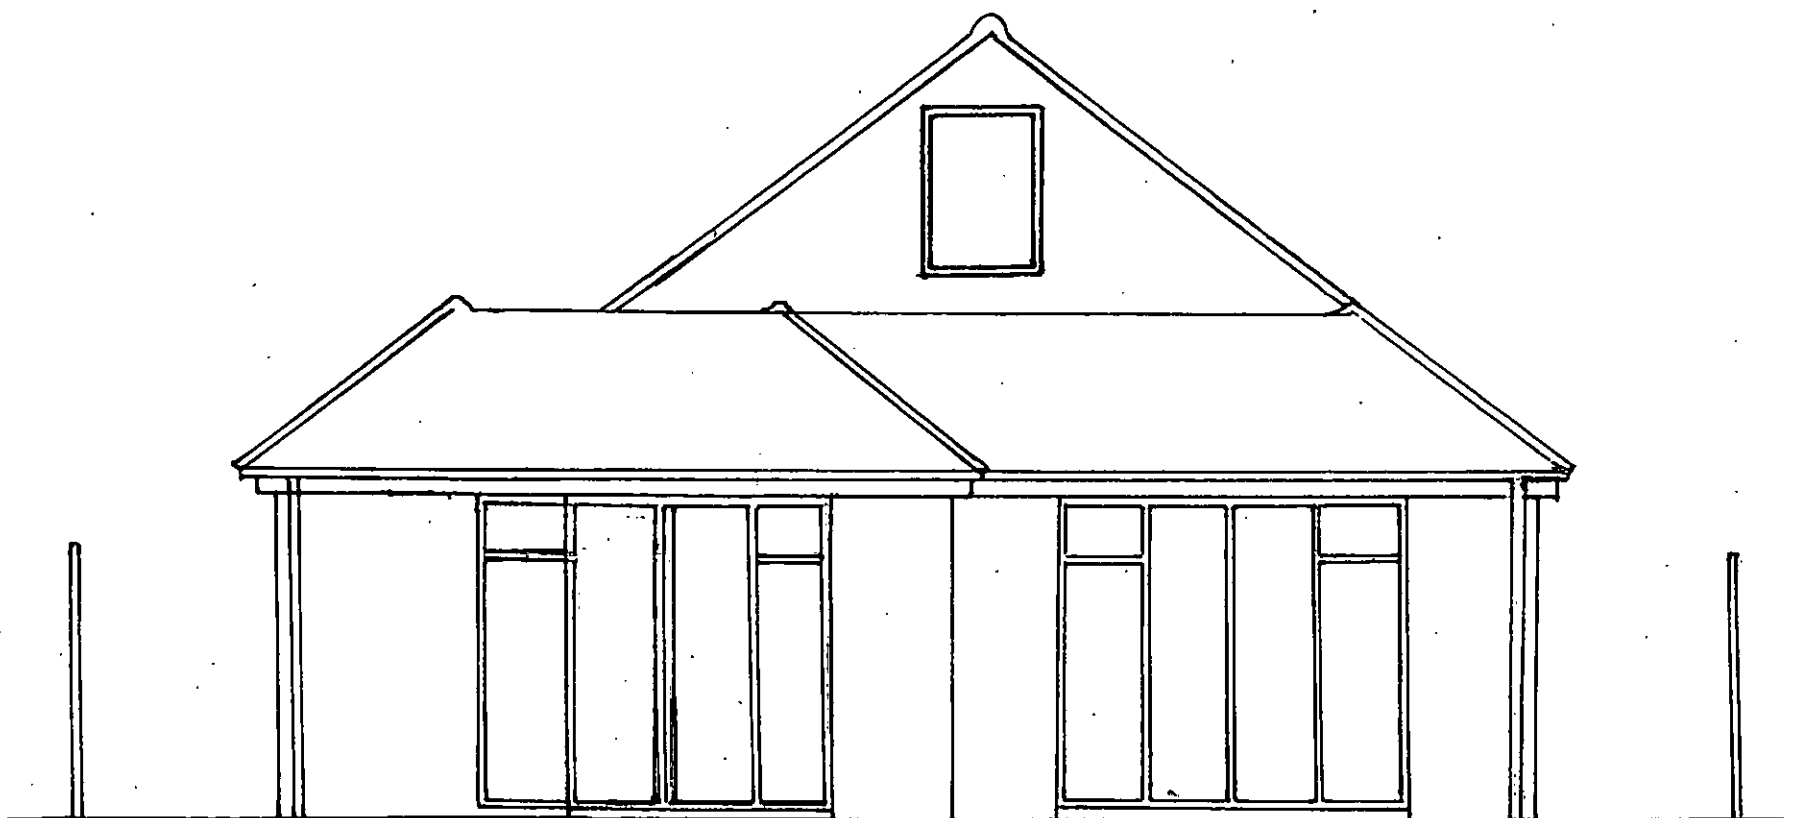

Scale of 1:50

