



Proposed West Elevation

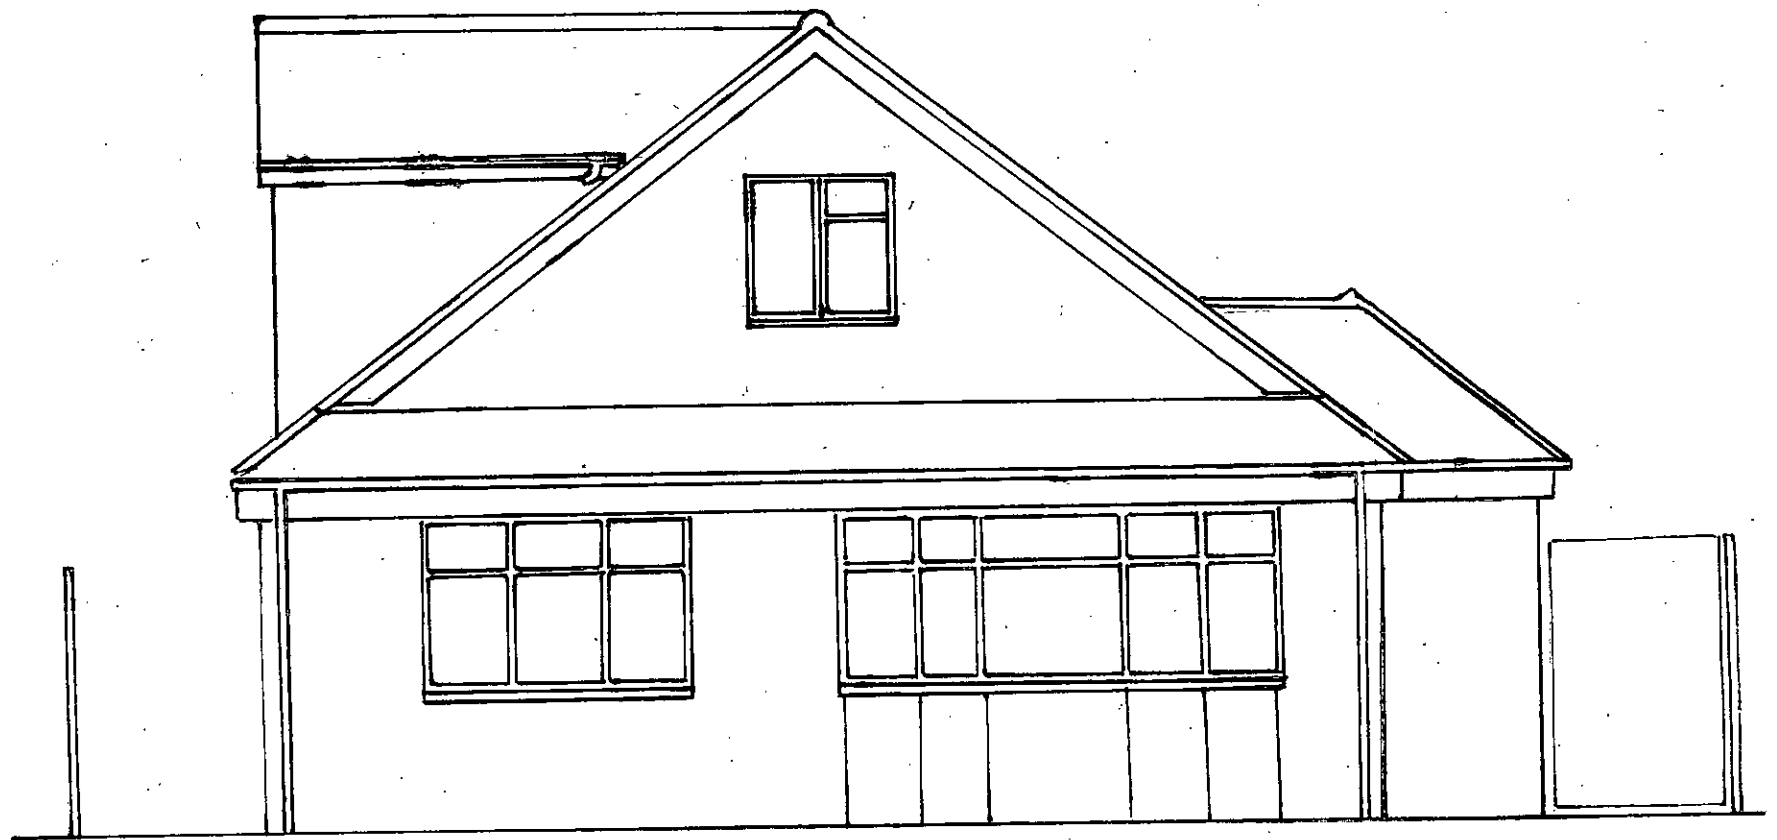

Proposed East Elevation

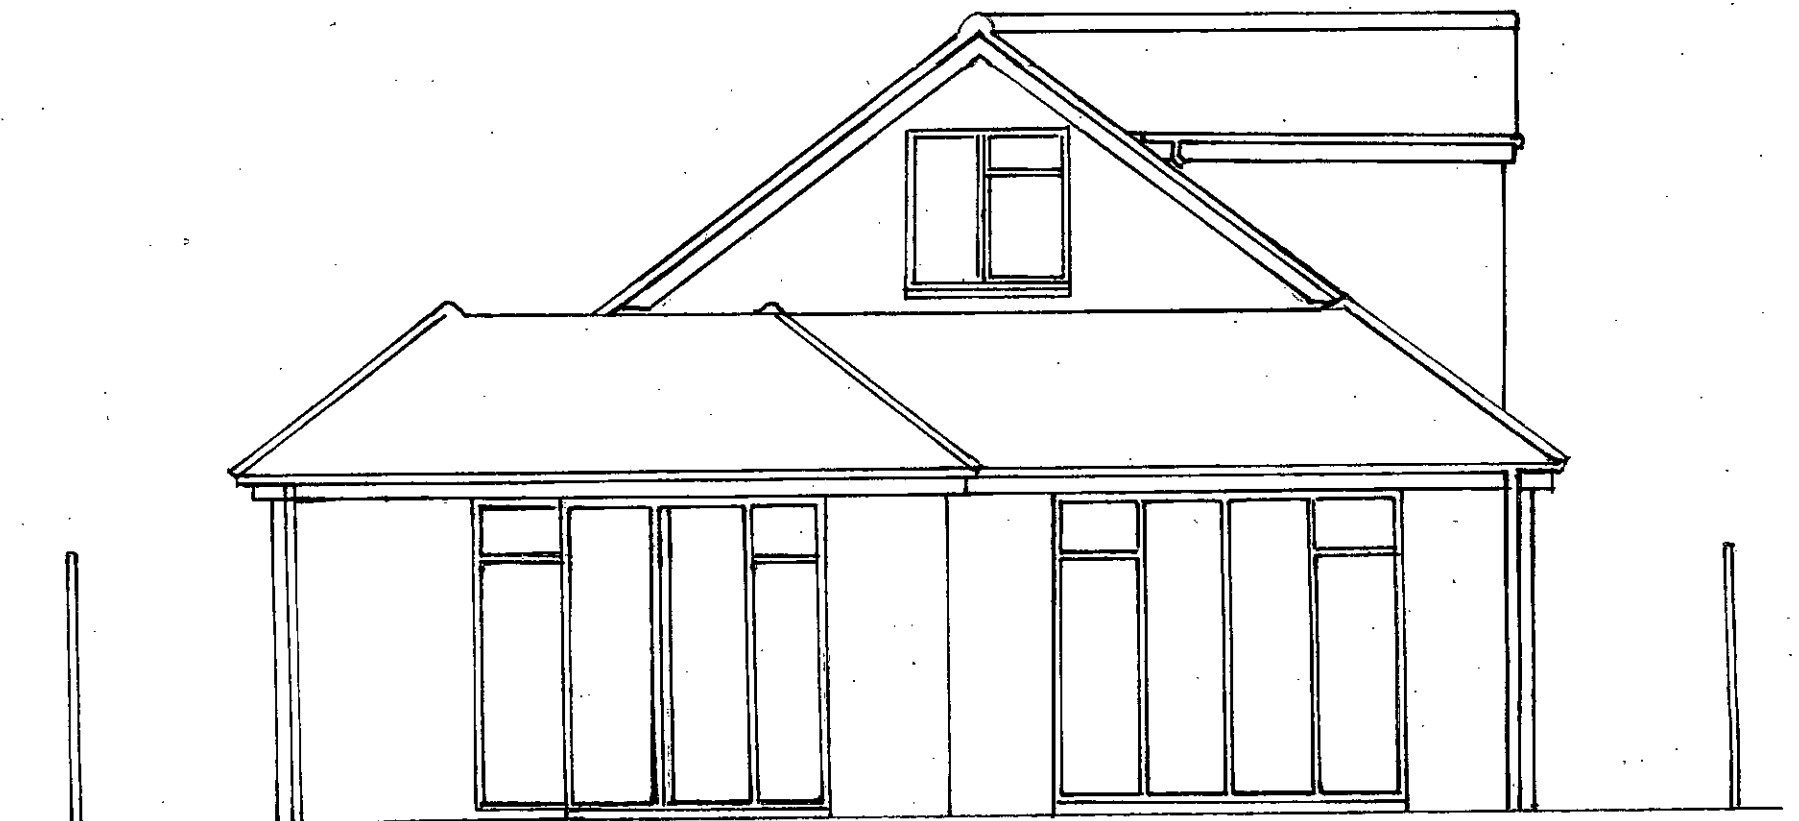

Scale of 1:50

