


*Proposed South Elevation*

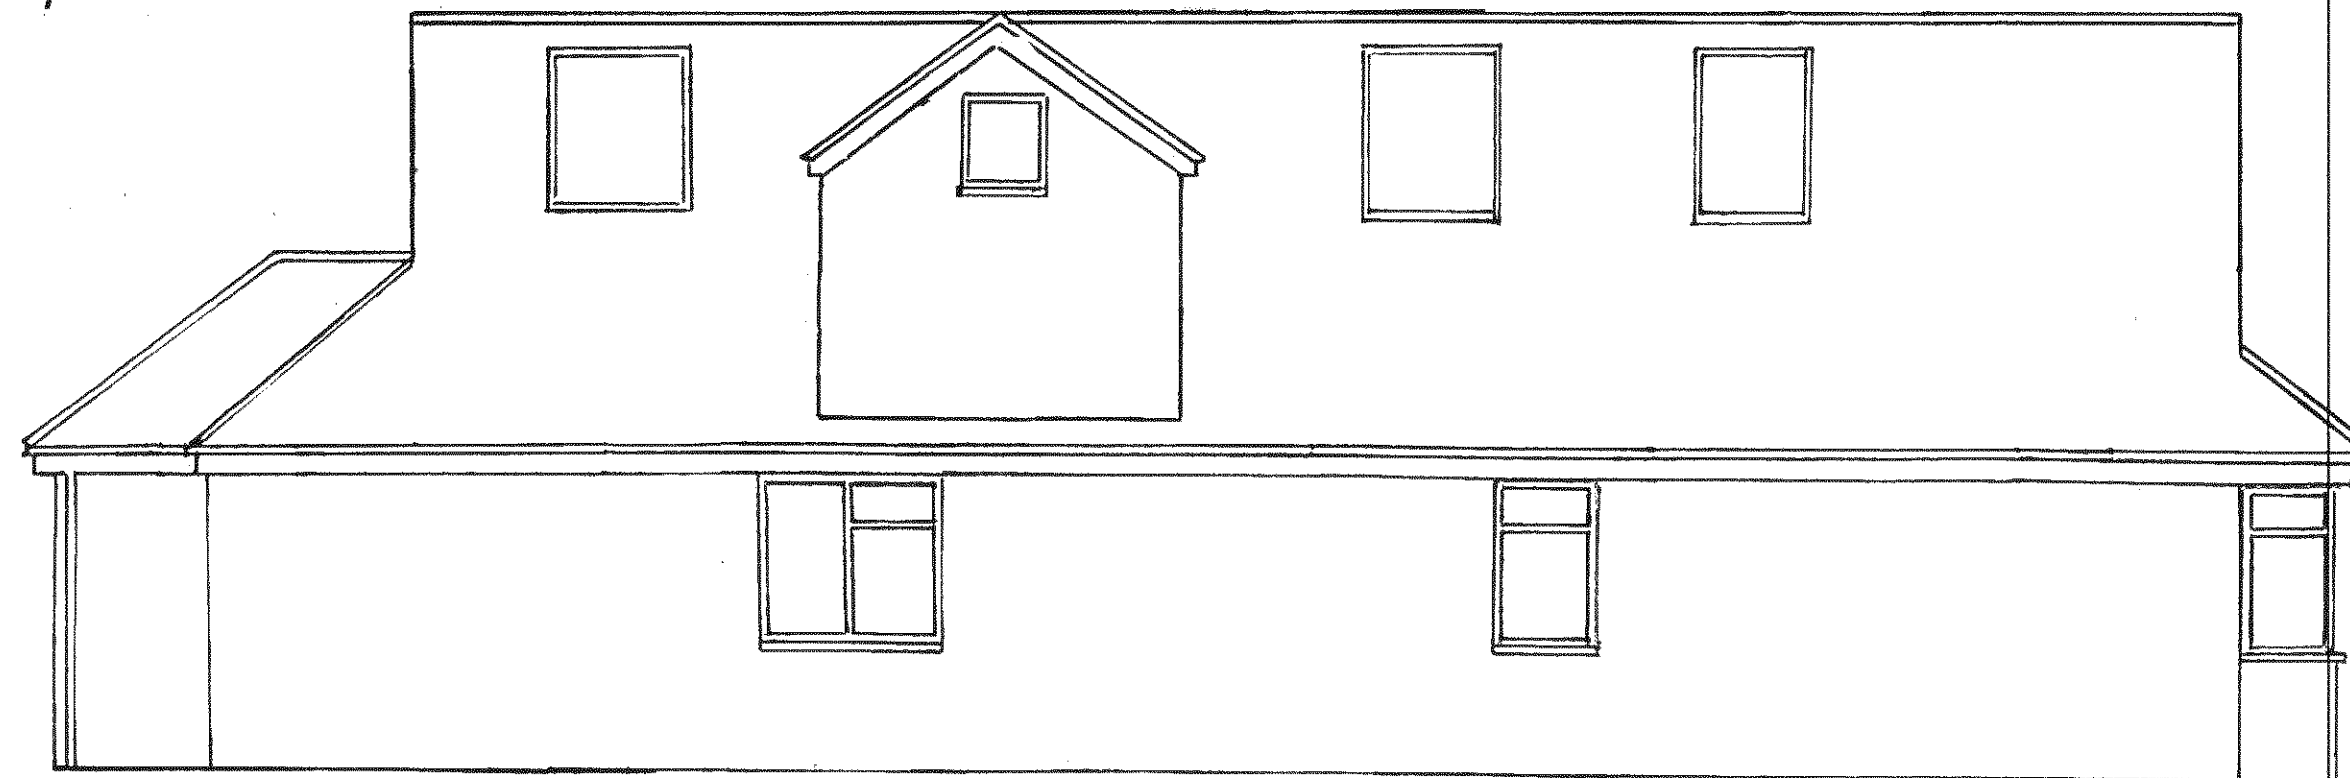

*Proposed North Elevation*



*Scale of 1:50*