


Proposed First Floor

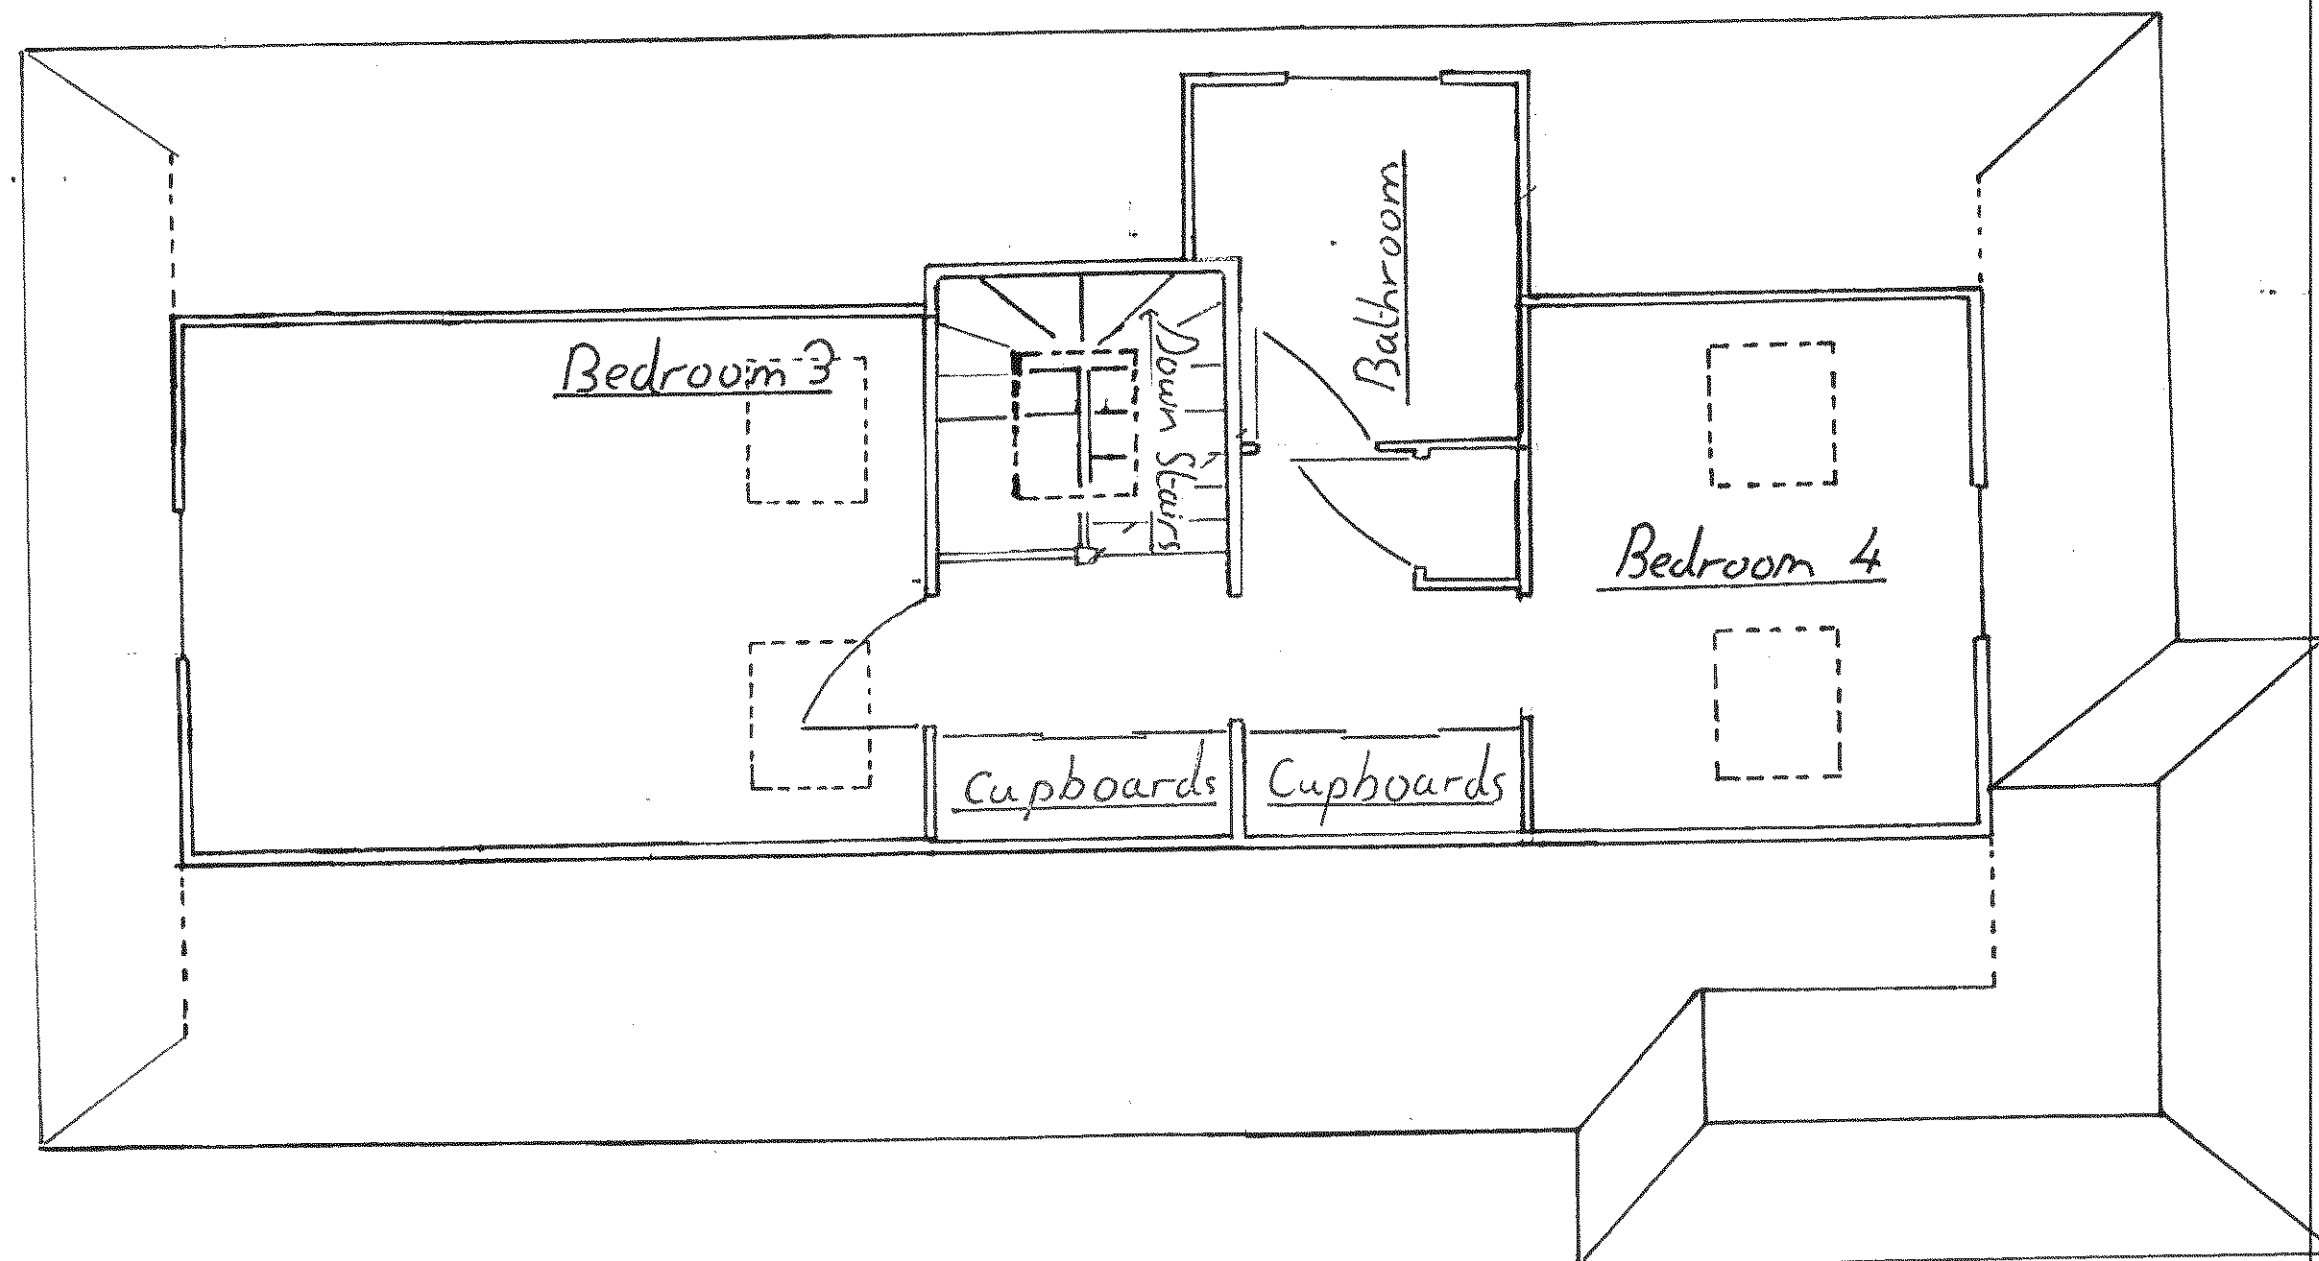

Scale of 1:50

Amended drawing 28/4/12