


Proposed Roof Plan

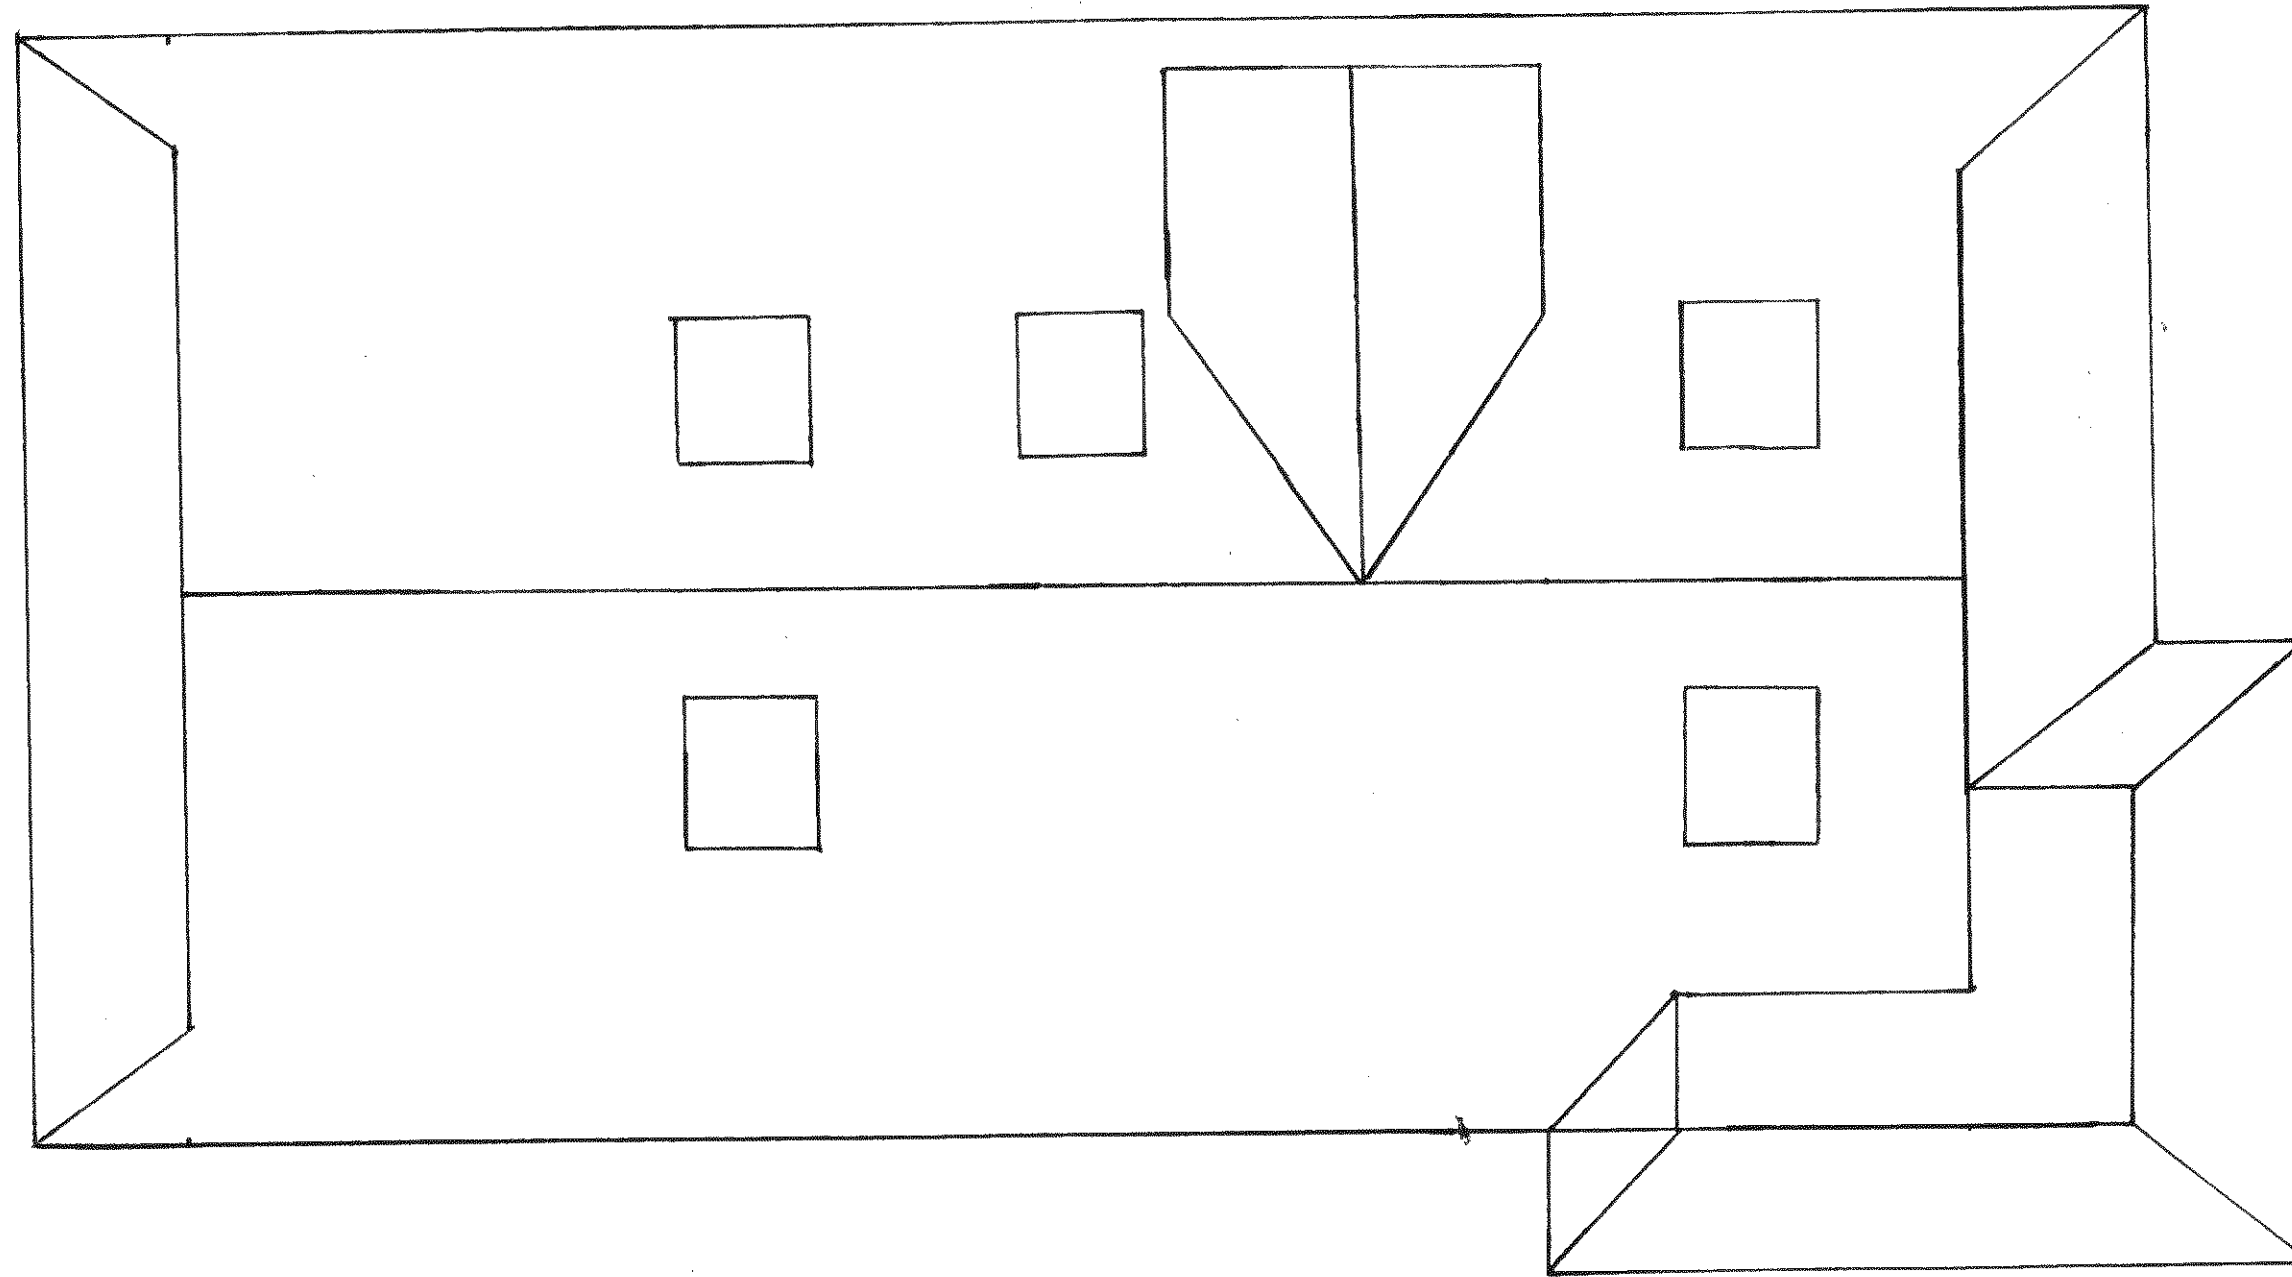

Scale of 1:50