


Existing Elevation South



EXISTING North Elevation

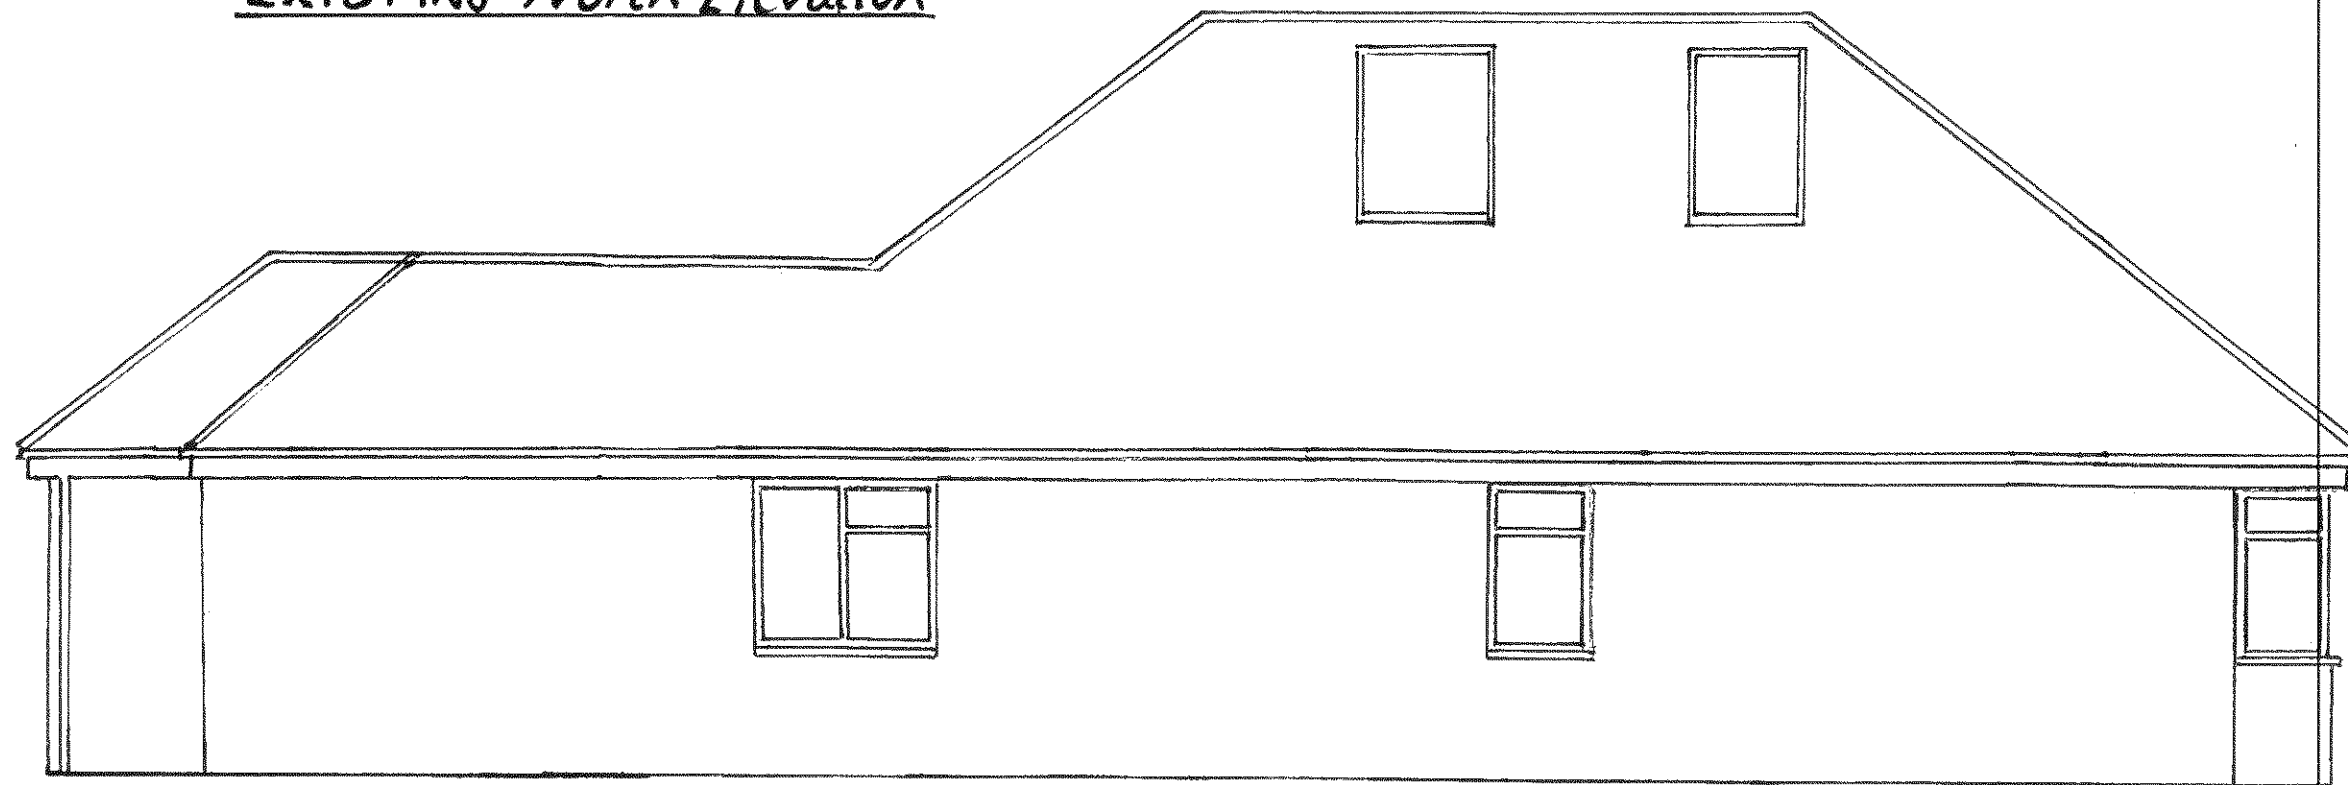

Scale of 1:50