


EXISTING
First Floor

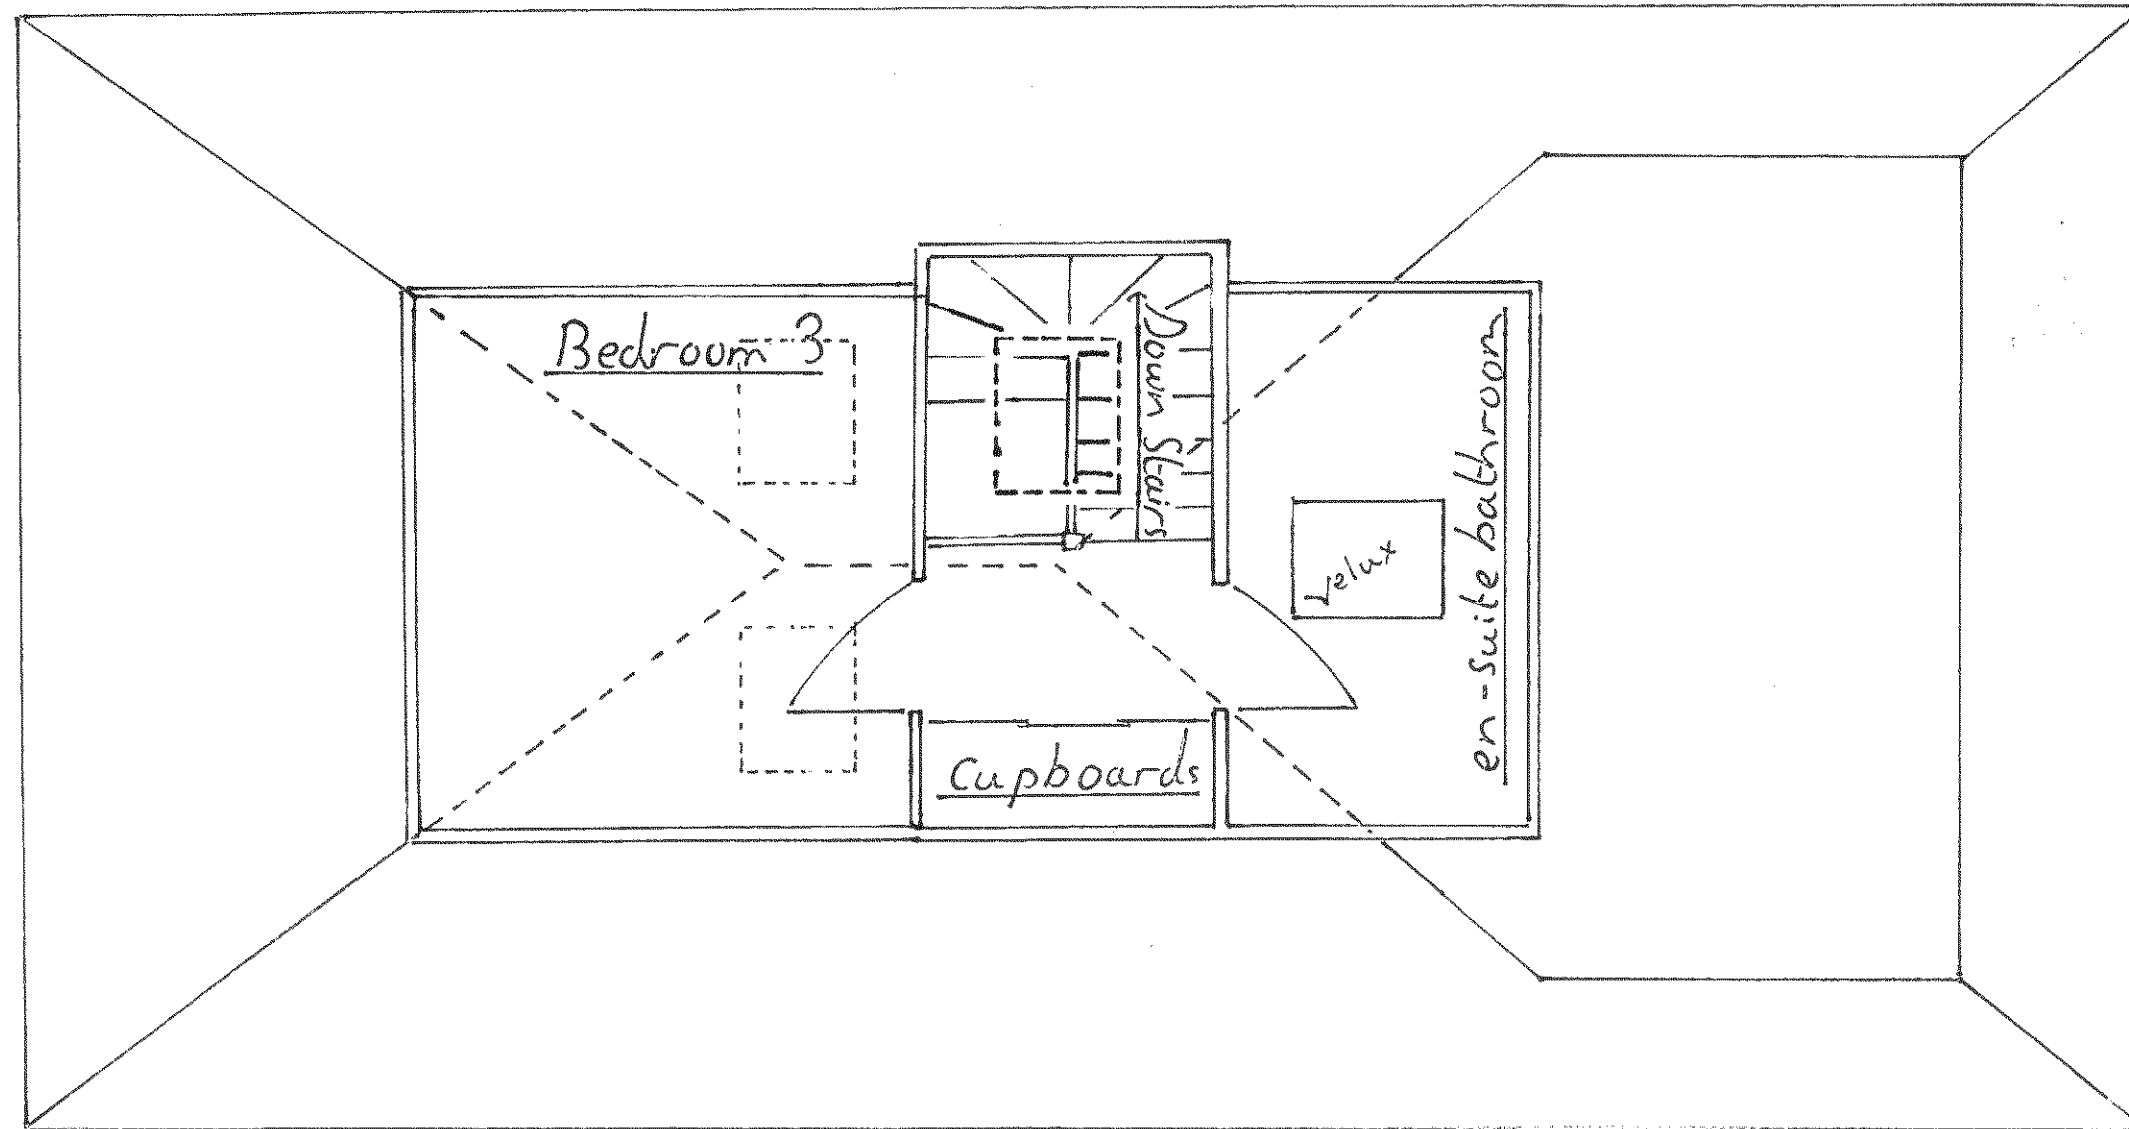

Amended drawing 28/4/12

Scale of 1:50