


EXISTING Roof Plan

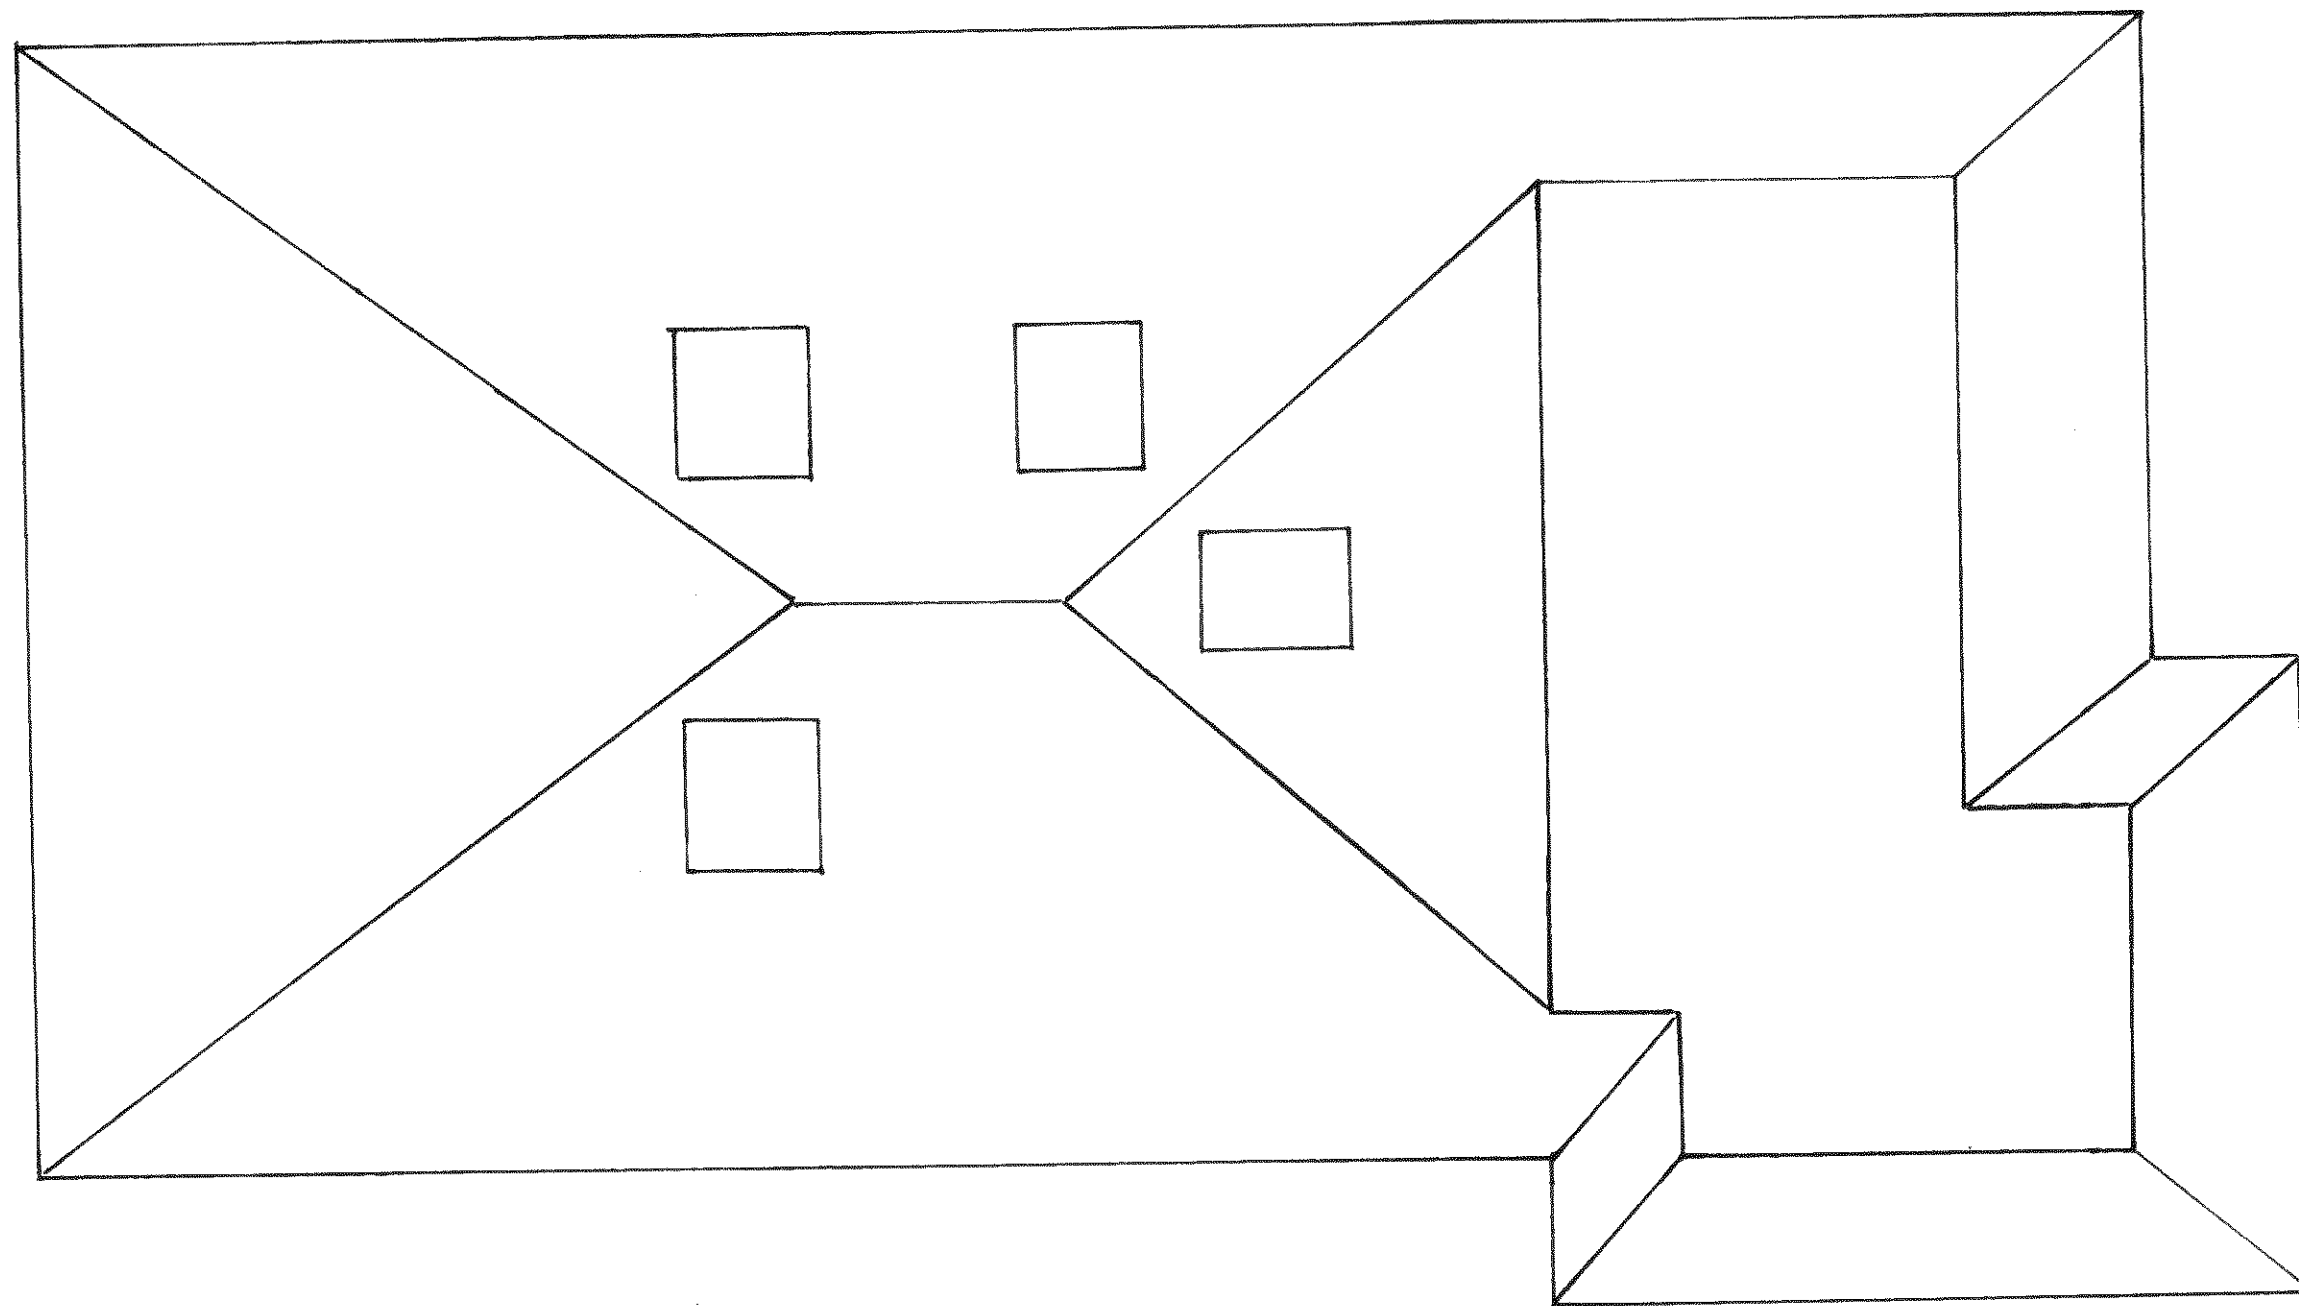

Scale of 1:50