



notes

Do not scale directly from drawing, all measurements are to be taken from site prior to the commencement of works.

three | eleven design (trading name of 3aeven design Ltd) reserves the right to all drawings produced, please see company Terms & Conditions for further details

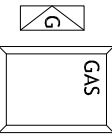

GAS METERS

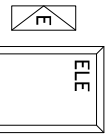

ELECTRICAL METERS



BOILER



CONSUMER UNIT



MEGAFLOW UNIT



RADIATOR



DIRECTION OF ROOF FALL



INSPECTION CHAMBER



SOIL VENTILATION STACK



STUB STACK



RAINWATER PIPE



GULLY



WATER FEED/OFF TAPS



SMOKE DETECTOR



HEAT DETECTOR



TINTED/GREENED SAFETY GLASS



OBSOLETE GLAZING



15L/S MECHANICAL VENTILATION



30L/S MECHANICAL VENTILATION



60L/S MECHANICAL VENTILATION



KITCHEN VENTILATION FLUE



BATHROOM VENTILATION FLUE



UTILITY ROOM VENTILATION FLUE



BOILER VENTILATION FLUE



TUMBLE DRYER VENTILATION



PENDANT LIGHT FITTING



WALL MOUNTED LIGHT FITTING



SPOT / DOWN LIGHT FITTING



UP LIGHT FITTING



FIRE ALARM BELL



FIRE ALARM BREAK POINT



ELECTRICAL SOCKET



ELECTRICAL DOUBLE SOCKET



SPECIAL GPO SOCKET



SOCKET SWITCH



TWO WAY SOCKET SWITCH




INTERNET AND PHONE CONNECTION




CABLE / TV / DIGITAL SOCKET


date	revision	description

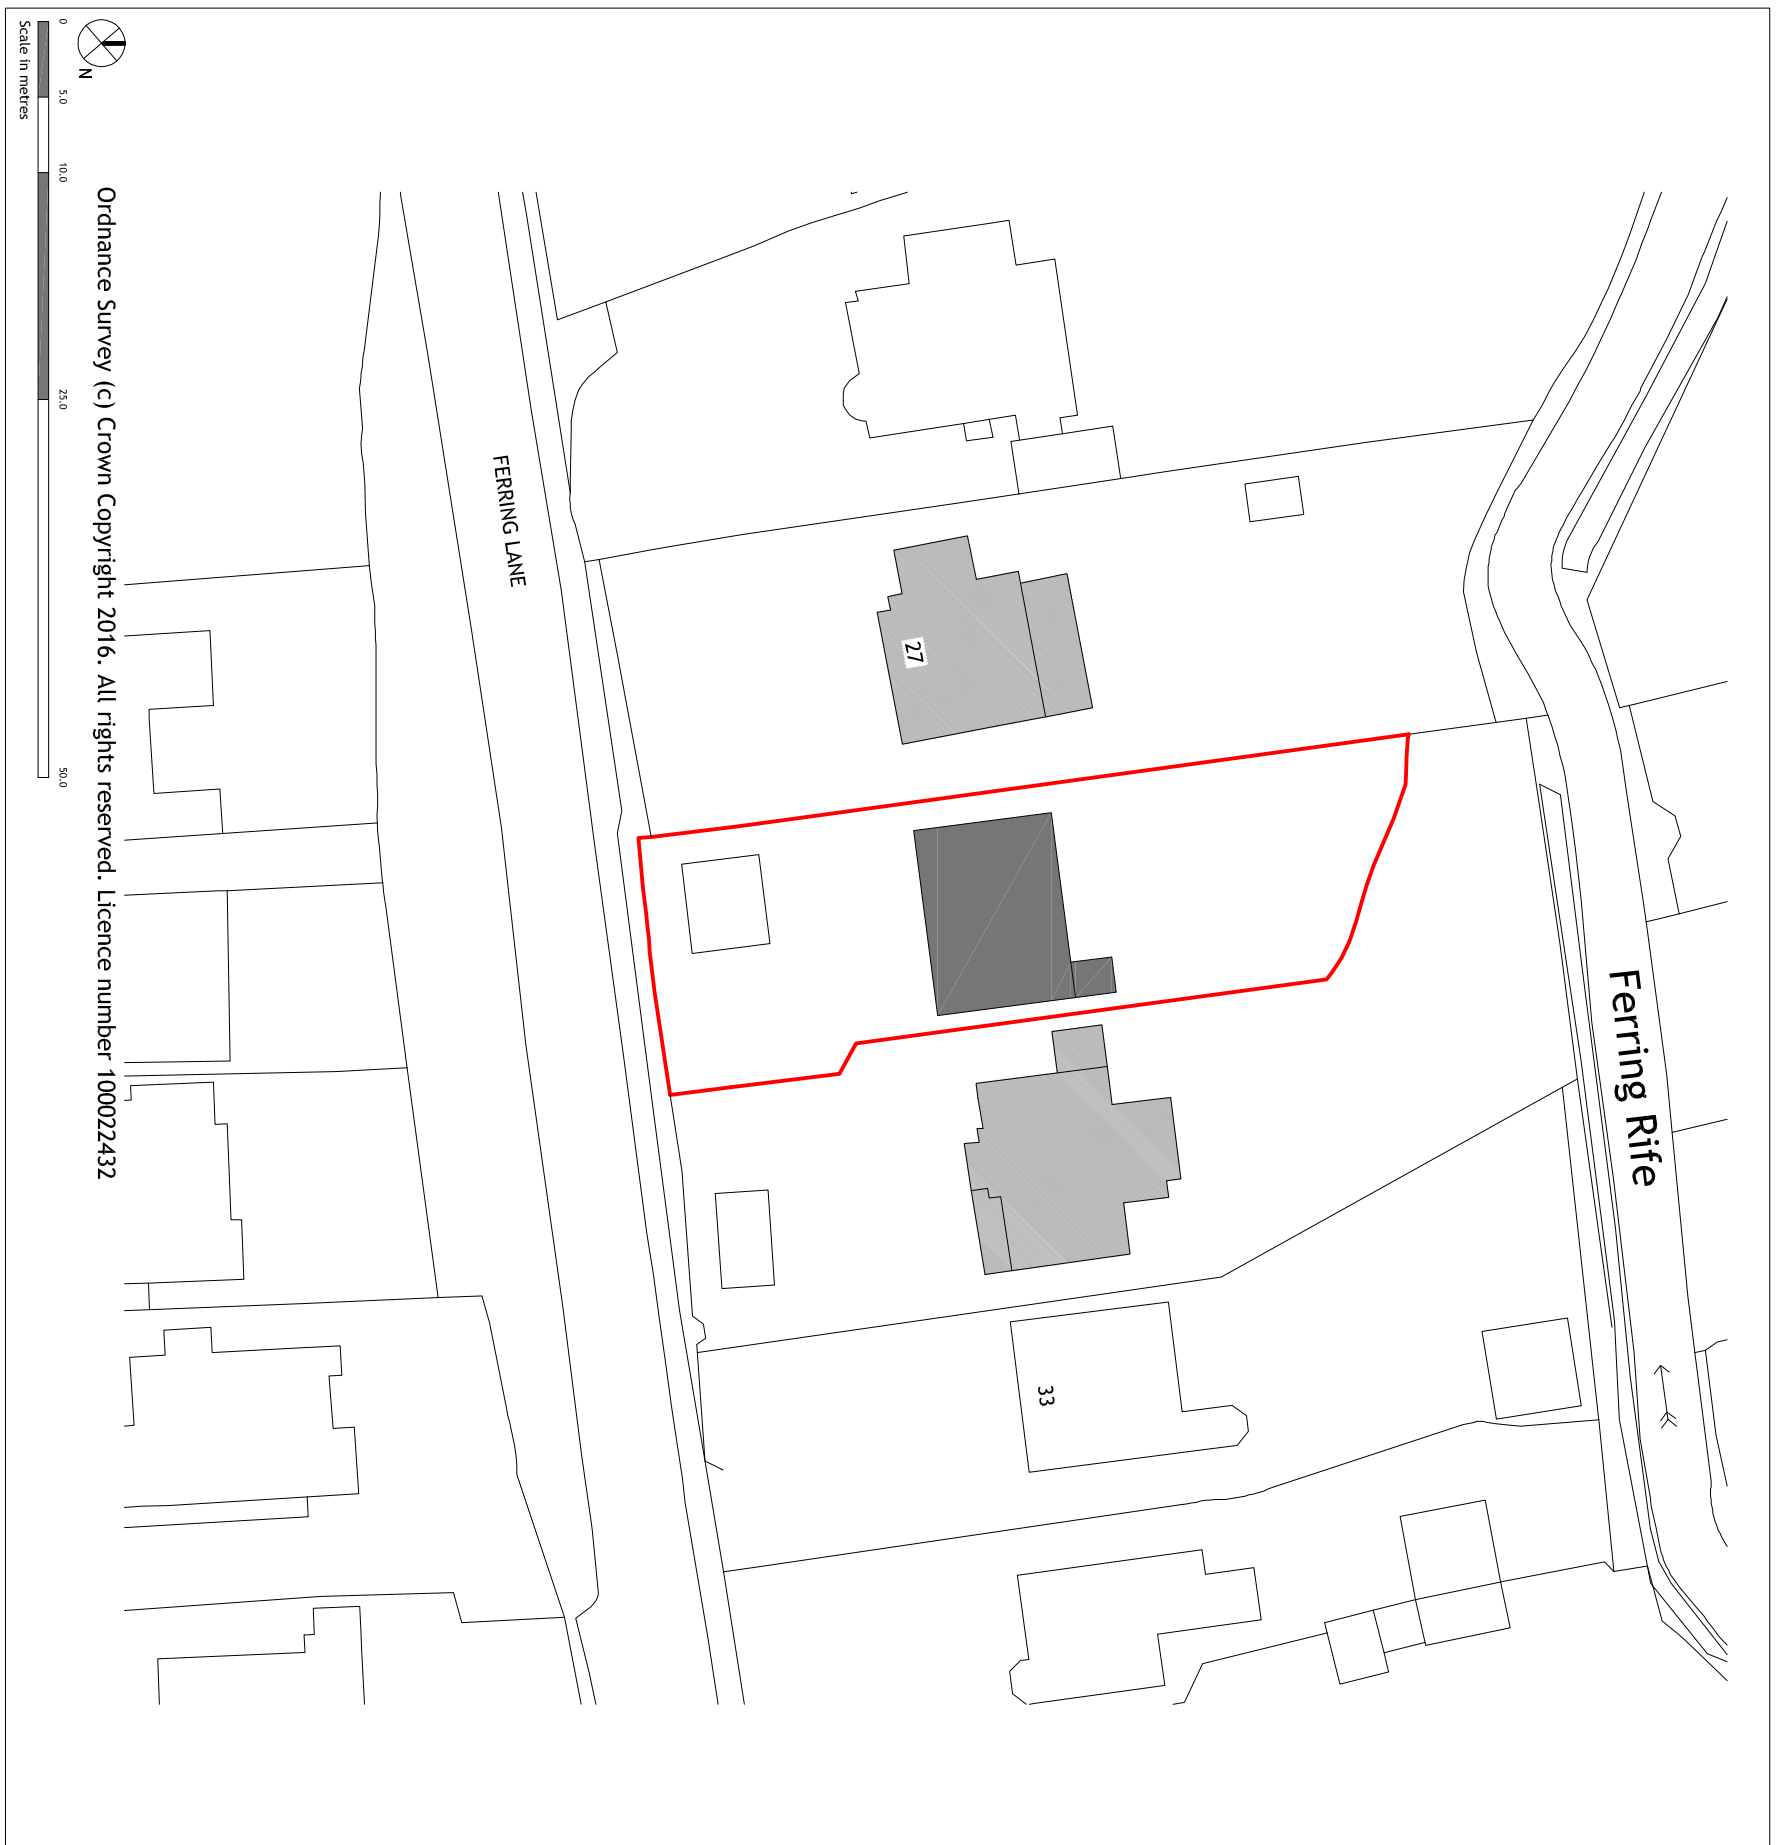


PROPOSED BLOCK PLAN 1:500 @ A1 - UNCHANGED

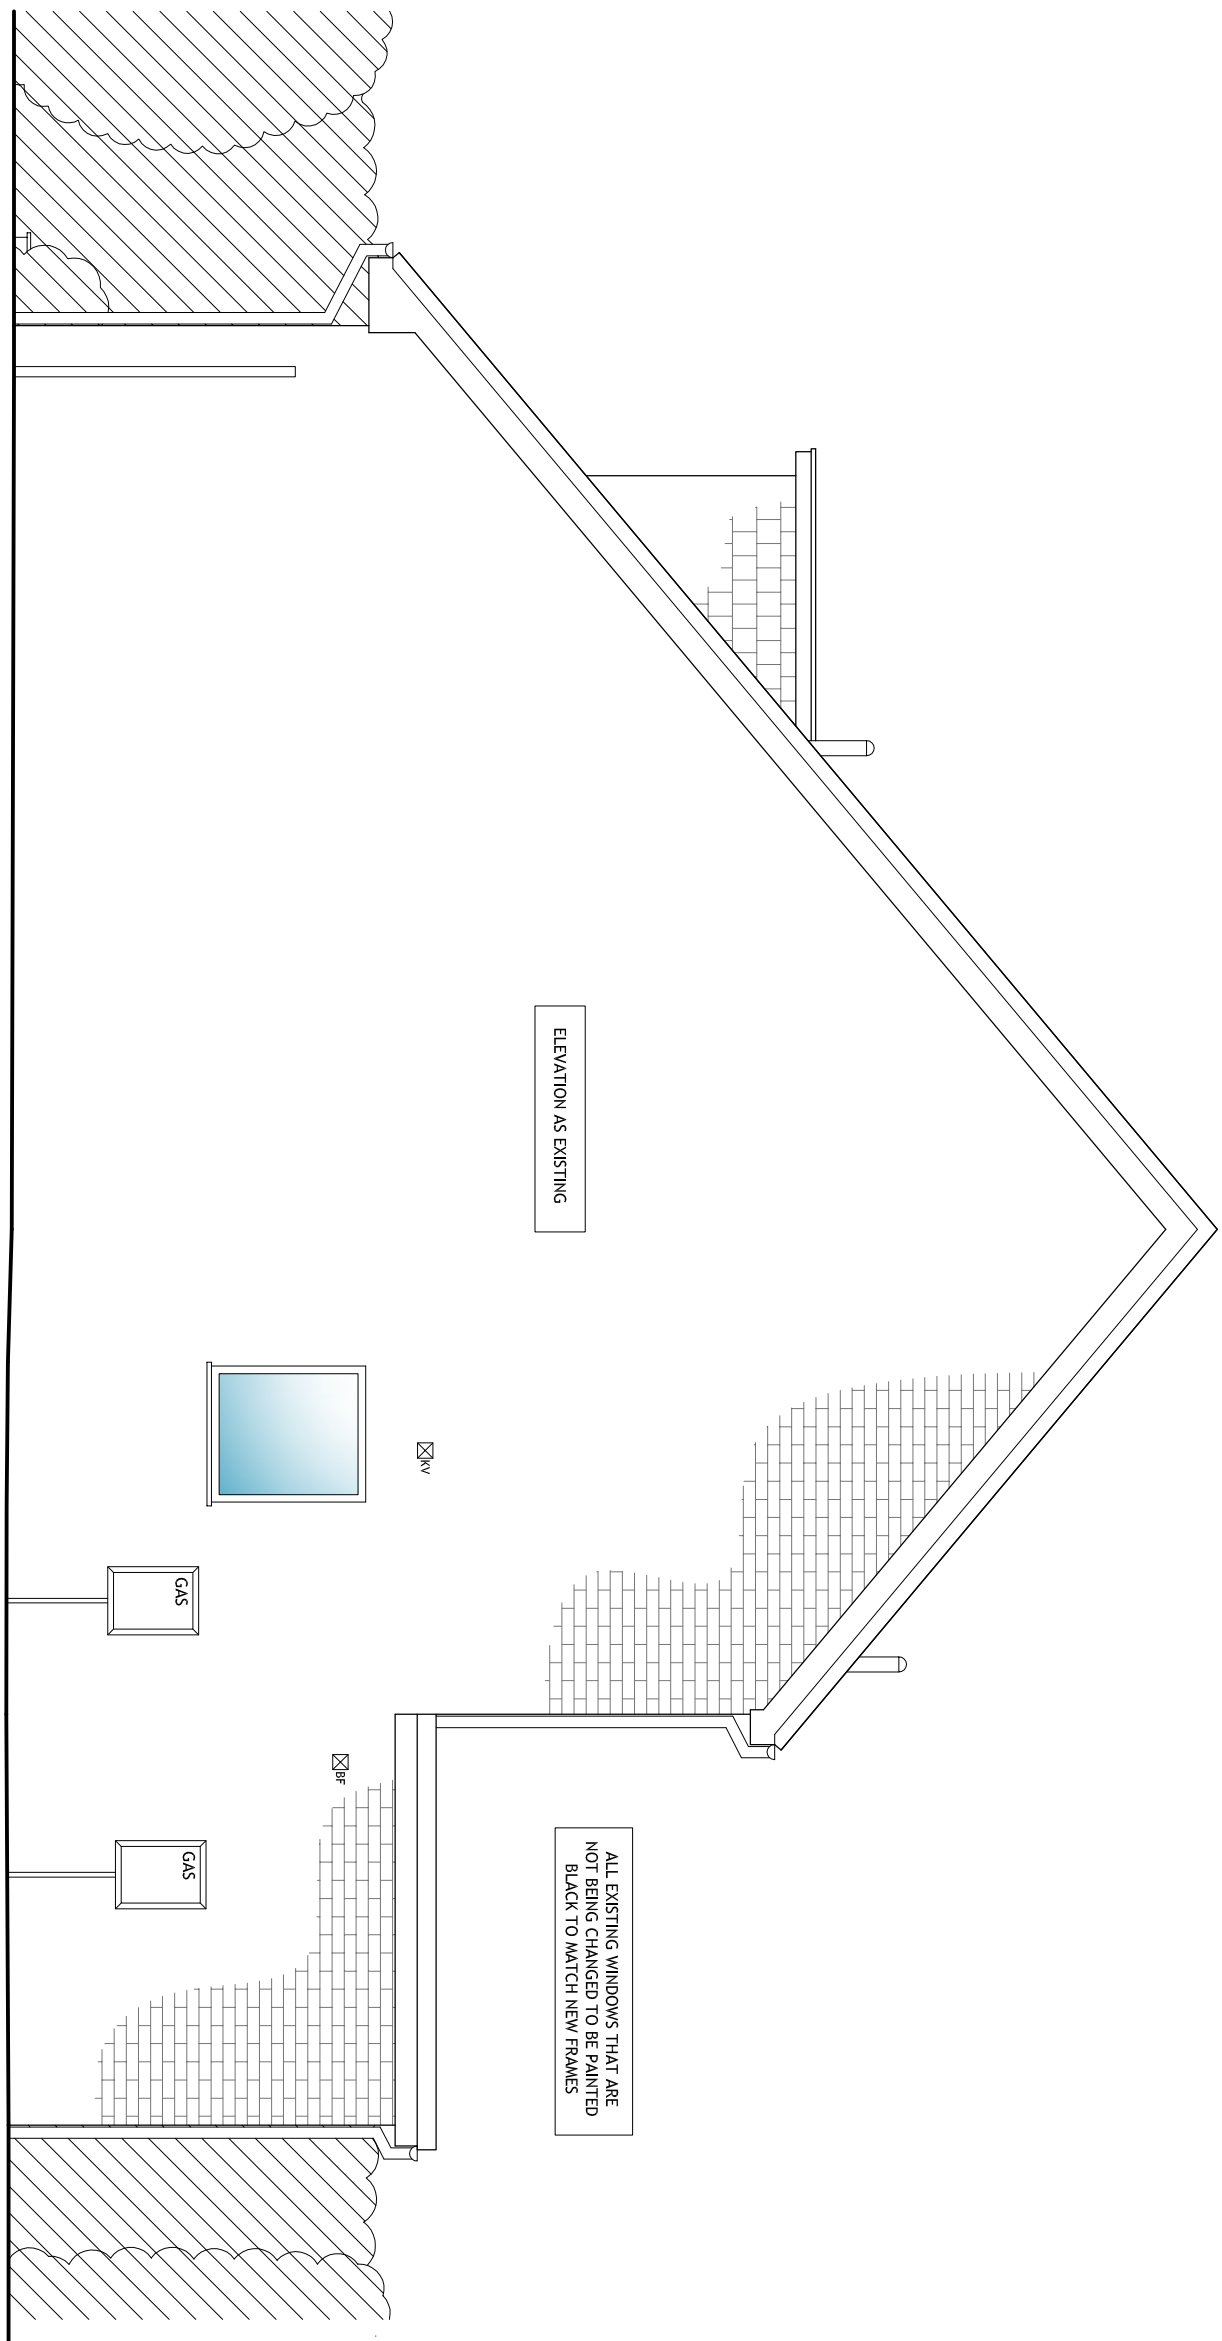

PROPOSED SIDE ELEVATION (E) 1:50 @ A1

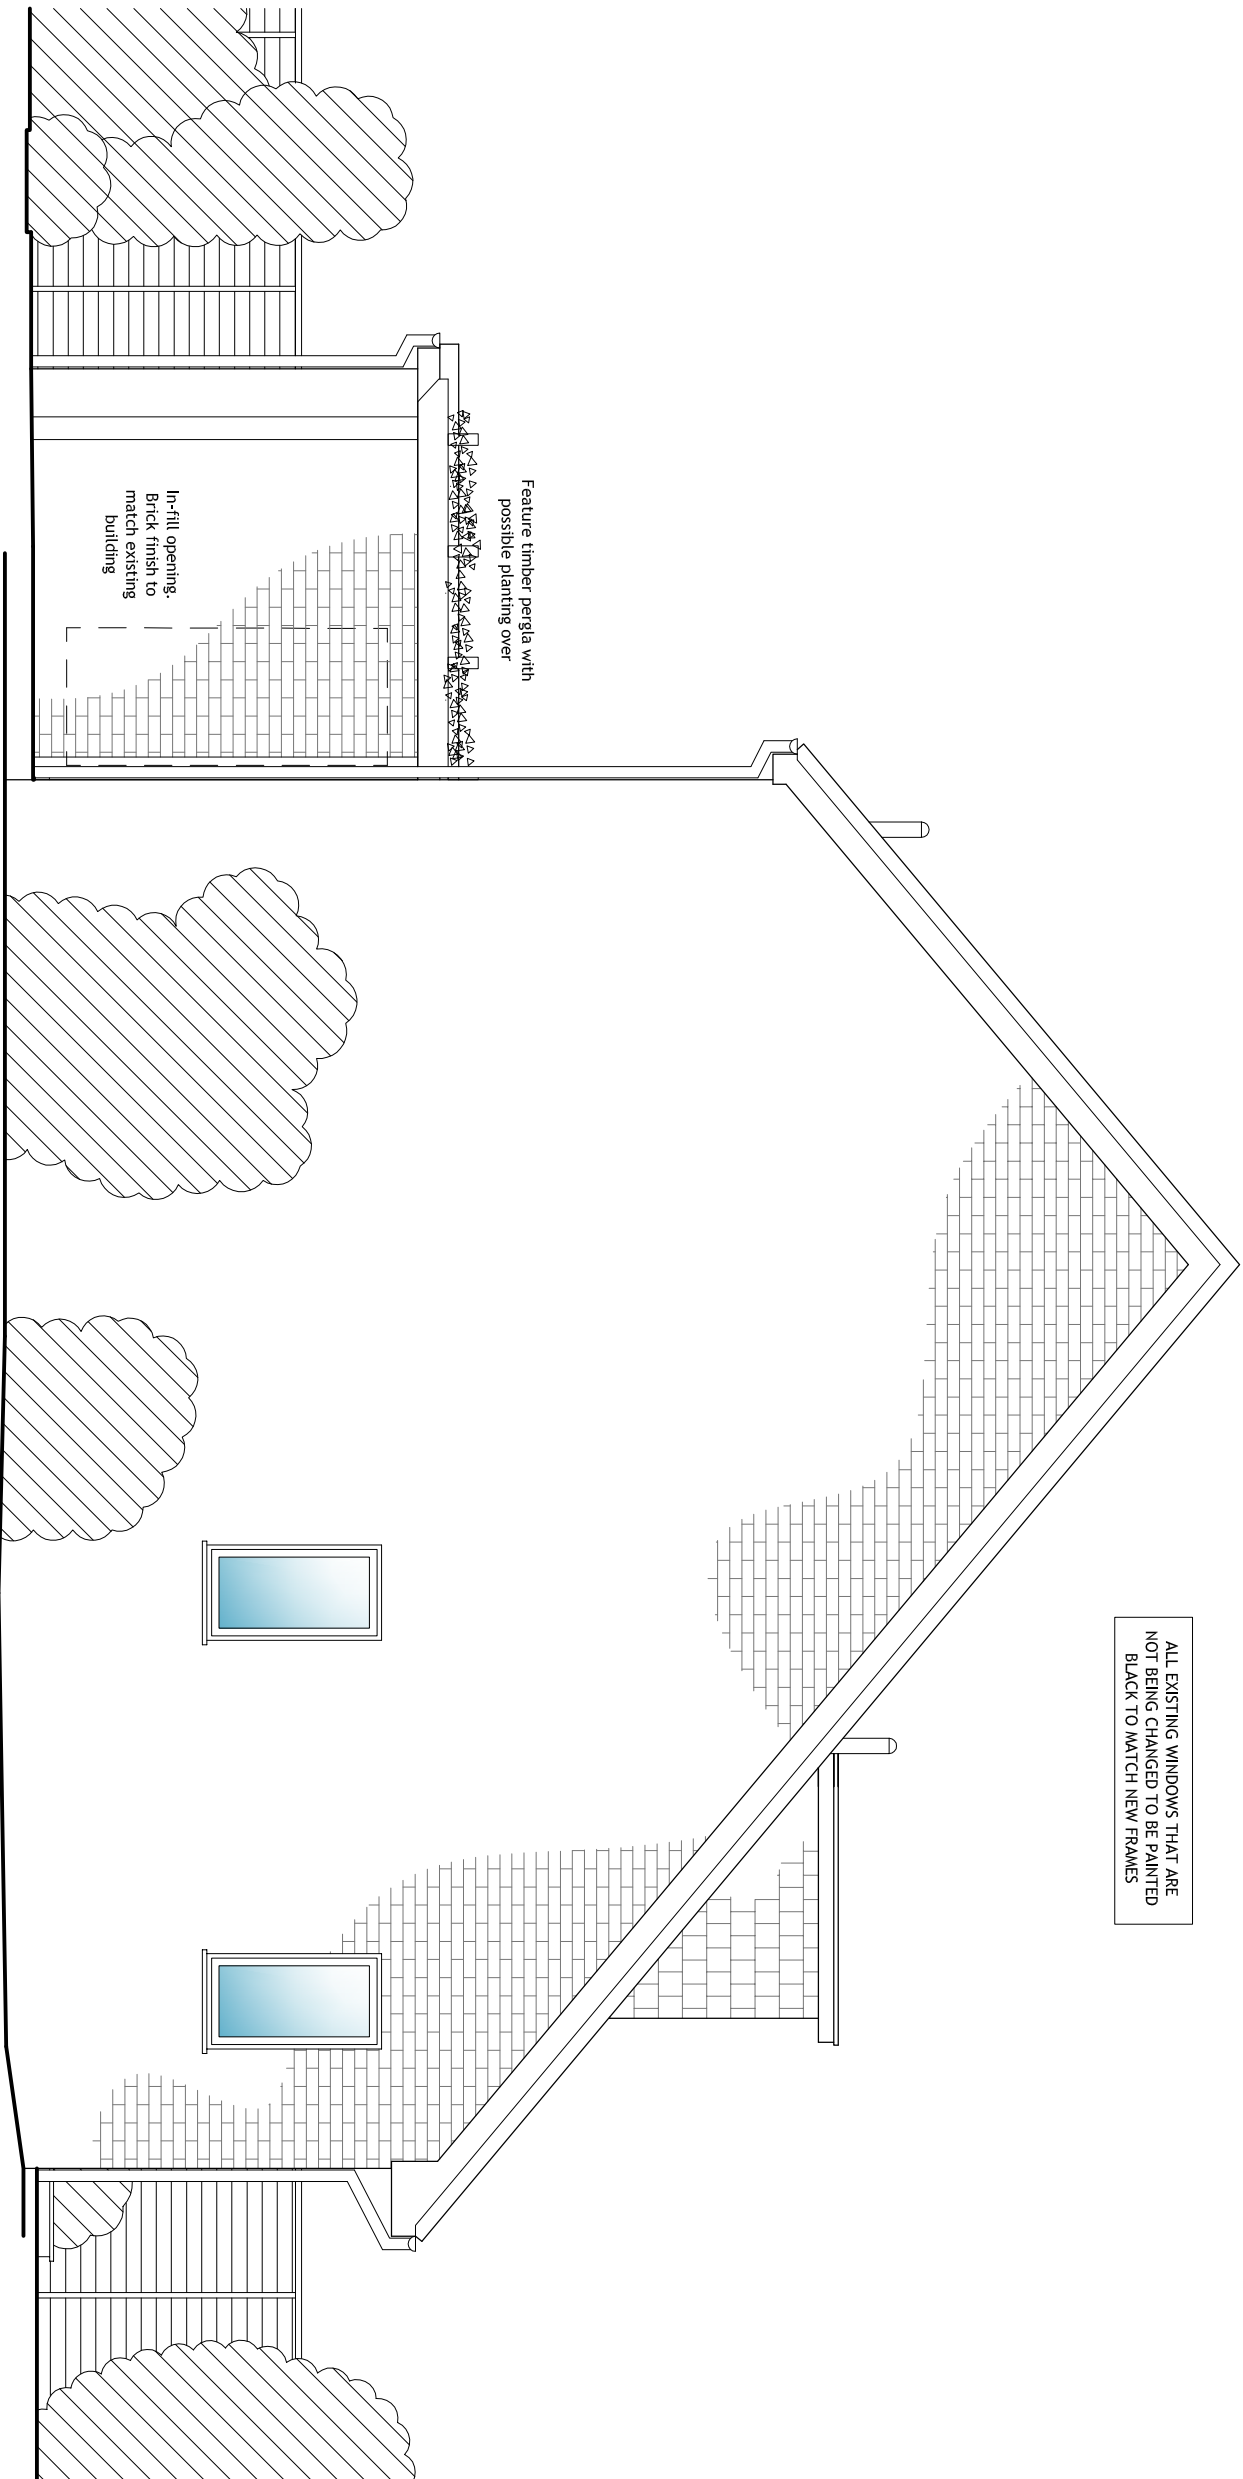

PROPOSED SIDE ELEVATION (W) 1:50 @ A1

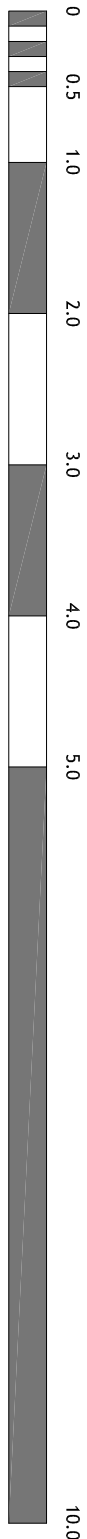

Scale in metres

project:
29 FERRING LANE, FERRING, W. SUSSEX
PROPOSED INTERNAL ALT. & GLAZING ALT

client:
DAVID & ANGELA SEARLE

three|eleven
DESIGN

01273 688 744
info@3eleven.co.uk
www.3eleven.co.uk

Unit 1
100 North Road
Brighton
BN1 1YE

title:
PROPOSED SIDE ELEVATIONS AND BLOCK PLAN

project no:	drawing no:	revision:
414FR29	414FR29/10	/

date:	scale:	drawn:
23/MAR/17	1:VAR @ A1	RJB & DJC

drawing status:

PLANNING