

NOTES:

- Generous (50mm min. depth) of bark mulchings to be placed at base of all shrub plantings and around existing site exit.

PLANTING KEY (shrubs to northern boundary):

- Sasa masamuneana 'albosriata' (20 no.)
- Cistus x corbariensis (13 no.)
- Convolvulus cneorum (12 no.)
- Hypericum x 'hidcote' (10 no.)
- Spiraea cinerea 'grefsheim' (5 no.)
- Ceanothus thyrsiflorus repens (5 no.)
- Hebe 'mid-summer Beauty' (3 no.)

In addition to shrubs noted above, refer to numbers on drawing below. This drawing also to be read in conjunction with Planting Schedule.

Site information based on OS map data & Topographical survey from Yeomans ref. '1643'. Extent of Red Line still TBC.

0m1m2.5m5m10m

Scale Bar 1:100 @A1

Indicative Key:

- Tarmacadam (Refer to Civil Engineer details for site finishes and sub-base buildup)
- 80mm Aquafloor red brindle by Formpave (Q24/13) to match existing. Contrast paviors for demarcation.
- Building footprint
- Grass turf around planting, OR, Grass seed to back of house areas, i.e. north-west boundary adjacent to existing adjoining neighbour Cypress hedge.
- Landscape planted areas (Shrubs).
- Native Hedge Plantings. Hornbeam, Common Dogwood, Holly, Common Hazel, Hawthorn & Common Beech. 2no. staggered rows set 350mm apart at 400mm centres

Site boundary (only shown indicatively, tbc)

Splayed kerb

150mm x 120mm Drop kerb and associated transitions

150mm x 50mm Edging kerb

Galvanised low-level metal drive-off protection hoops (@2.6m c/c) to match existing adjacent

Proposed diamond knee-rail fence w/ Birds Mouth Top, 100x100 sw planed finish with galvanised straps - to match existing, NBS Ref. Q40/211


Static bollards (Q50/190)

All kerbs installed in accordance with S.E. details and specifications

Proposed Semi-mature Tree Plantings:
8nr Alnus Cordata (Italian Alder)


- 10-12cm girth size, 3-3.5m height, semi-mature nursery stock.
- Trees to be long single staked.
- Tree pit size: 2mx2mx1m - all backfilled with topsoil.
- Rootballed

Existing Mountain Ash Semi-mature Tree

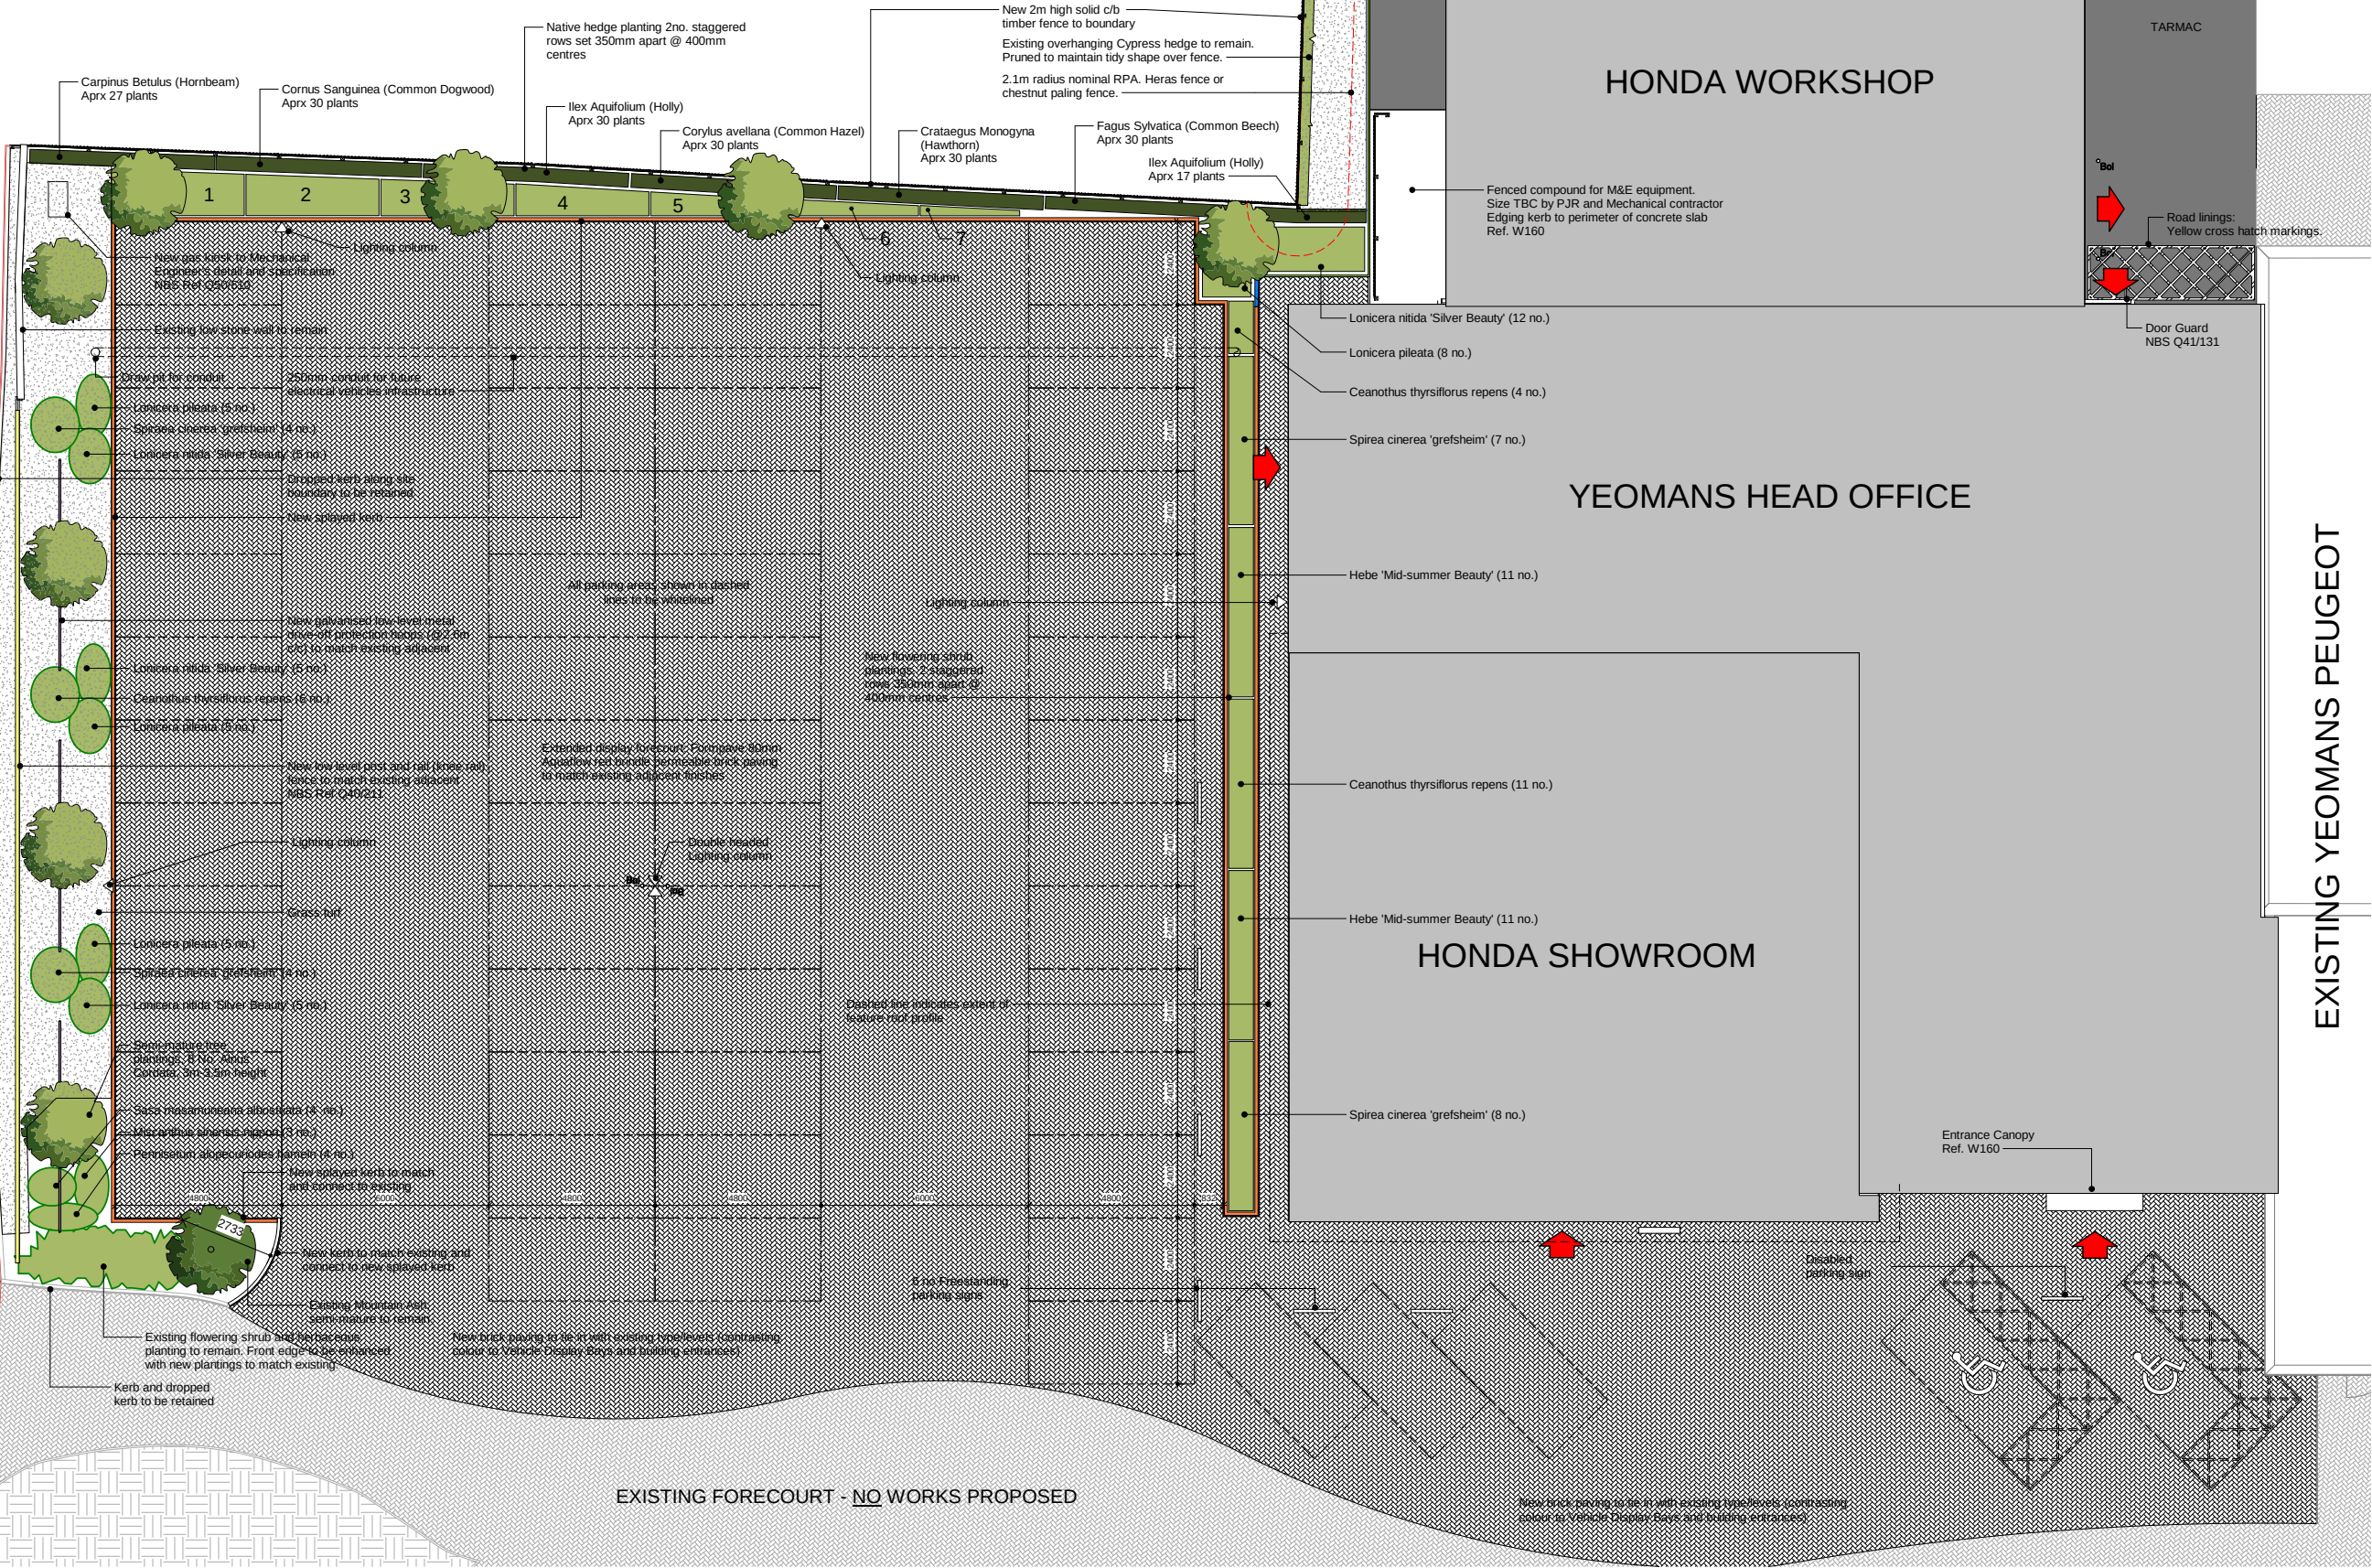

This drawing is the copyright of HNW Architects Ltd
All dimensions must be verified on site prior to construction.
Do not scale this drawing except for Planning Application purposes.
Ordnance Survey Licence No. 100000200

Rev	Amendments	By	Chkd	Date
P				

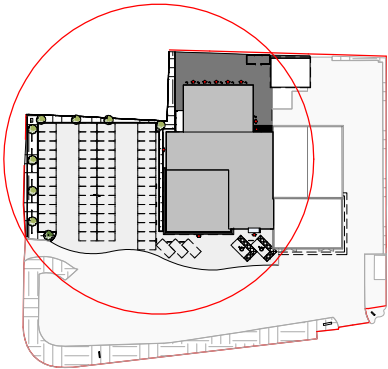

hnw

architects

HNW Architects, 61 North Street, Chichester, West Sussex, PO19 1NB
Tel: 01243 533300 Fax: 01243 553311 E-mail: hnw@hnw.co.uk www.hnw.co.uk

Project
**Yeomans: Worthing
Worthing Honda & Yeomans Head
Office**

Drawing Title
**Proposed Hard & Soft Landscaping
Plan**

Drawing status		HNW Project No.
PRELIMINARY		17036
Scale	Revision	
A1-As indicated	P	
		
Drawn by	Checked by	Date
MJ	KC	OCT 18
Drawing Name		
17036-HNW-00-XX-DR-A-W121		
HNW Architects Ltd - Registered No. 3589904		

T0317