



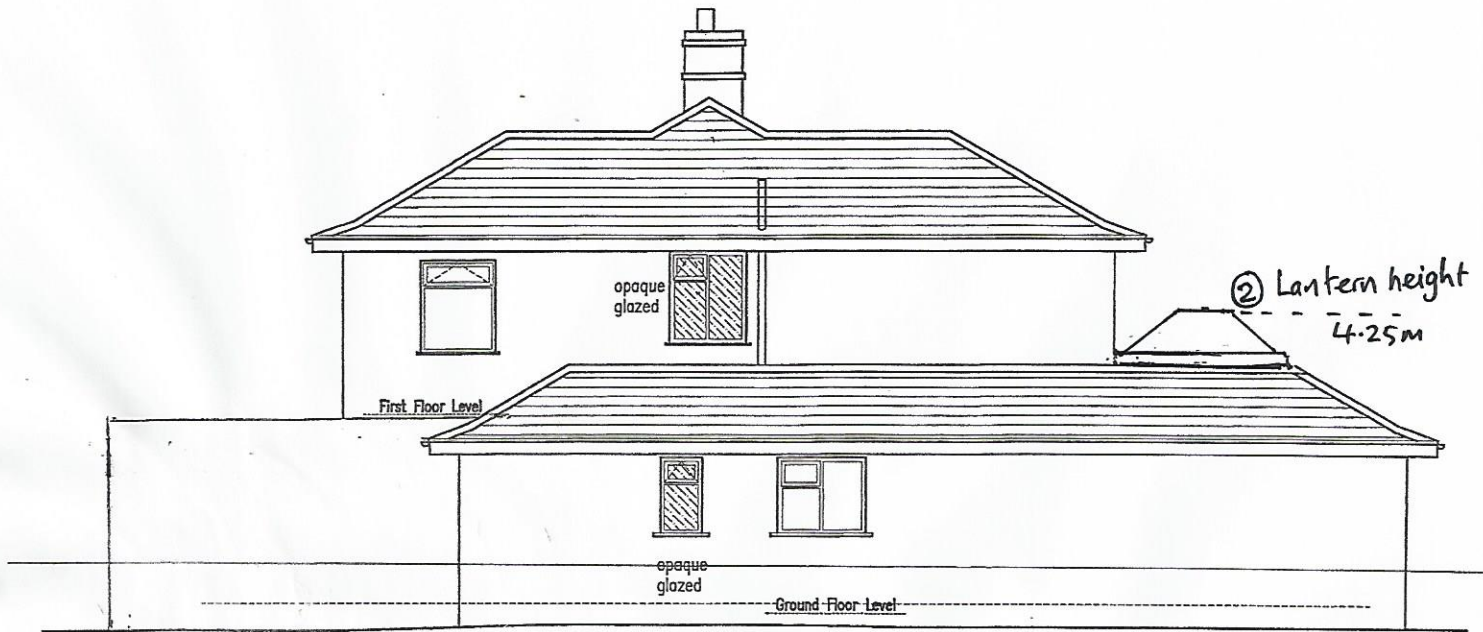

SIDE (EAST) ELEVATION

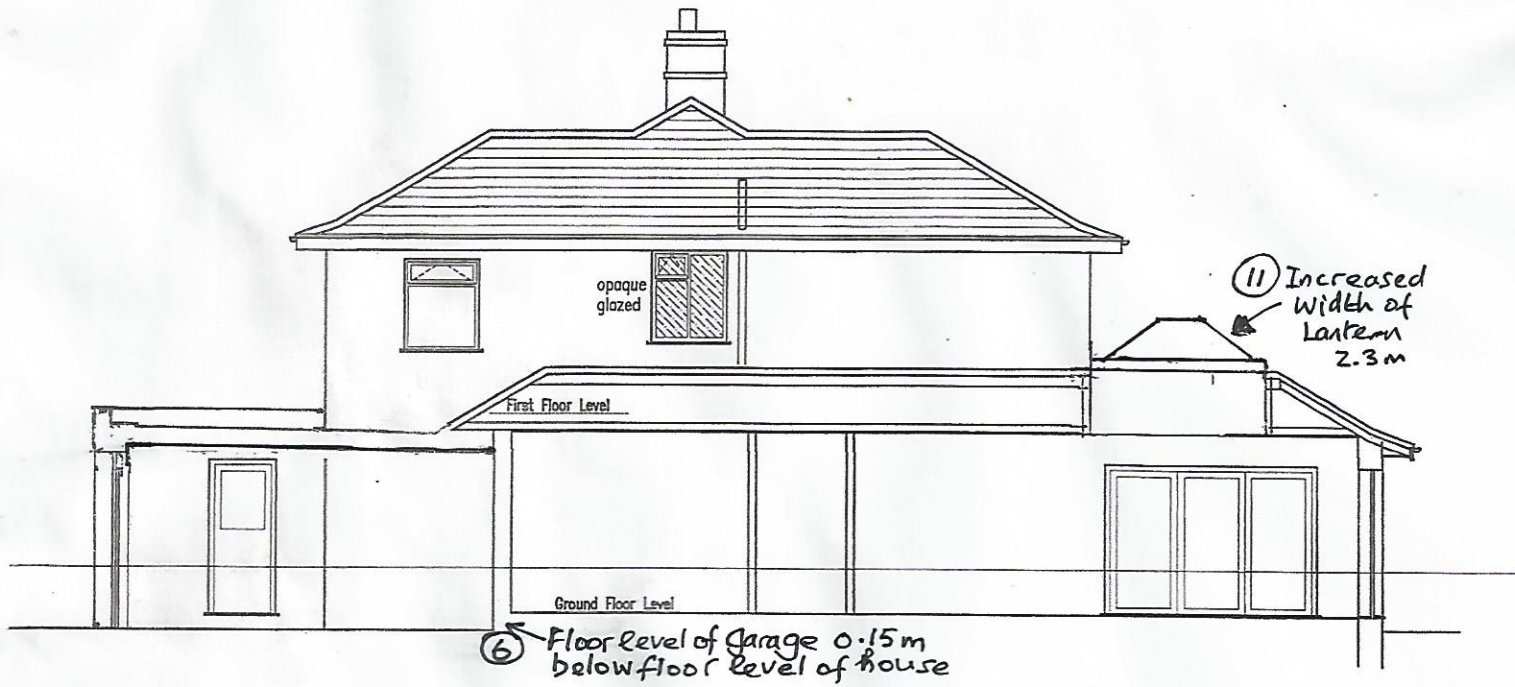

SECTION B : B