


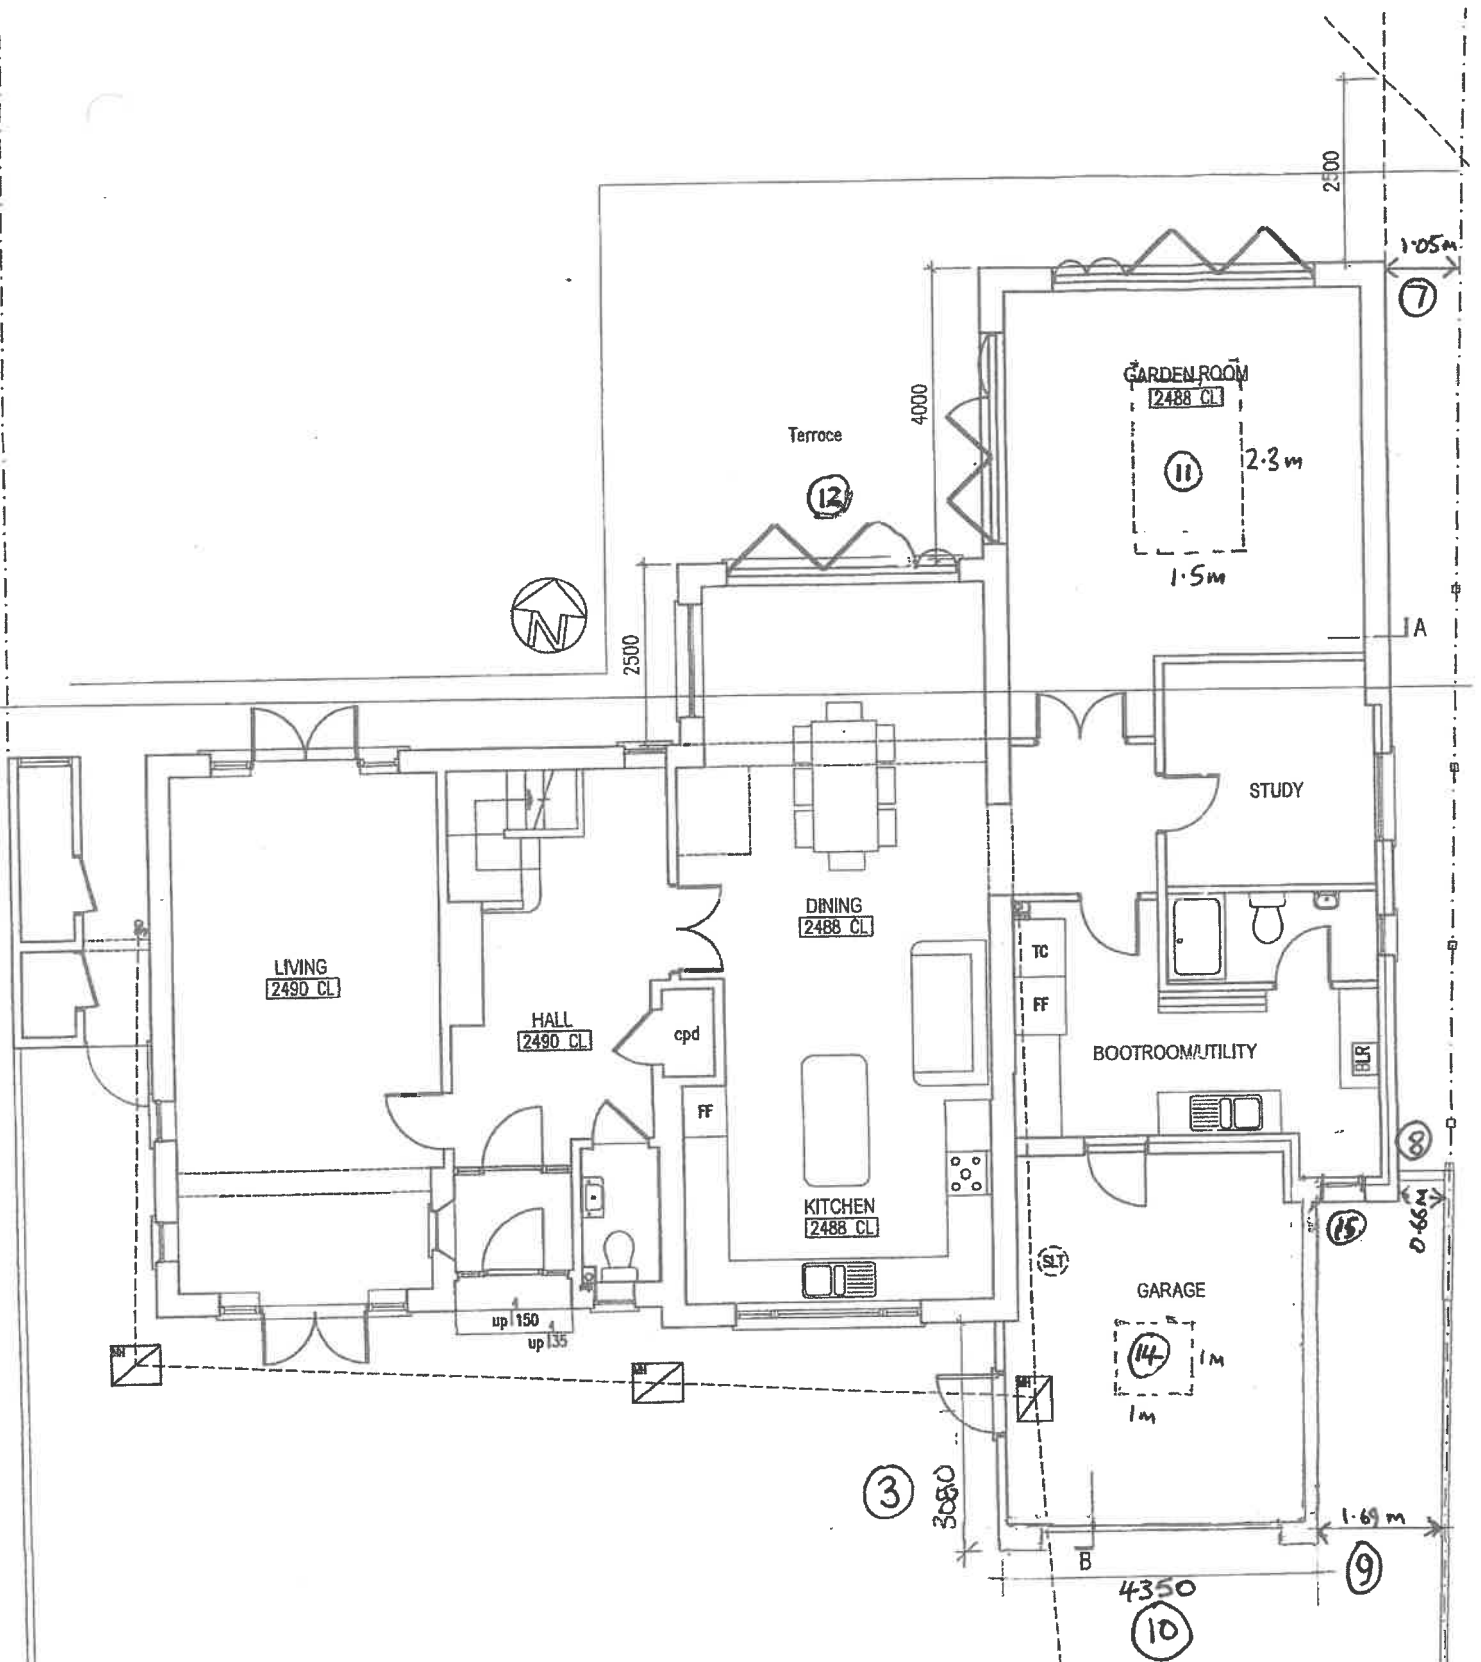

GROUND FLOOR PLAN

CH762/005 REV AW