


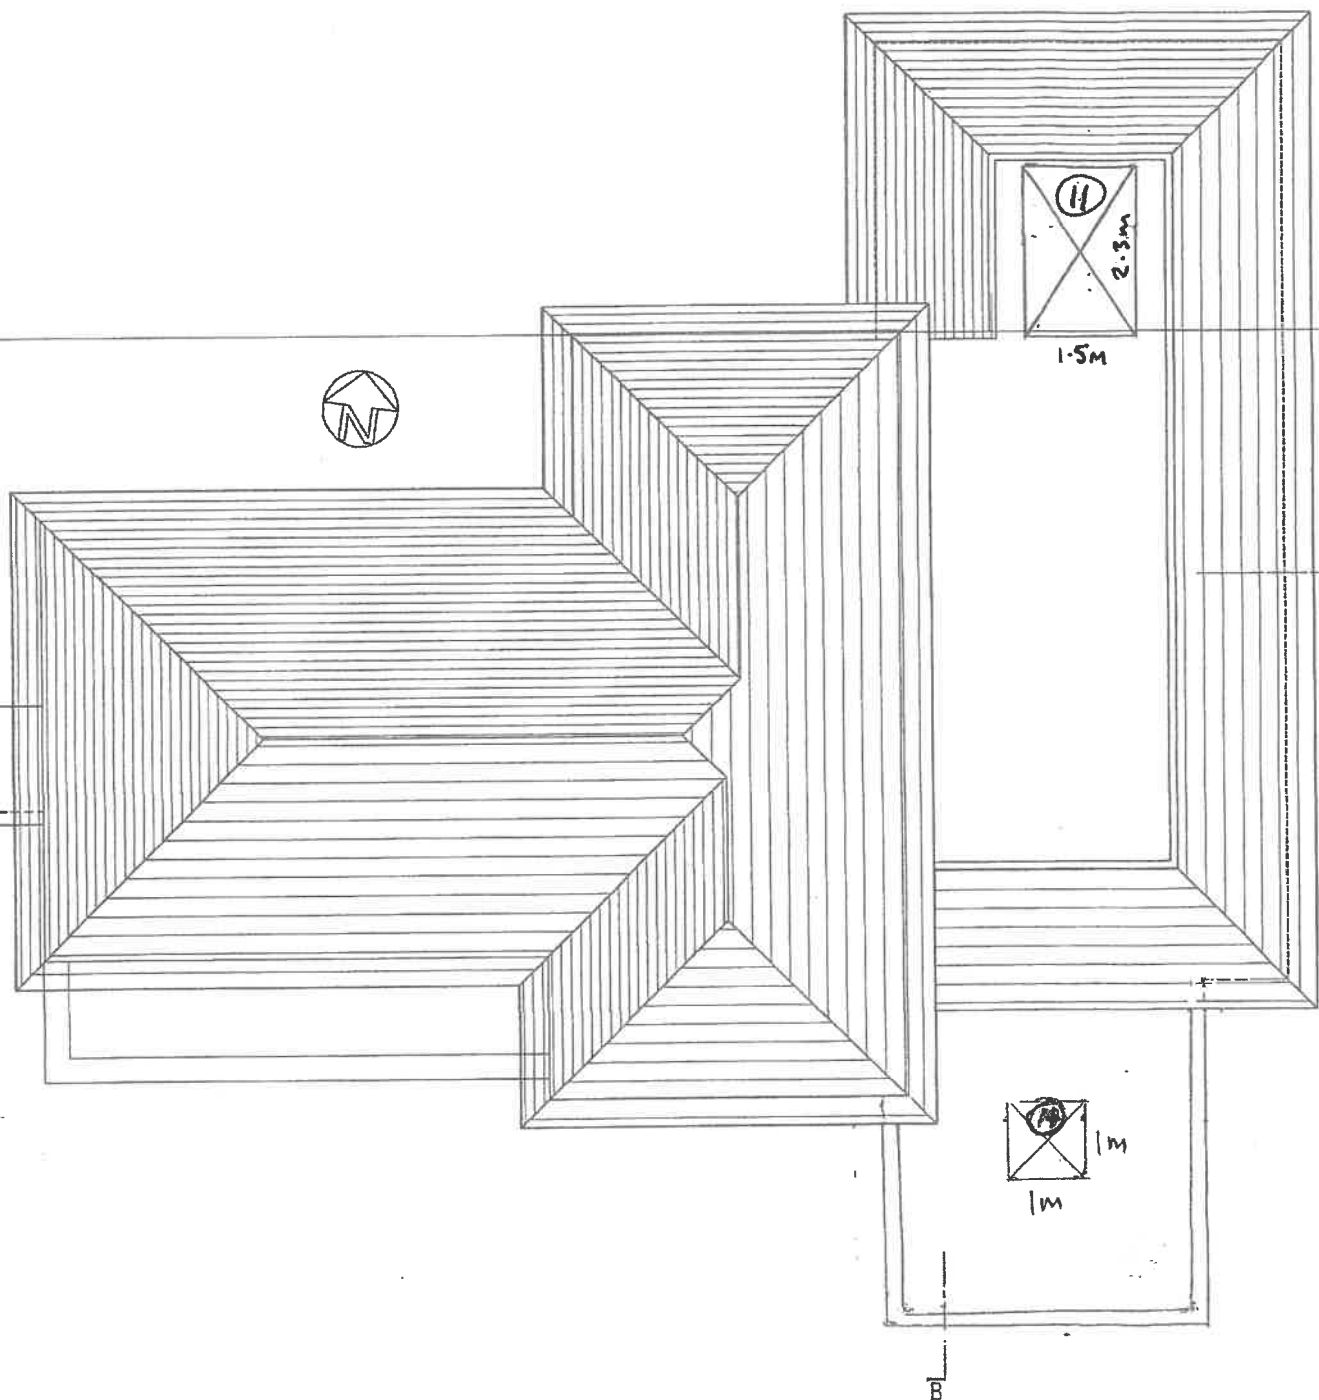

ROOF PLAN

CH762/09D
Rev AW