
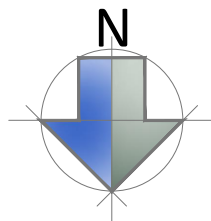
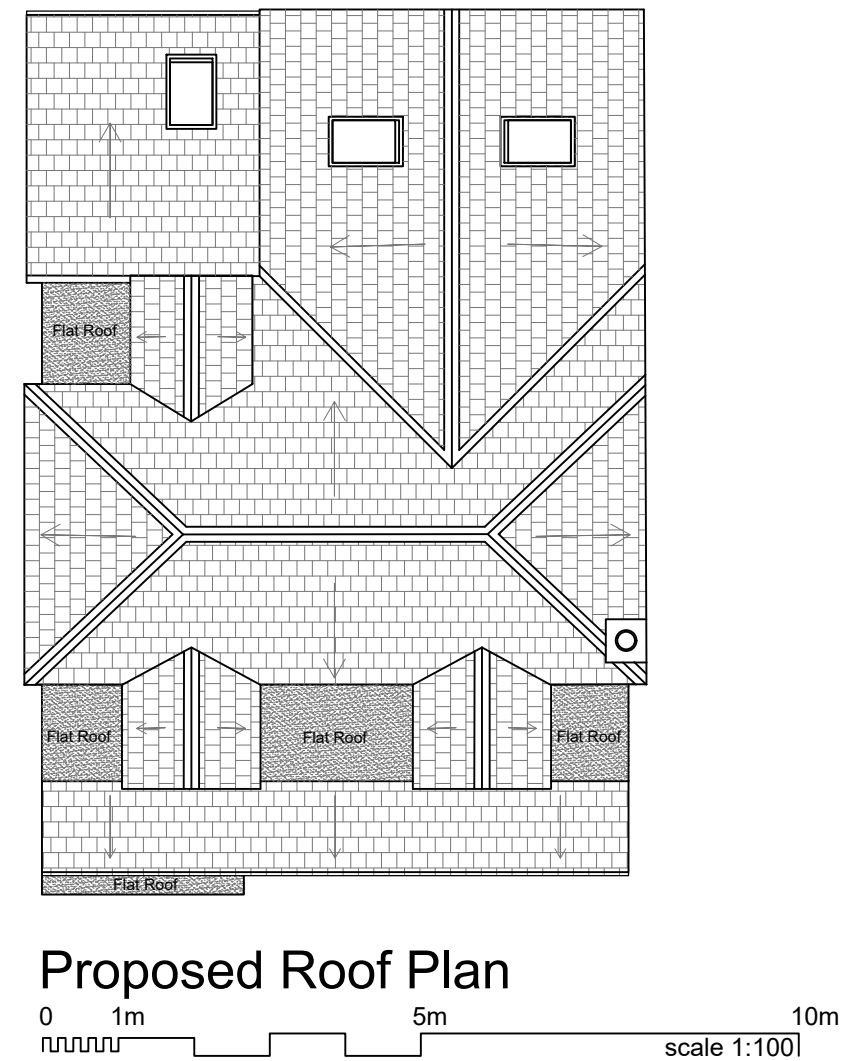
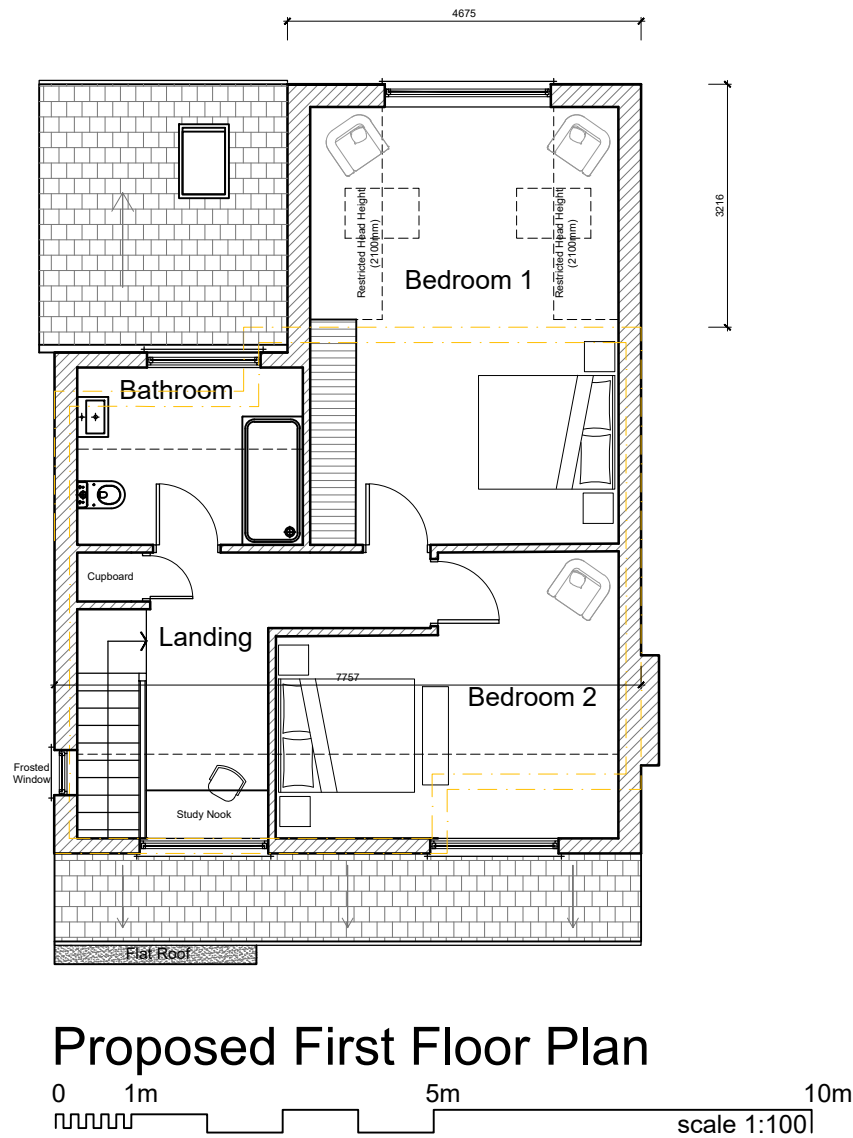


Key:

Existing Walls

Proposed Walls

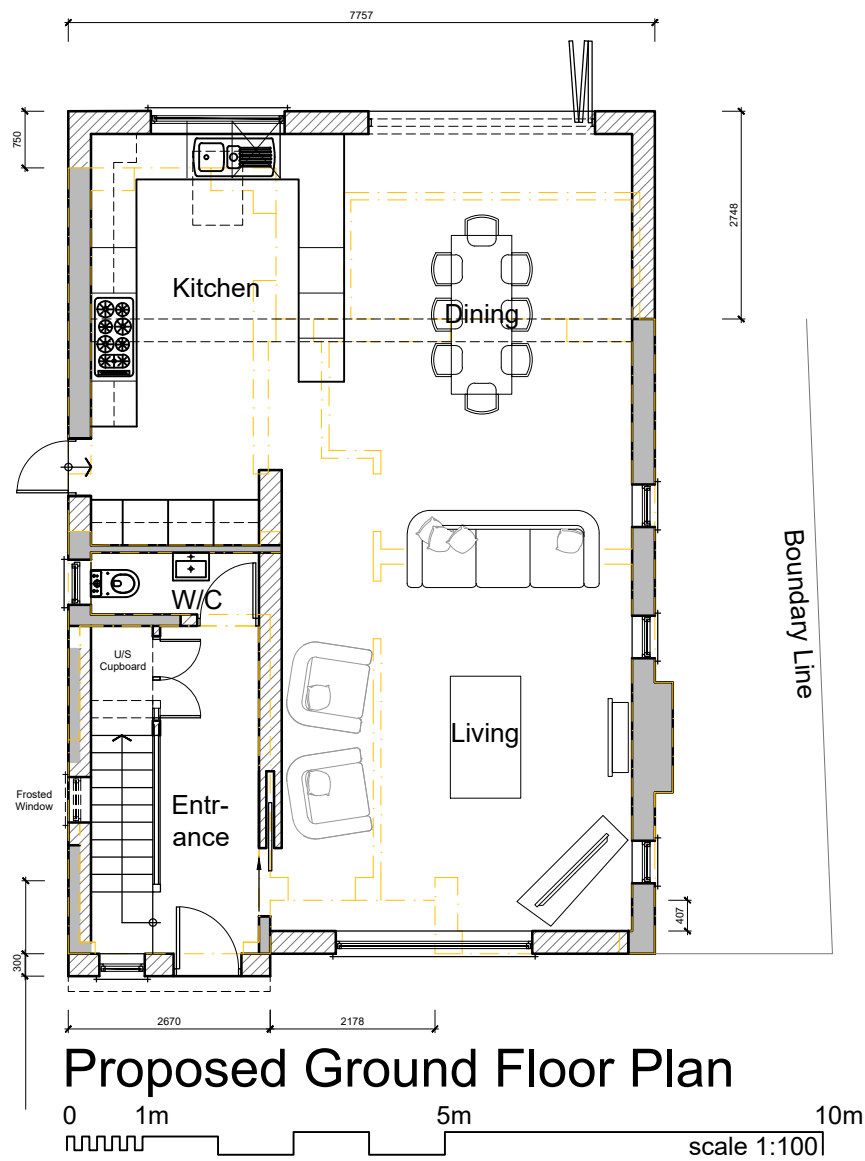

PROJECT Groome, No.66

DRAWING NO. 1459-P004

SCALE 1:100 @ A3

18

B

ADDRESS
No.66 The Cottage
Elm Park
Ferring BN12 5RW

DRAWING TITLE
Proposed Ground, First & Roof
Plans

DRAWN BY
CRE8TIVE LINES - ROZ NOWAK

June 2020

E: Cre8tivelines@outlook.com M:07500181917
No.2 Old School, Old School Lane, Fittleworth, RH20 1JZ

THESE DRAWINGS ARE FOR PLANNING PERMISSION ONLY.
ALL MEASUREMENTS TO BE TAKEN ON SITE FOR BUILDING
WORKS.