


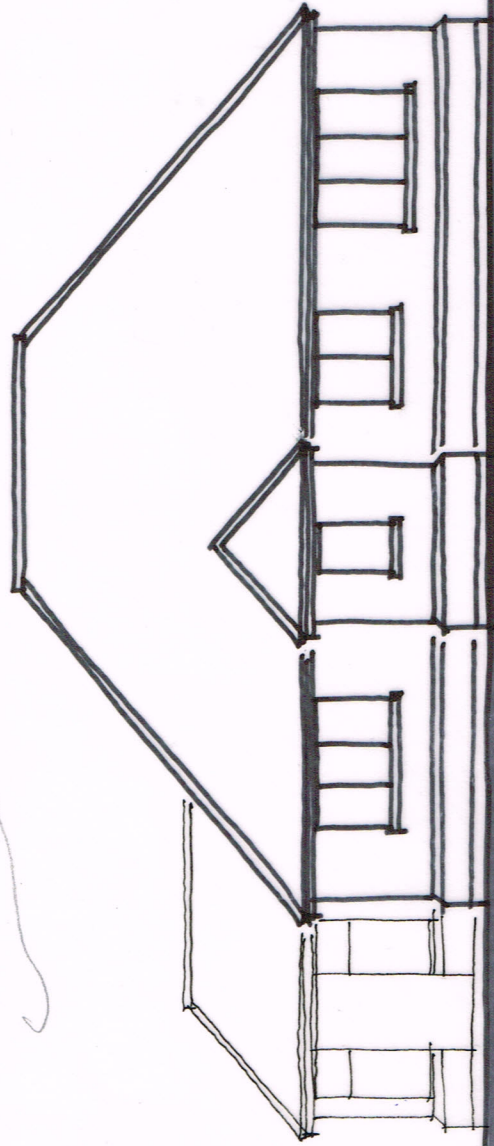
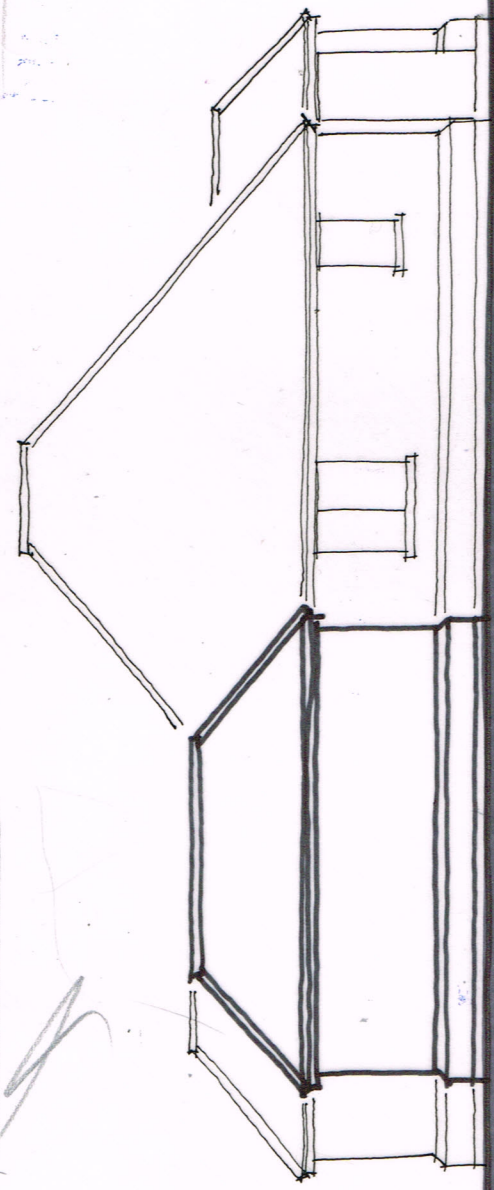


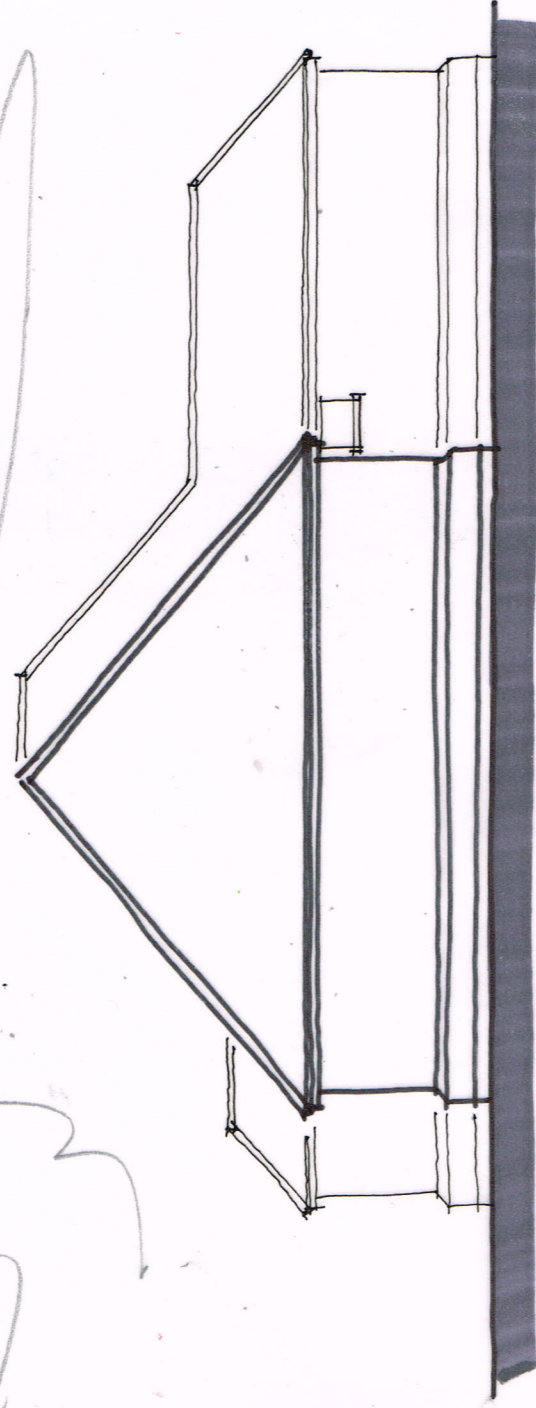

FRONT (s)

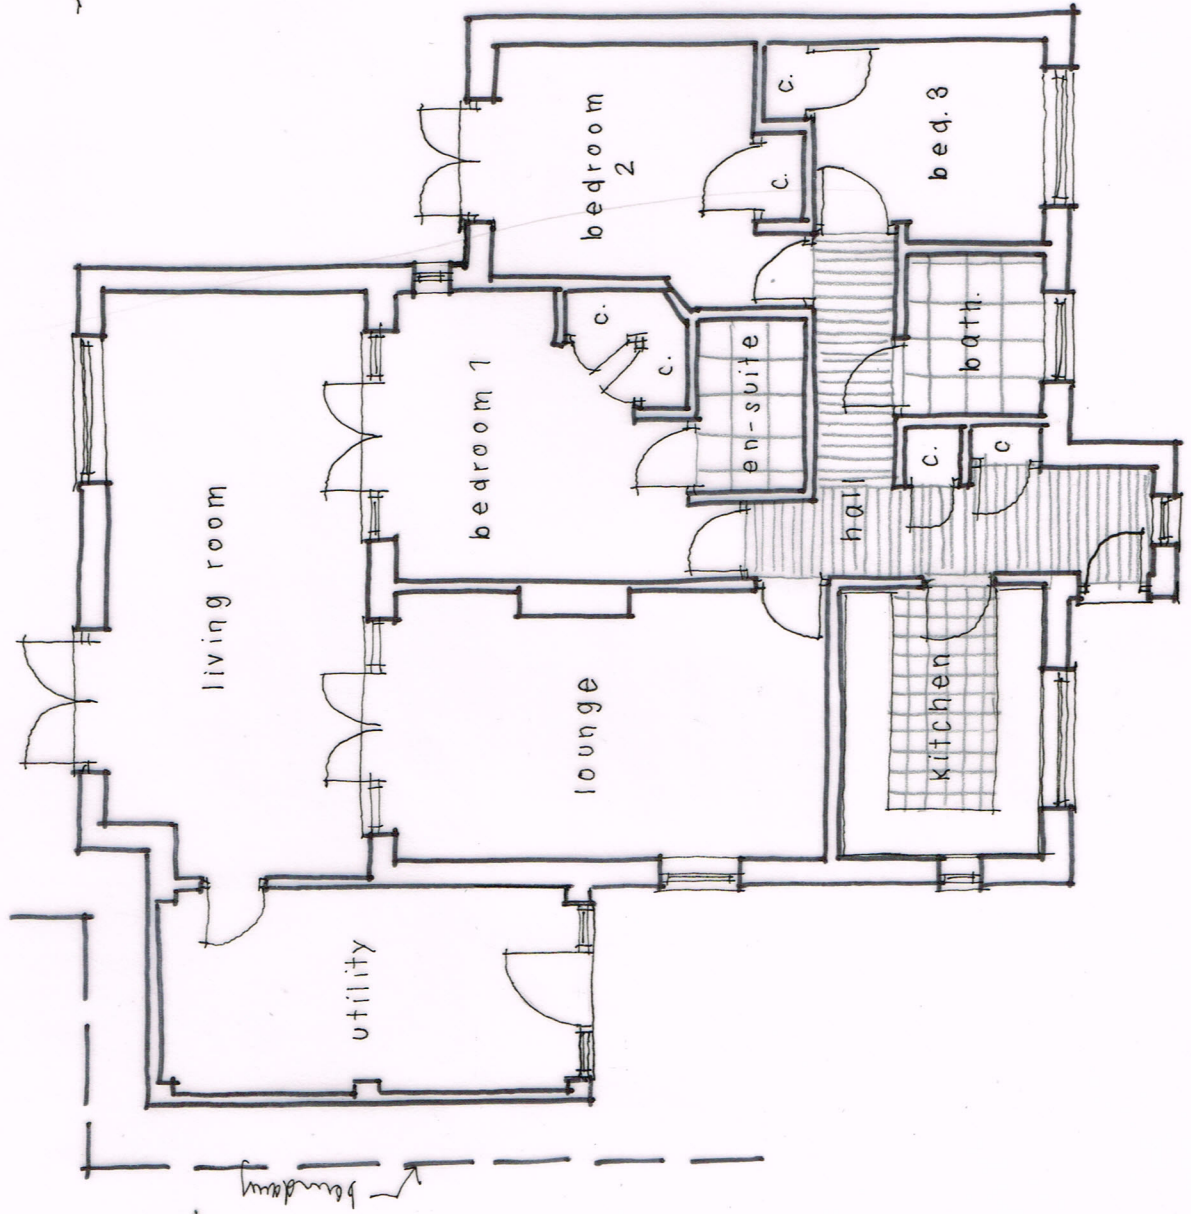

SIDE (w) ELEVATION 1:100 @ A3

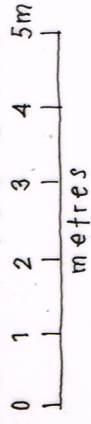

SIDE (e)

Wayne Gander MCIAT
Architectural Technologist
98 Durrington Lane, Worthing
West Sussex BN13 2RQ
E : waynegander08@gmail.com