




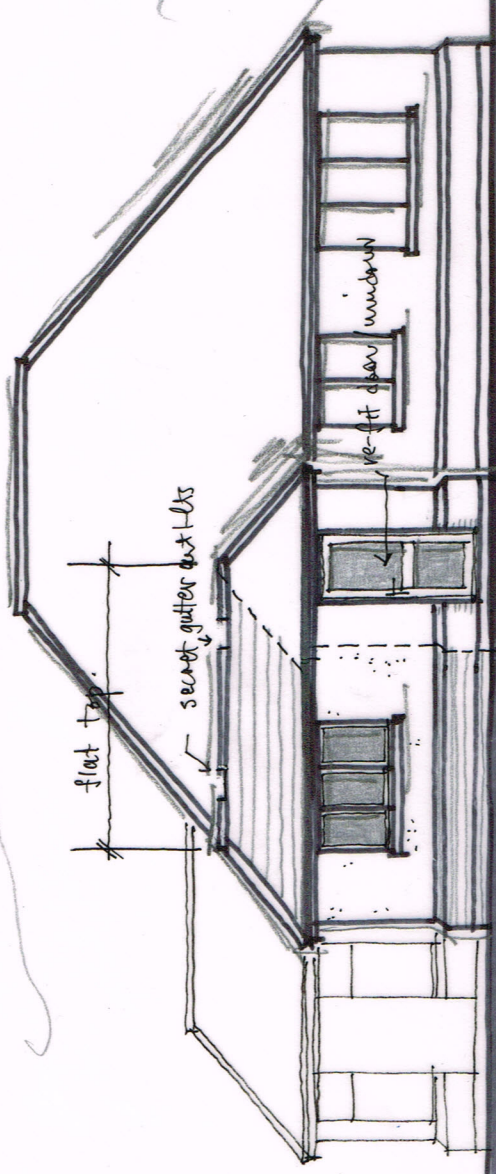


FRONT (s)

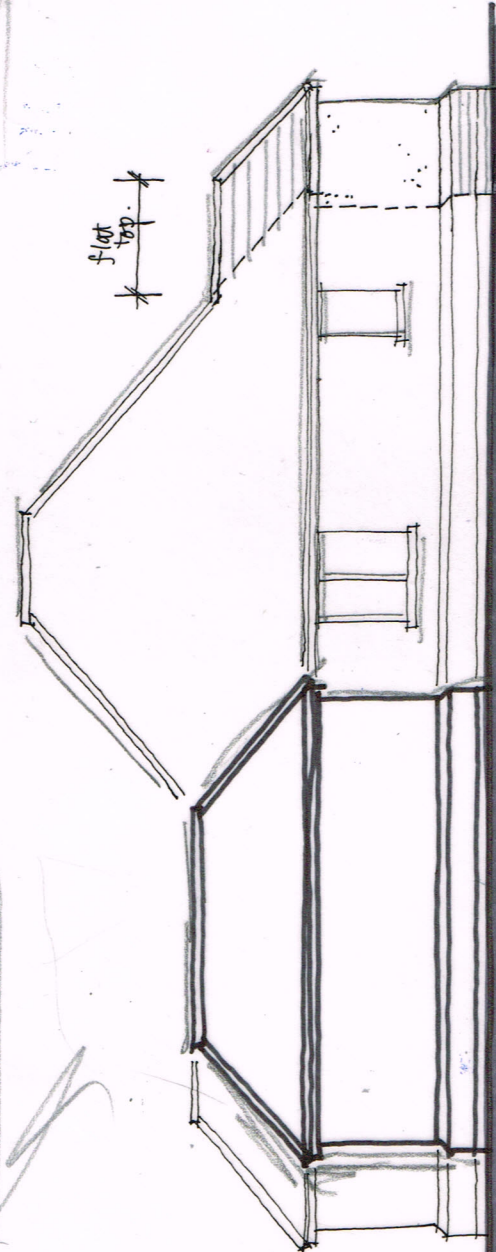


SIDE (w) ELEVATION 1:100 @ A3

0 1 2 3 4 5m
metres

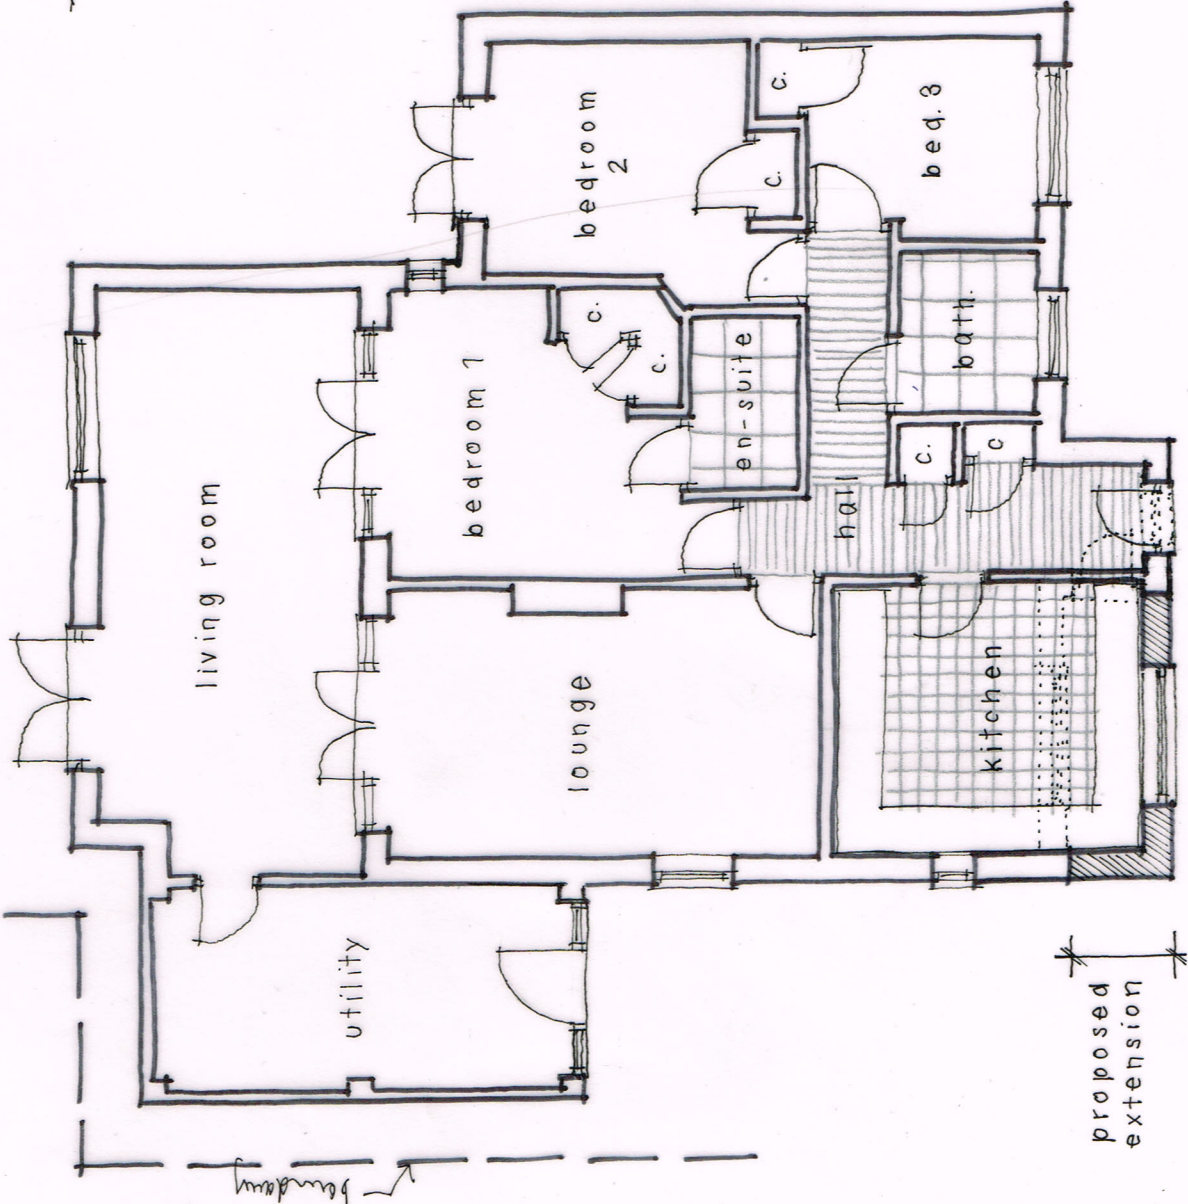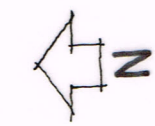

GROUND FLOOR PLAN 1:100

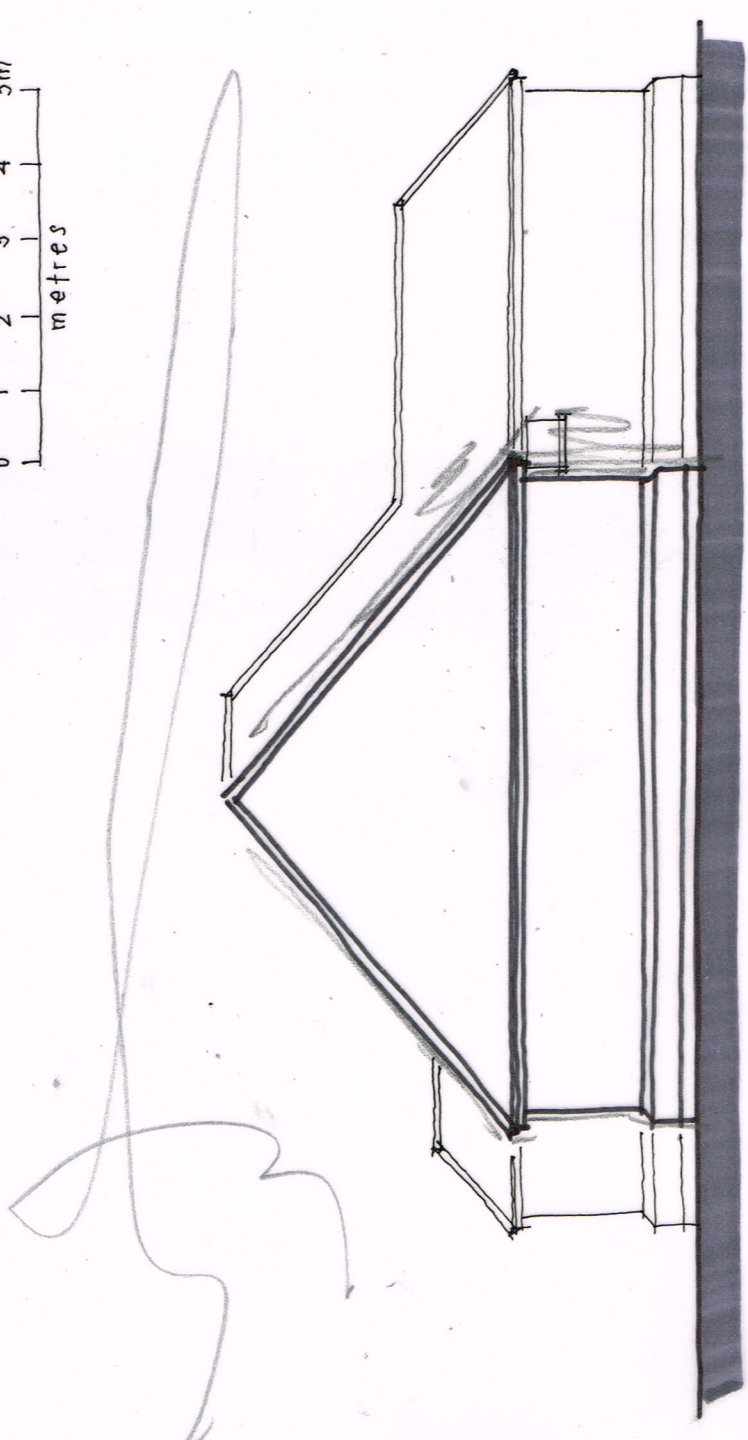

SIDE (e)

(no change)

Wayne Gander MCIAT
Architectural Technologist
98 Durrington Lane, Worthing
West Sussex BN13 2RQ
E : waynegander08@gmail.com