




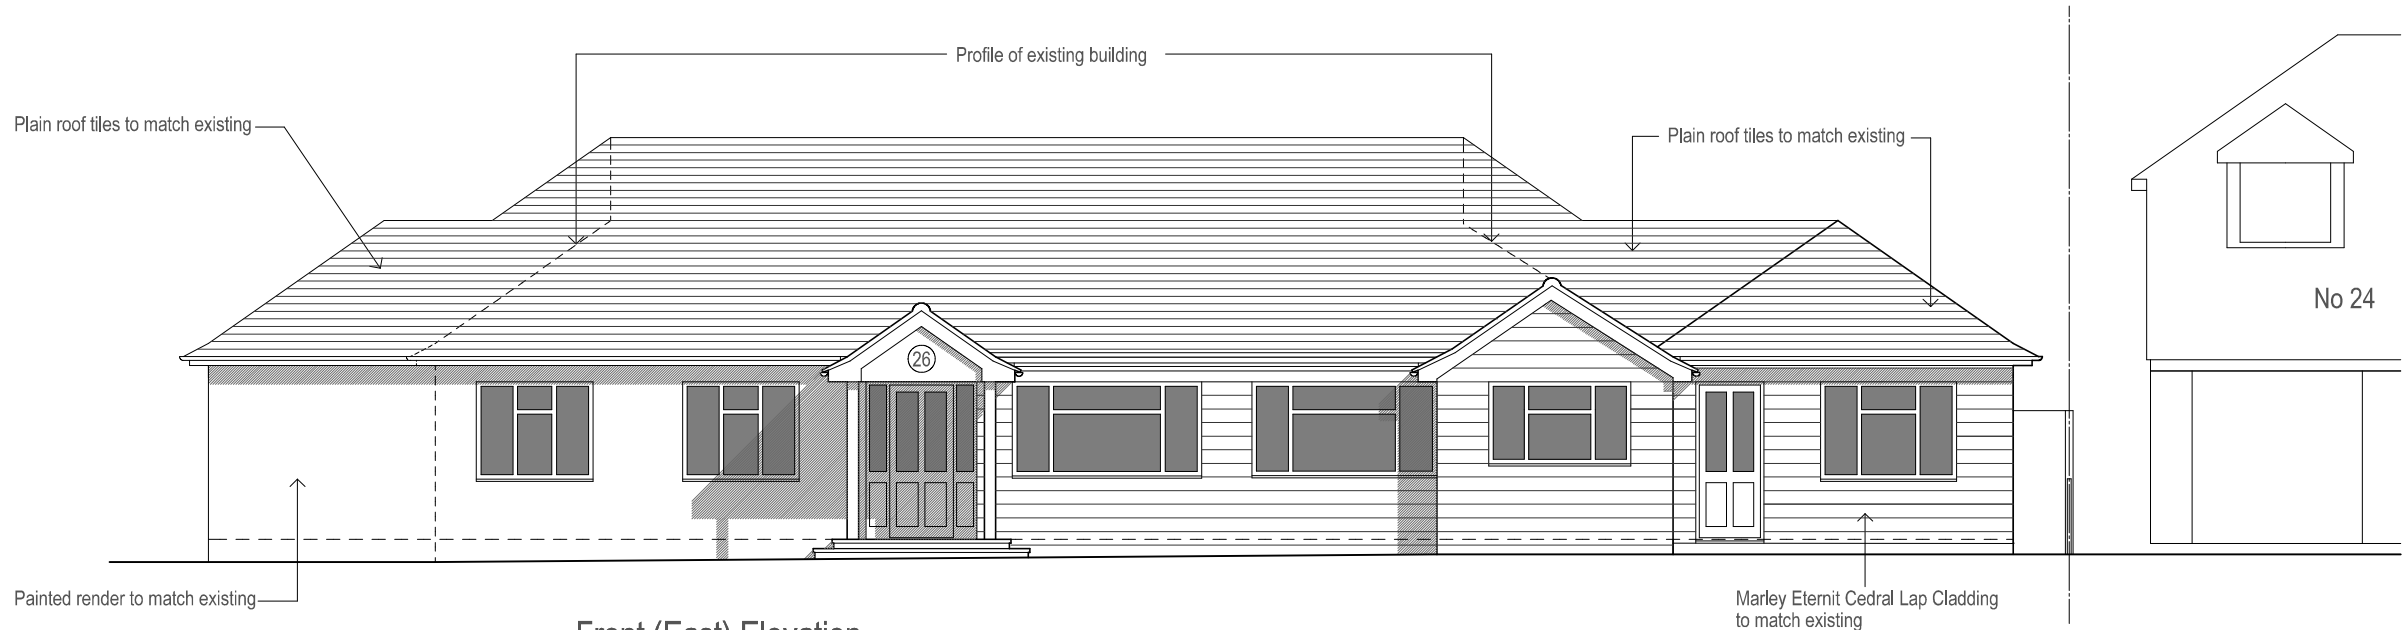

Front (East) Elevation

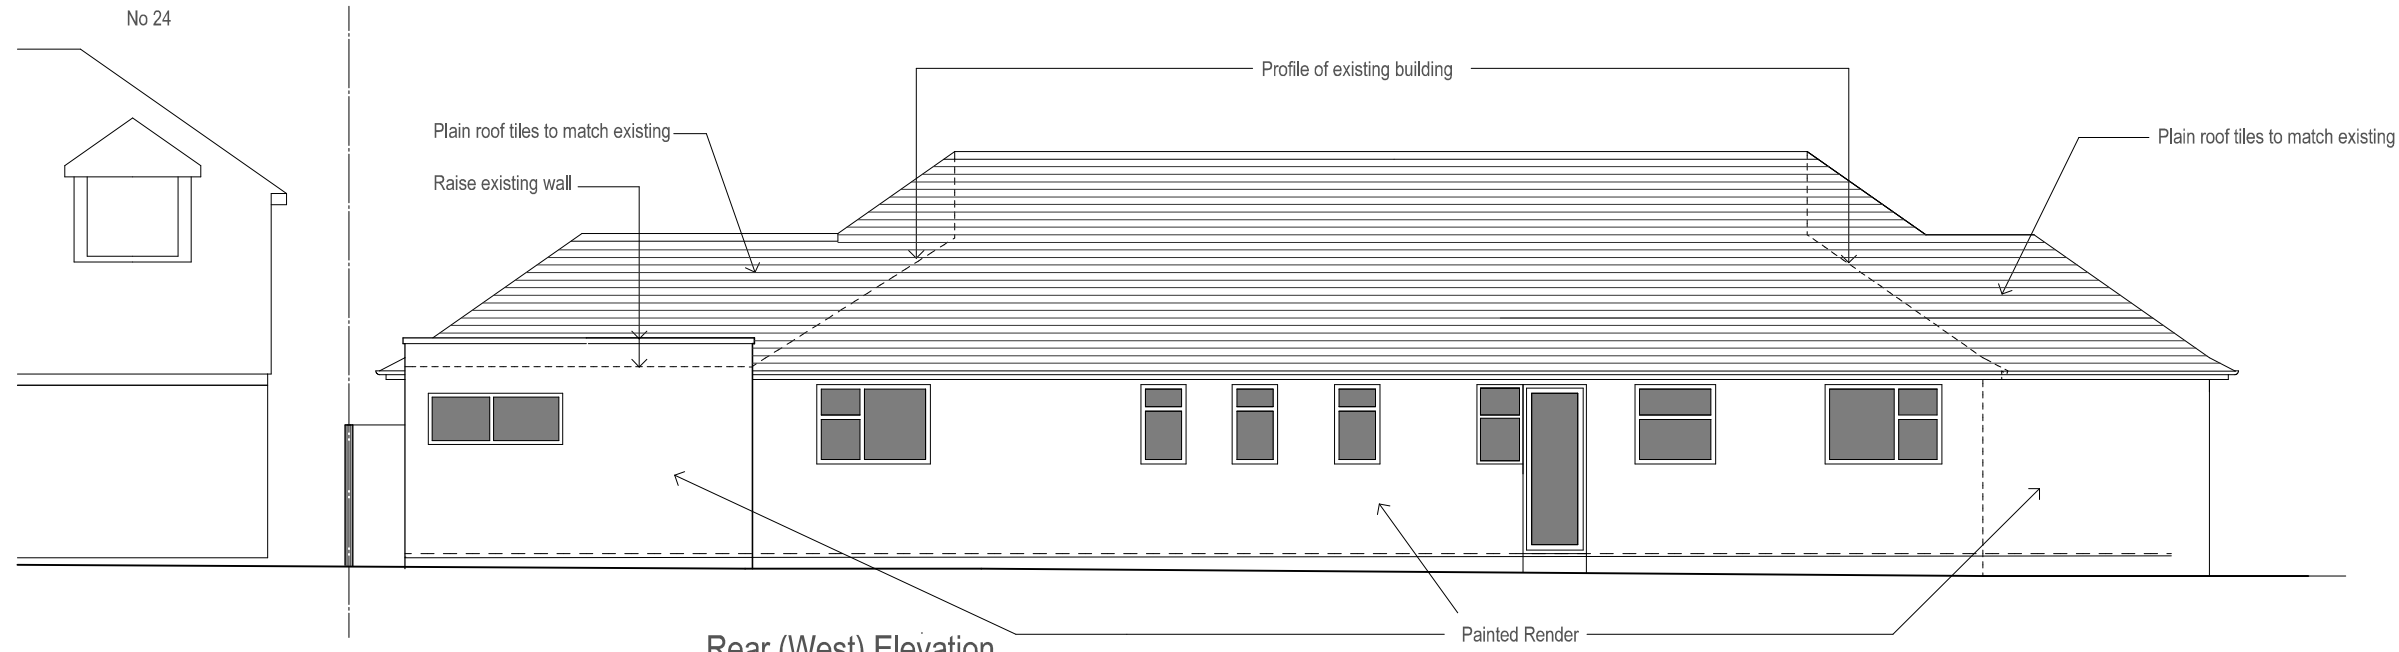


Rear (West) Elevation

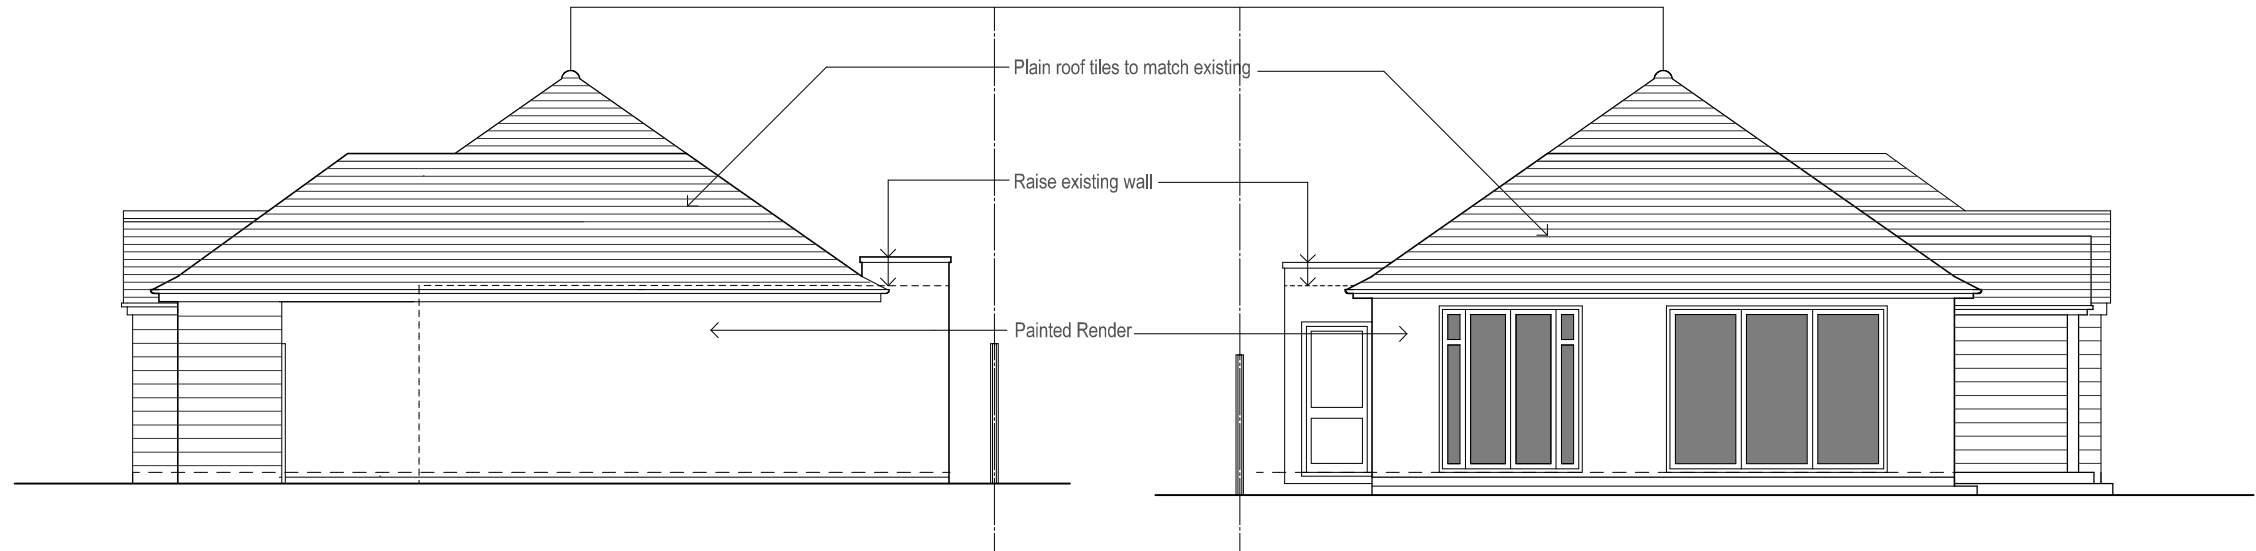

Side (North) Elevation

Side (South) Elevation

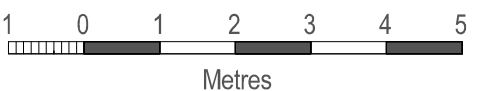

| Revisions |
|-----------|
|           |

PROJECT

26 West Drive  
Ferring

DRAWING

Elevations  
Proposed

| Scale    | Date       | Drg No   |
|----------|------------|----------|
| 1:100@A3 | Mar 2022   | 2203/CO3 |
| Drawn by | Checked by | Revision |
| GC       |            |          |

Glenn Curran MCIAT

ARCHITECTURAL DESIGN + TECHNOLOGY  
THE STUDIO 19 UPPER WEST DRIVE FERRING WEST SUSSEX BN12 5RG  
T 01903 248787 M 07905 306875 E INFO@GLENNCURRAN.CO.UK

© Copyright