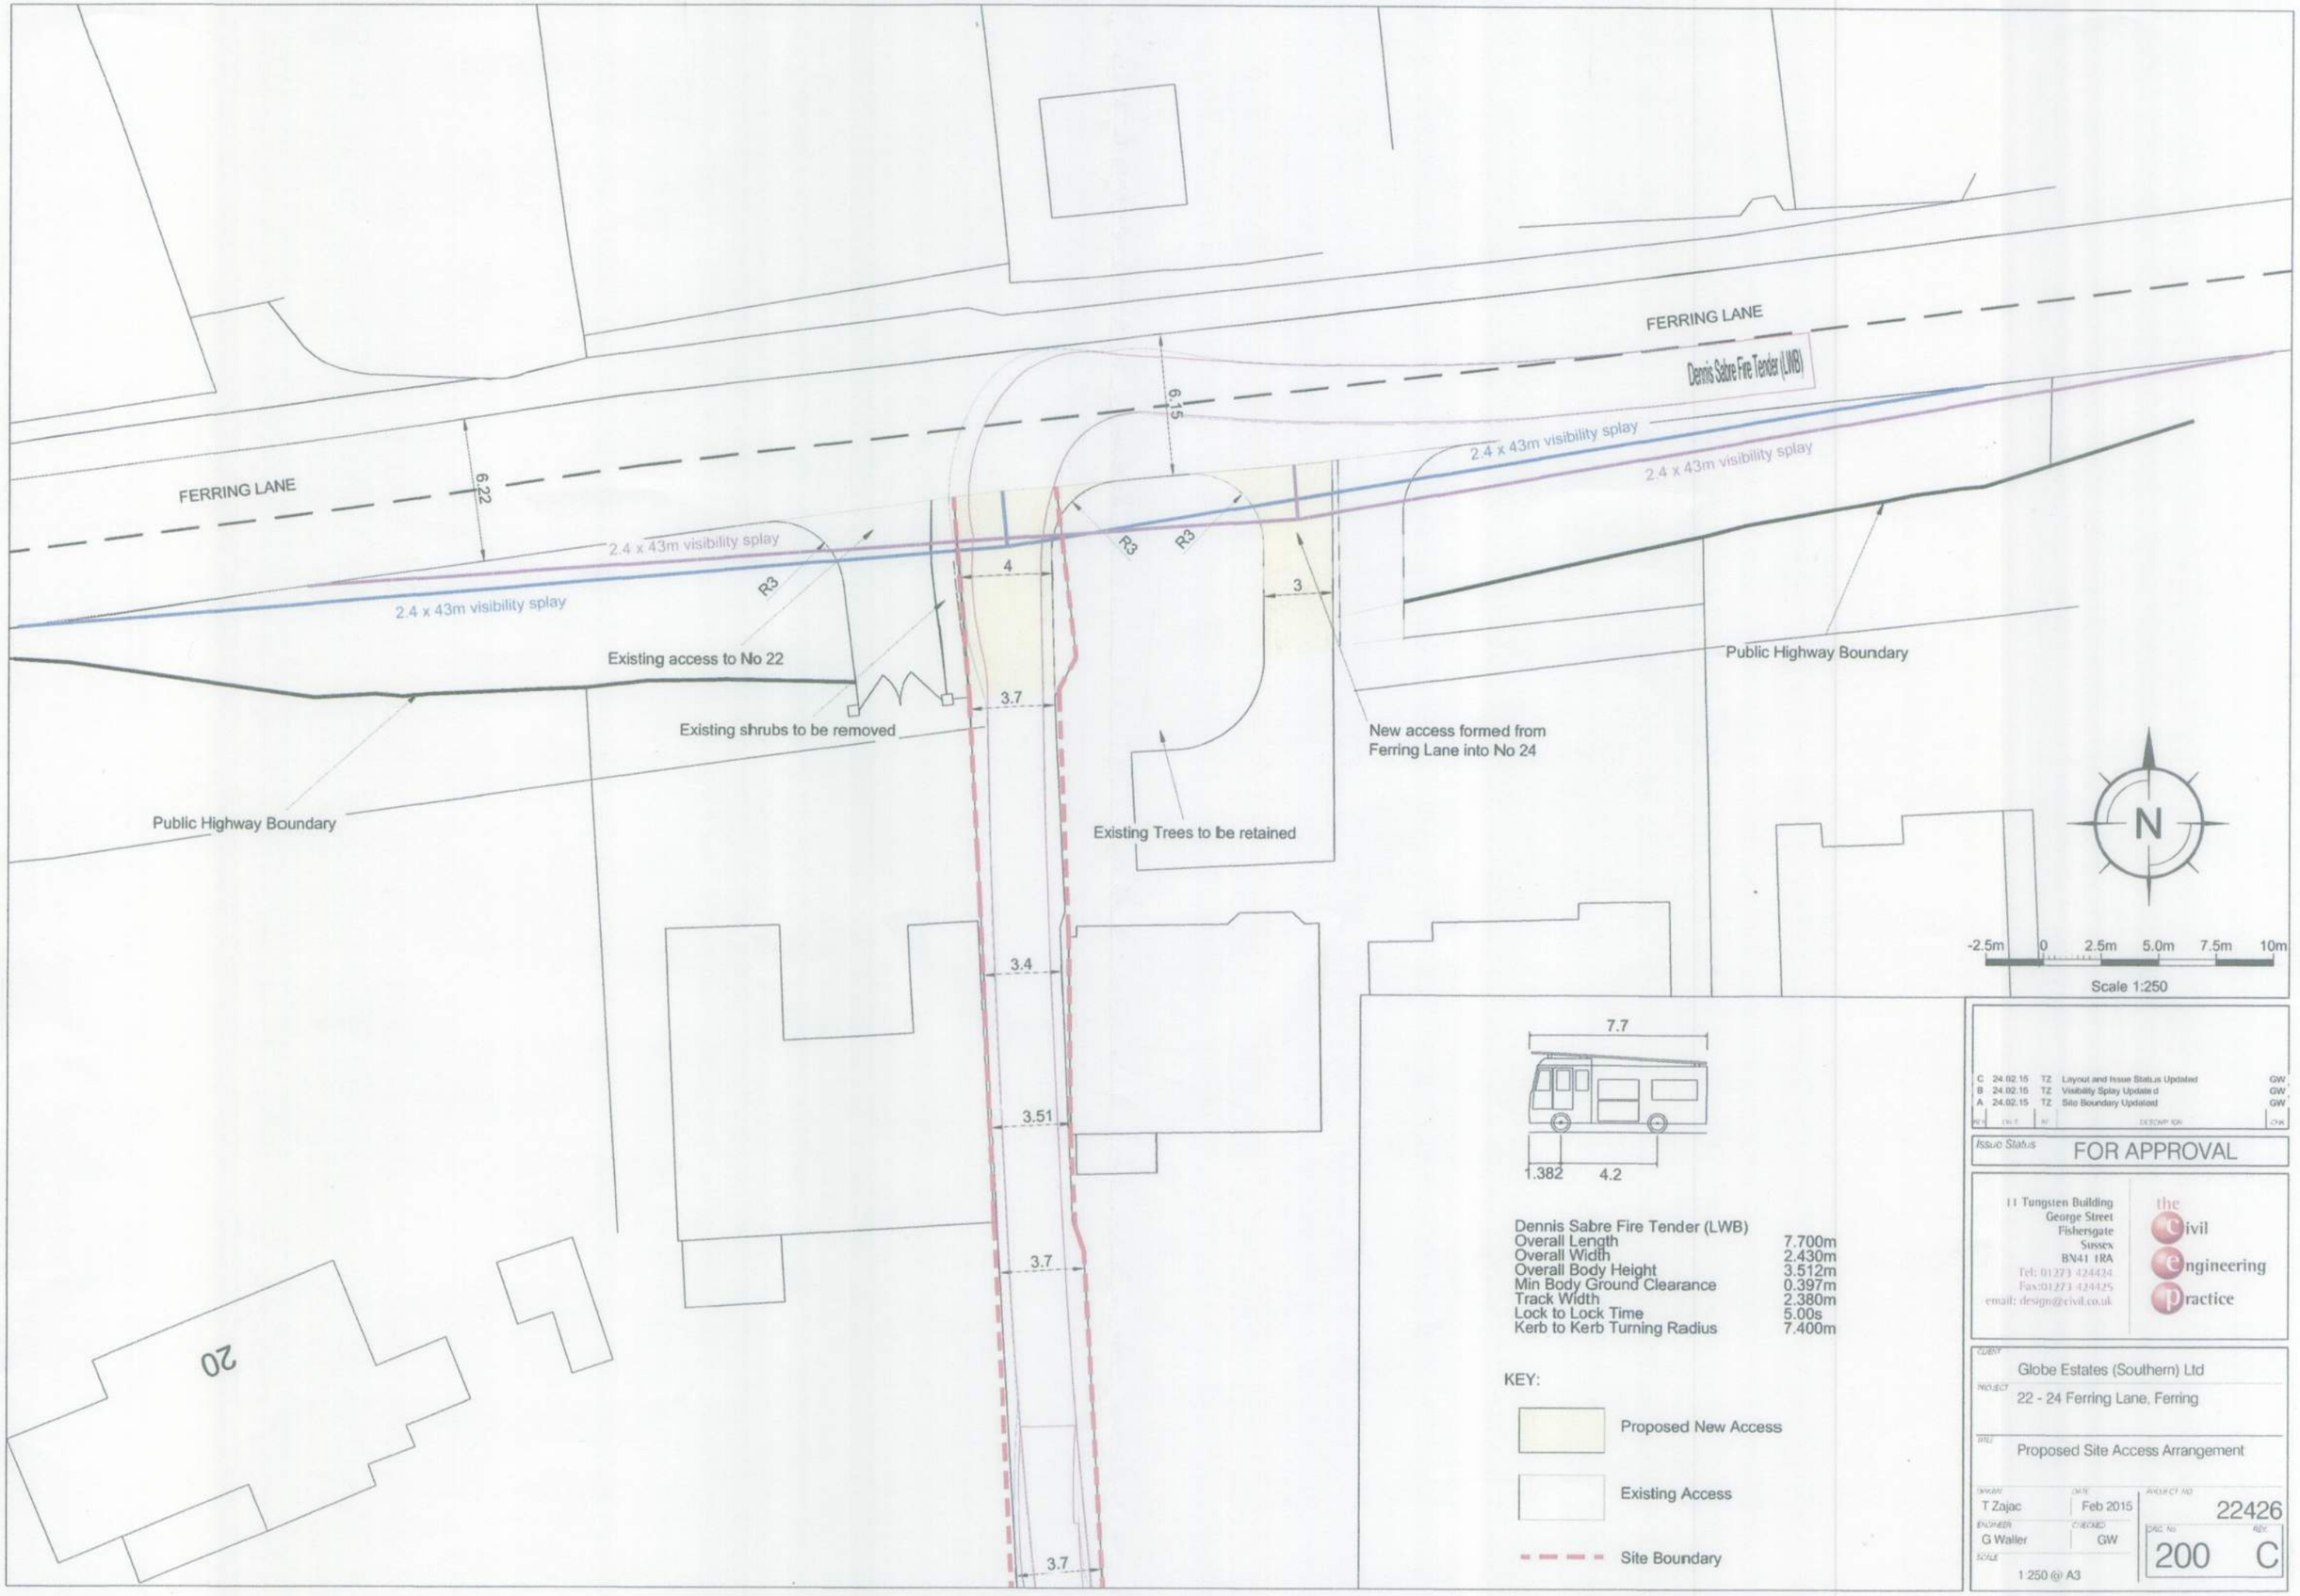


C	24.02.15	TZ	Layout and Issue Status Updated	GW
B	24.02.15	TZ	Visibility Splay Updated	GW
A	24.02.15	TZ	Site Boundary Updated	GW

Issue Status: FOR APPROVAL

11 Tungsten Building
George Street
Fishersgate
Sussex
BN41 1RA
Tel: 01273 424424
Fax:01273 424425
email: design@civil.co.uk

the civil engineering practice

CLIENT: Globe Estates (Southern) Ltd
PROJECT: 22 - 24 Ferring Lane, Ferring
TITLE: Proposed Site Access Arrangement

DRAWN: T Zajac	DATE: Feb 2015	PROJECT NO: 22426	
ENGINEER: G Waller	CHECKED: GW	DRG No: 200	REV: C
SCALE: 1:250 @ A3			