




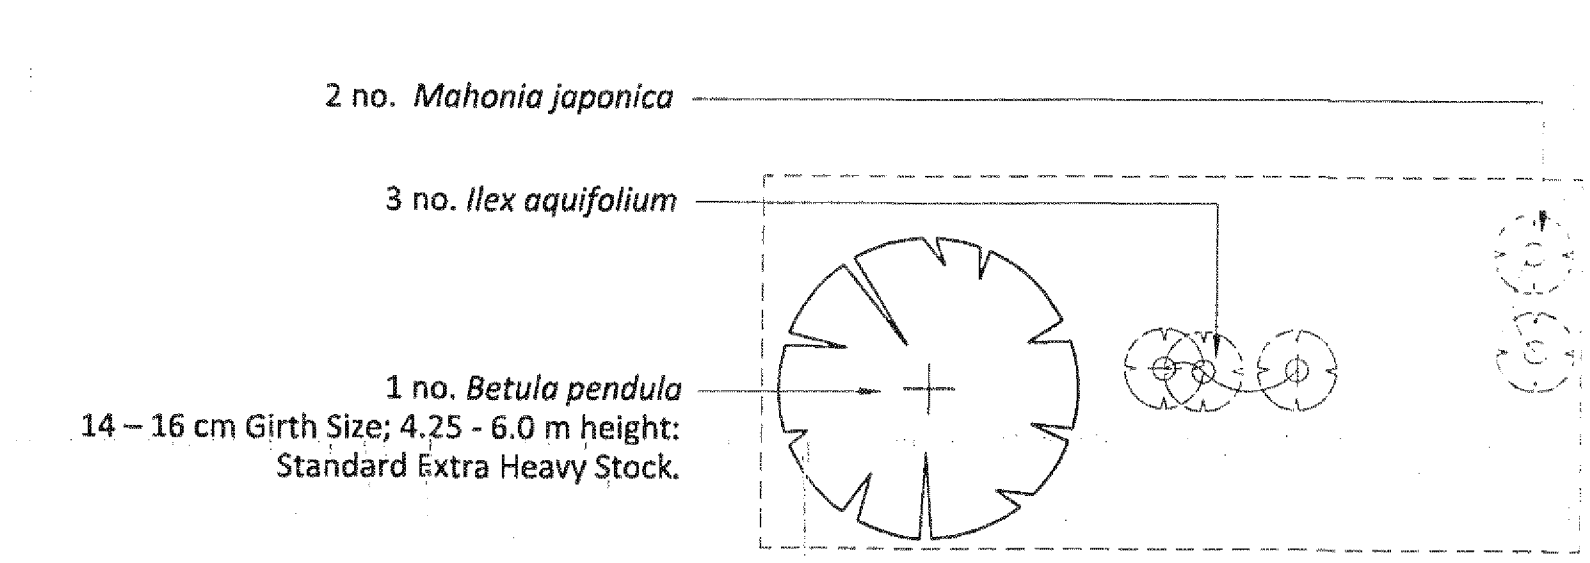


PLANTING AREA 01

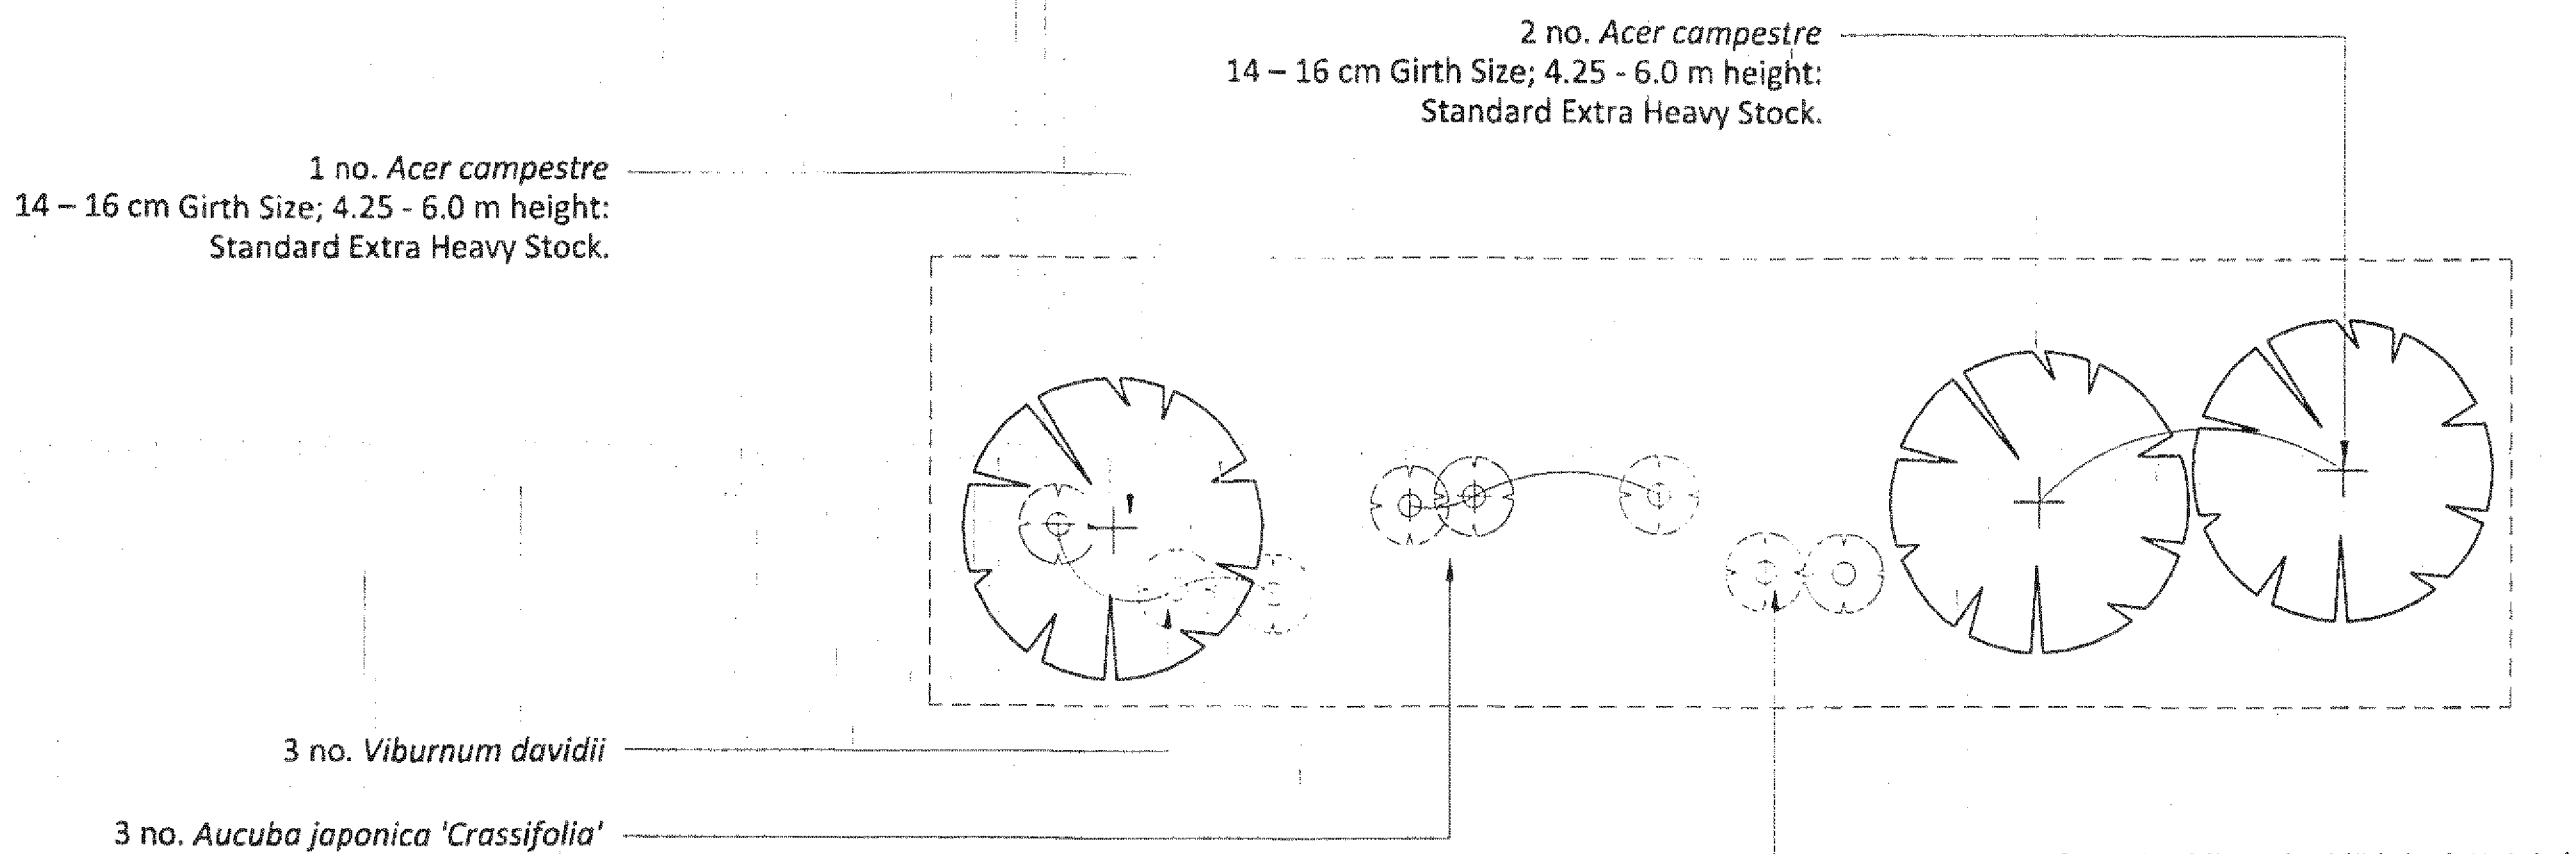


PLANTING AREA 05

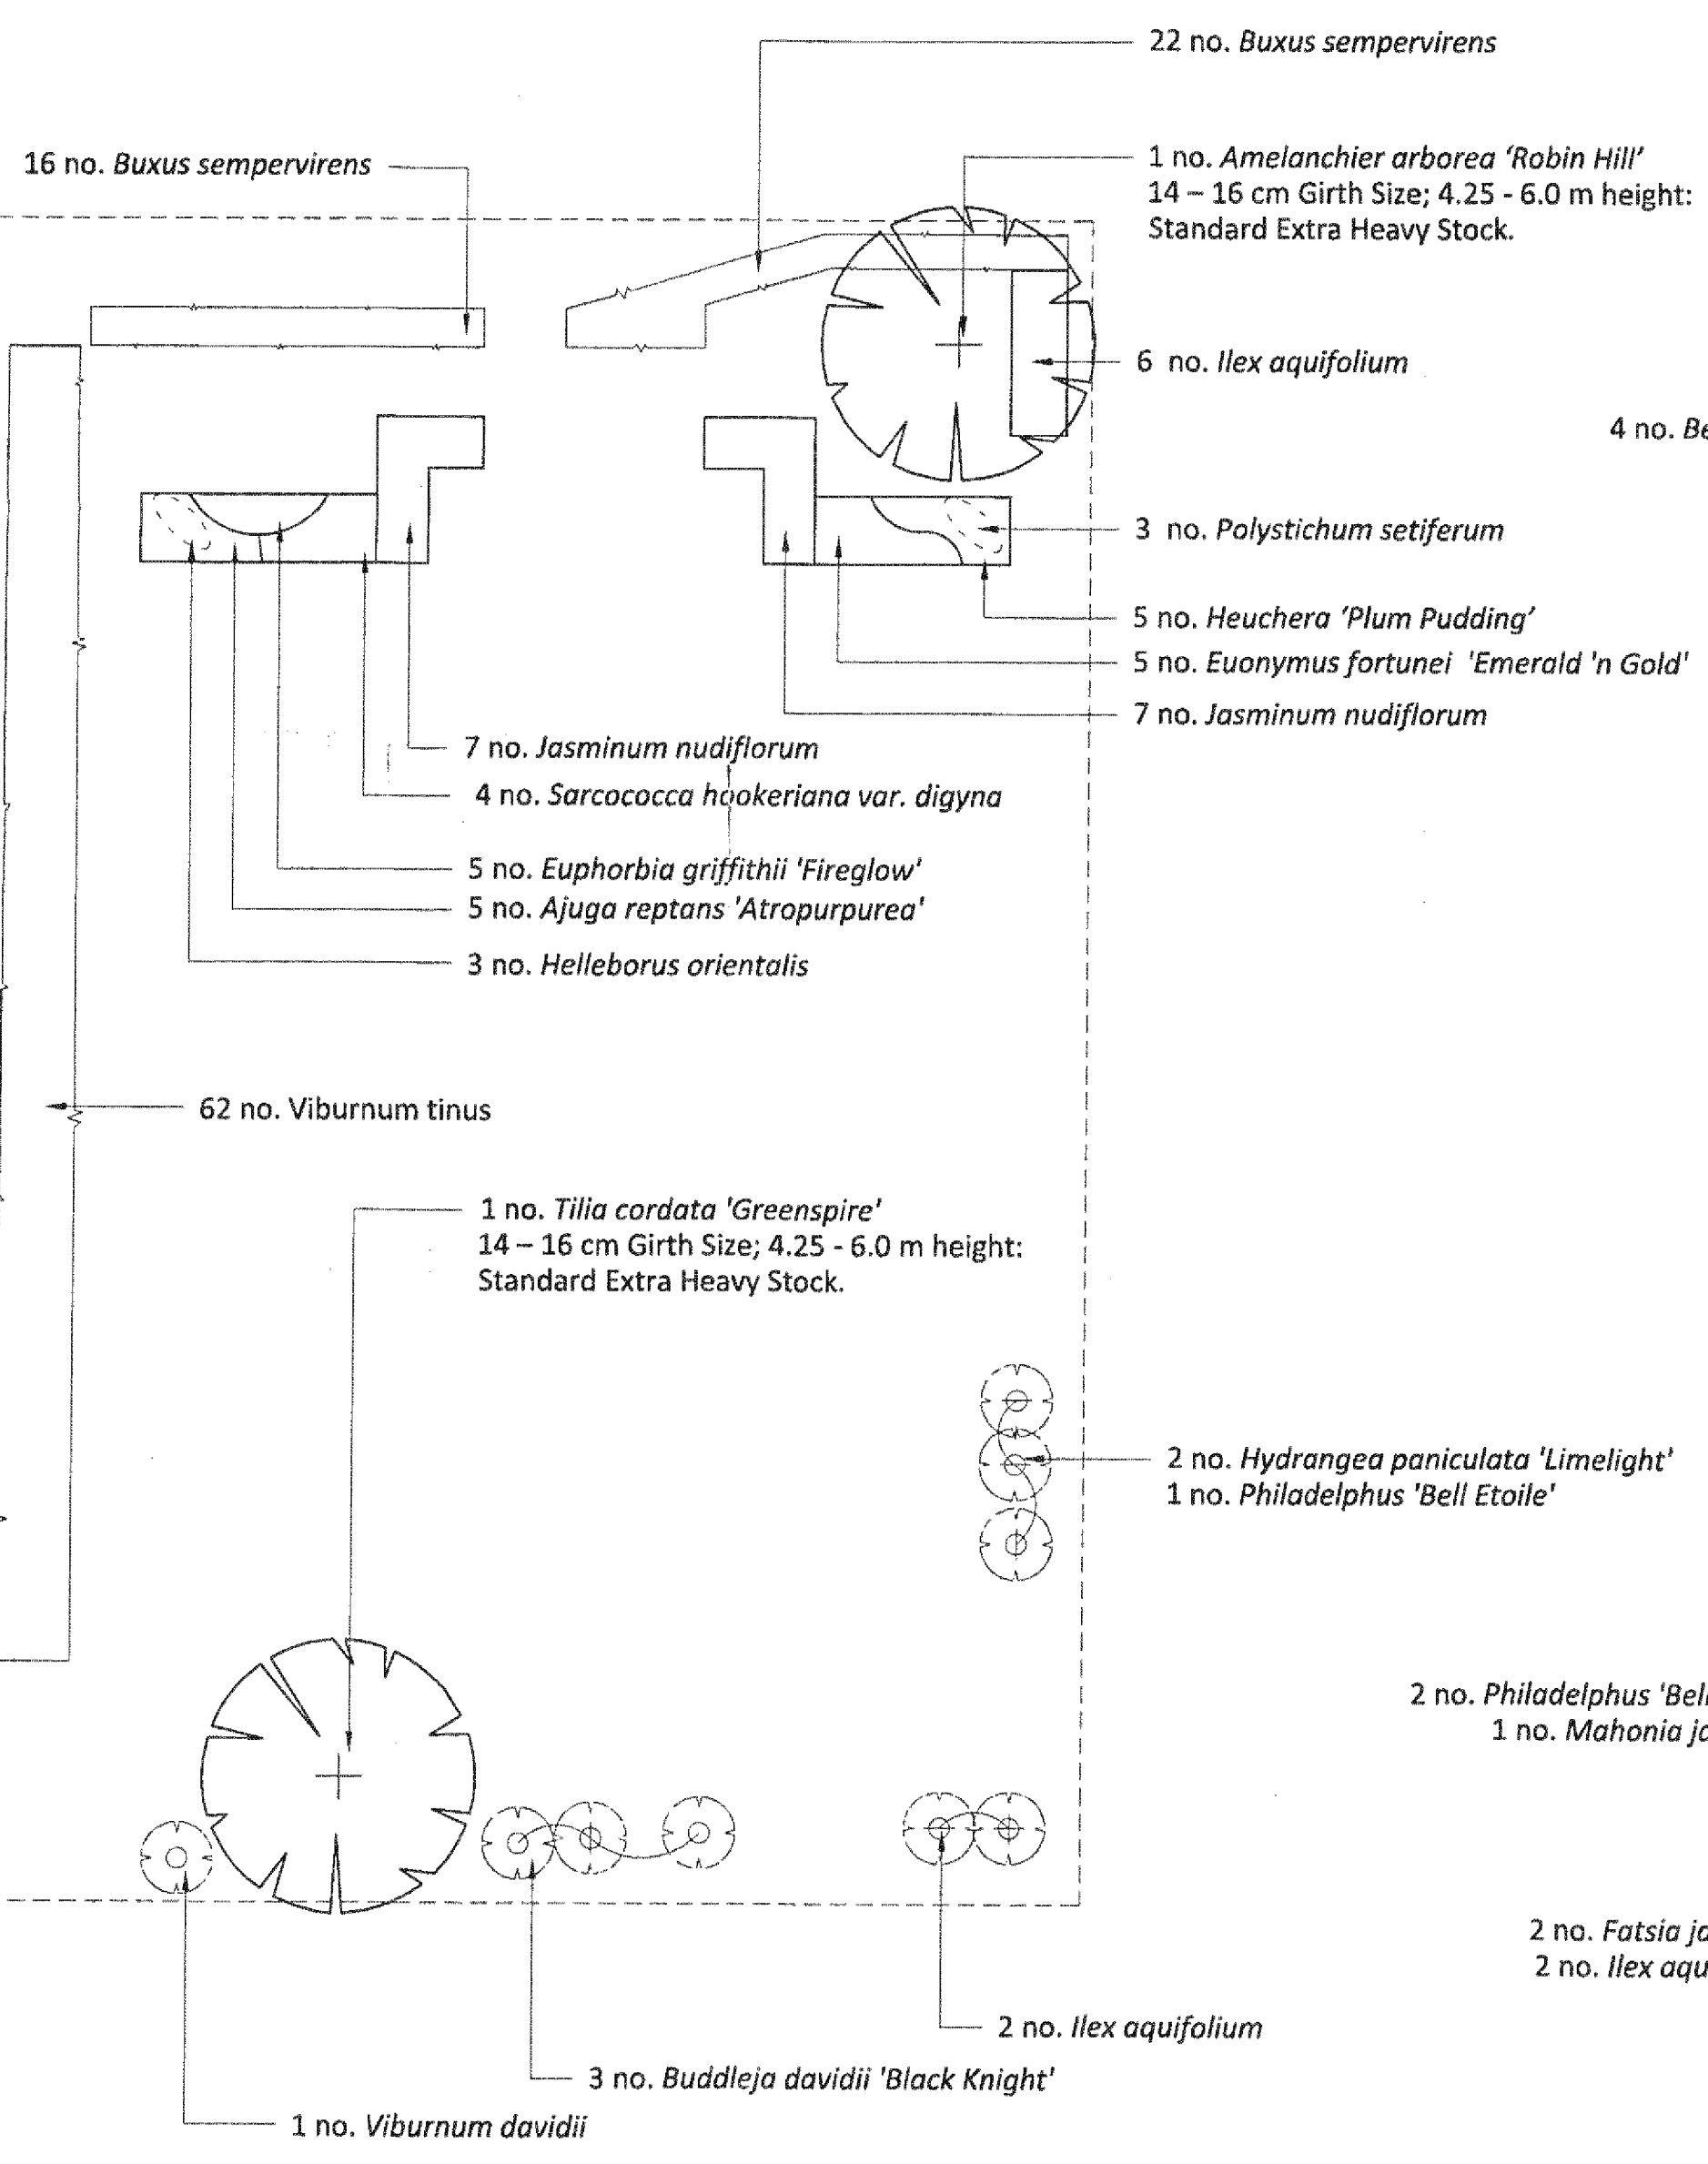

PLANTING AREA 02

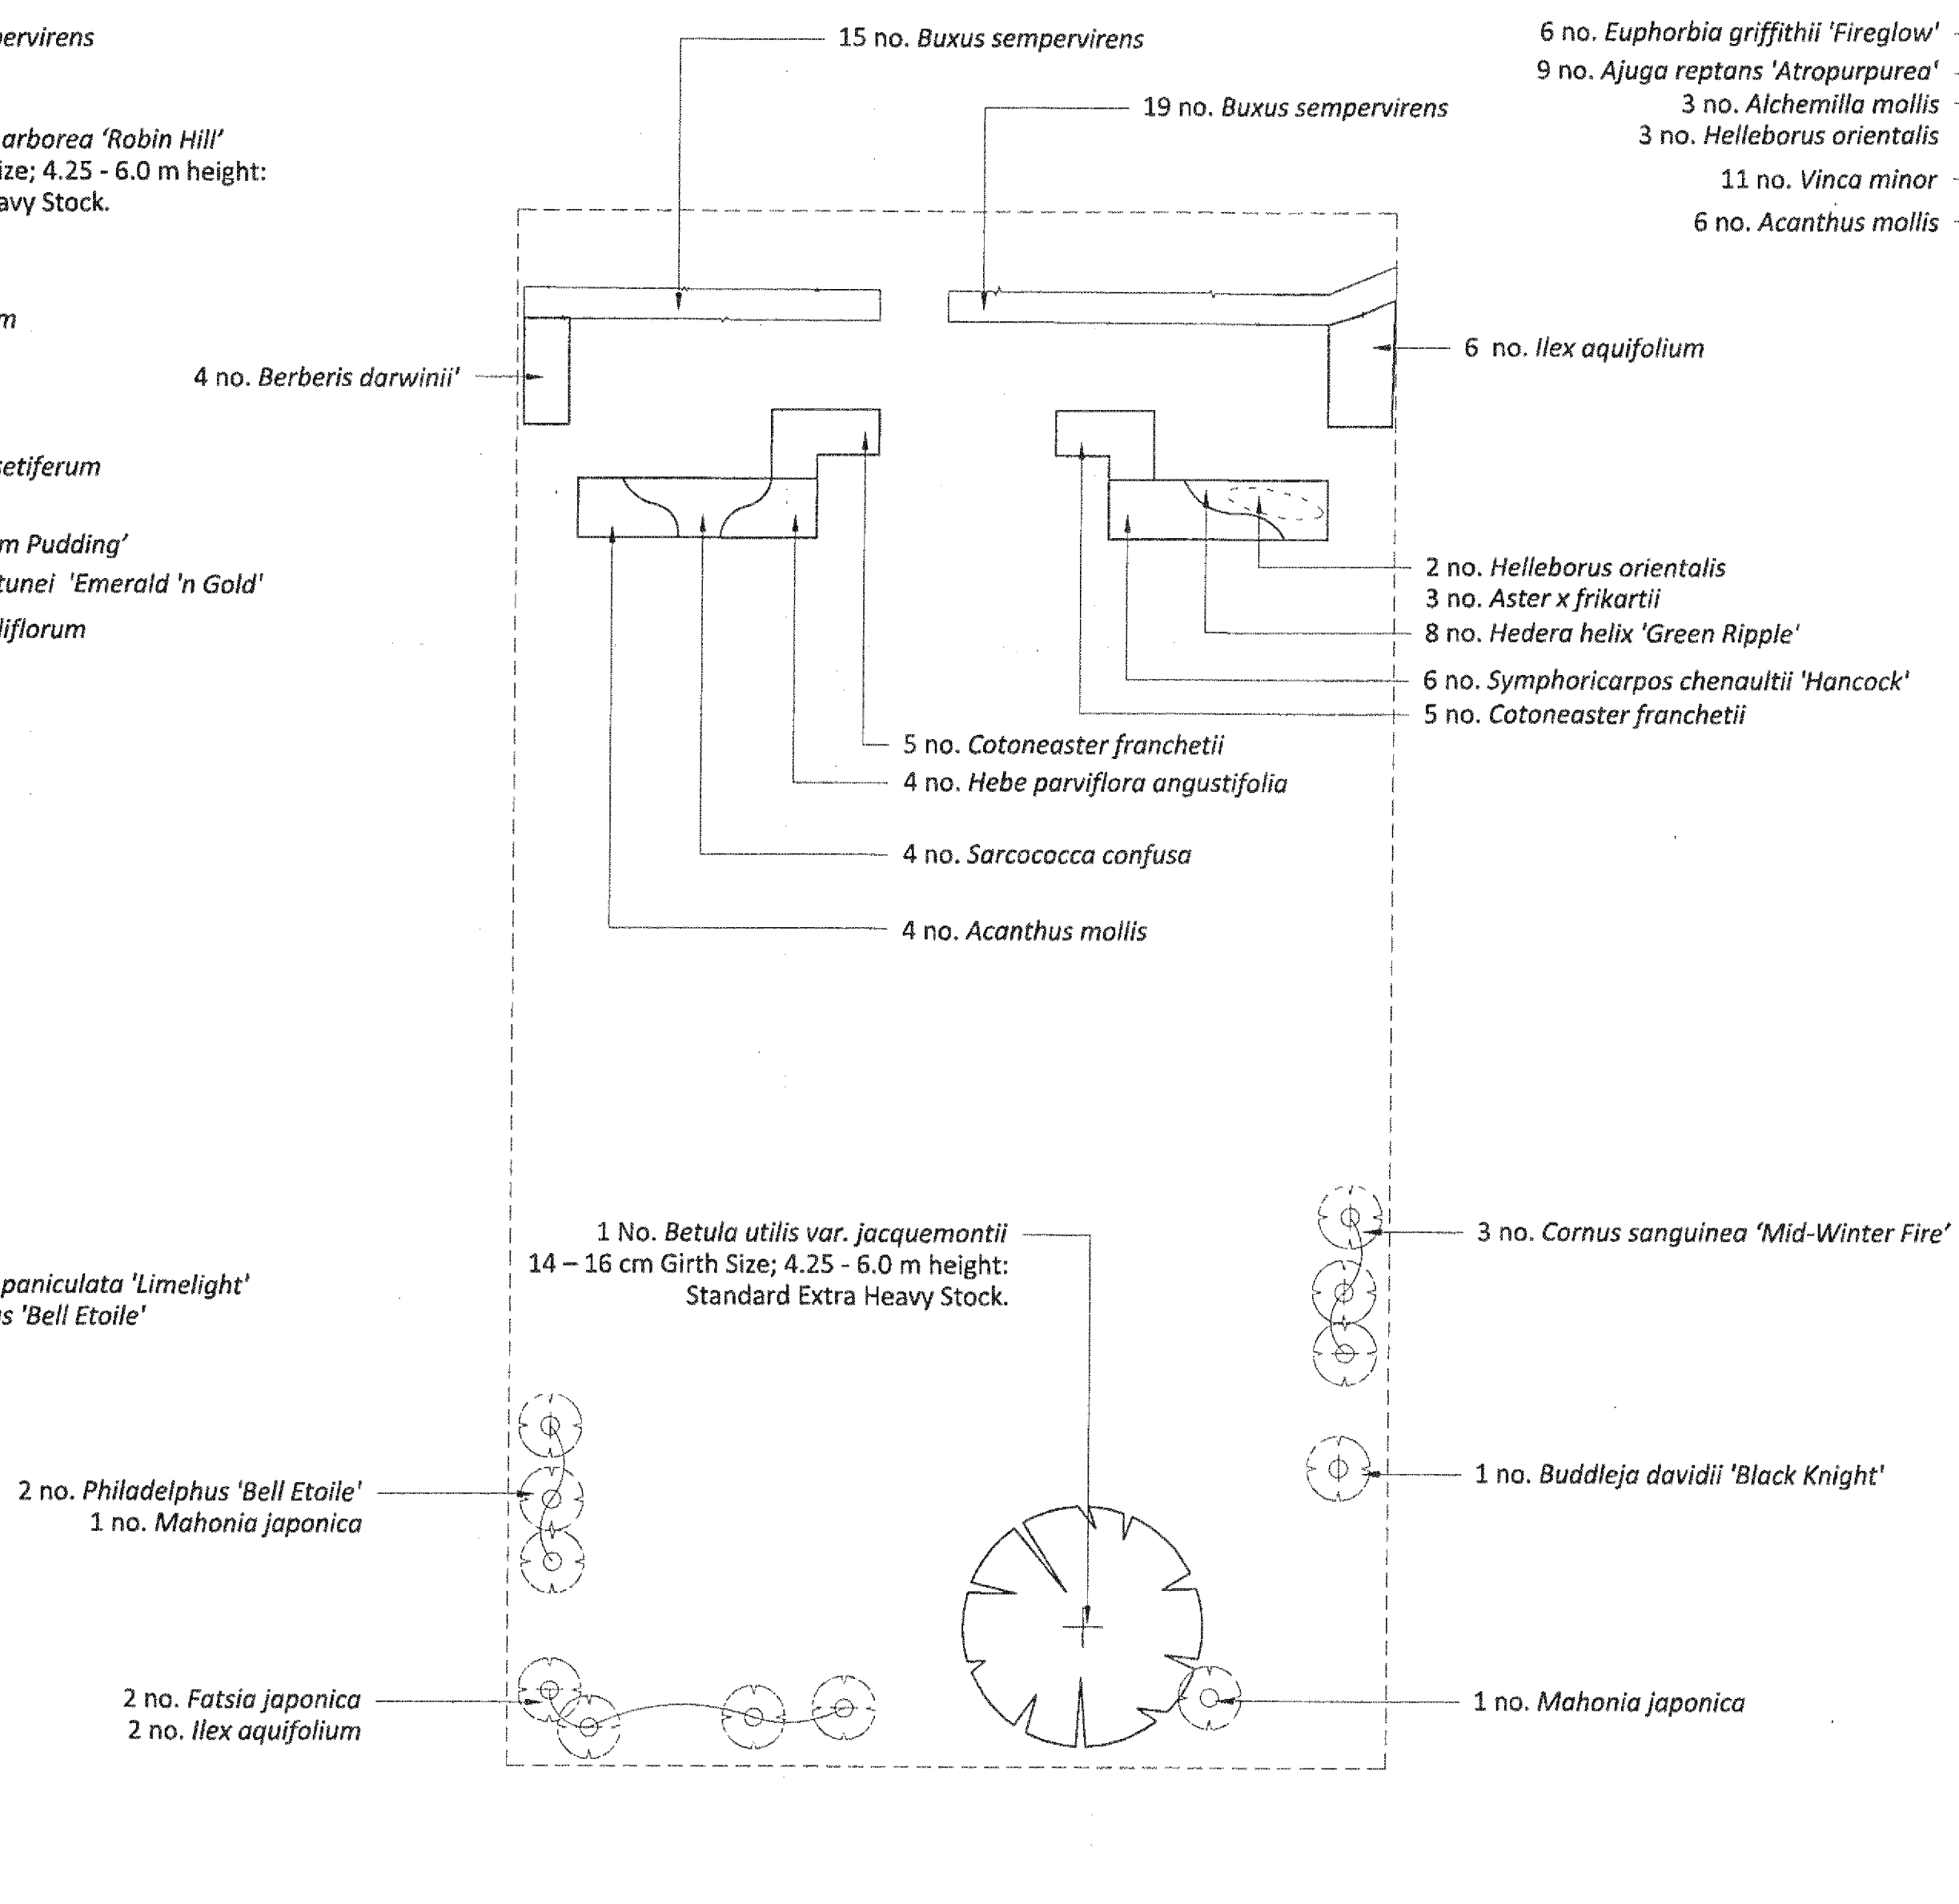

PLANTING AREA 03

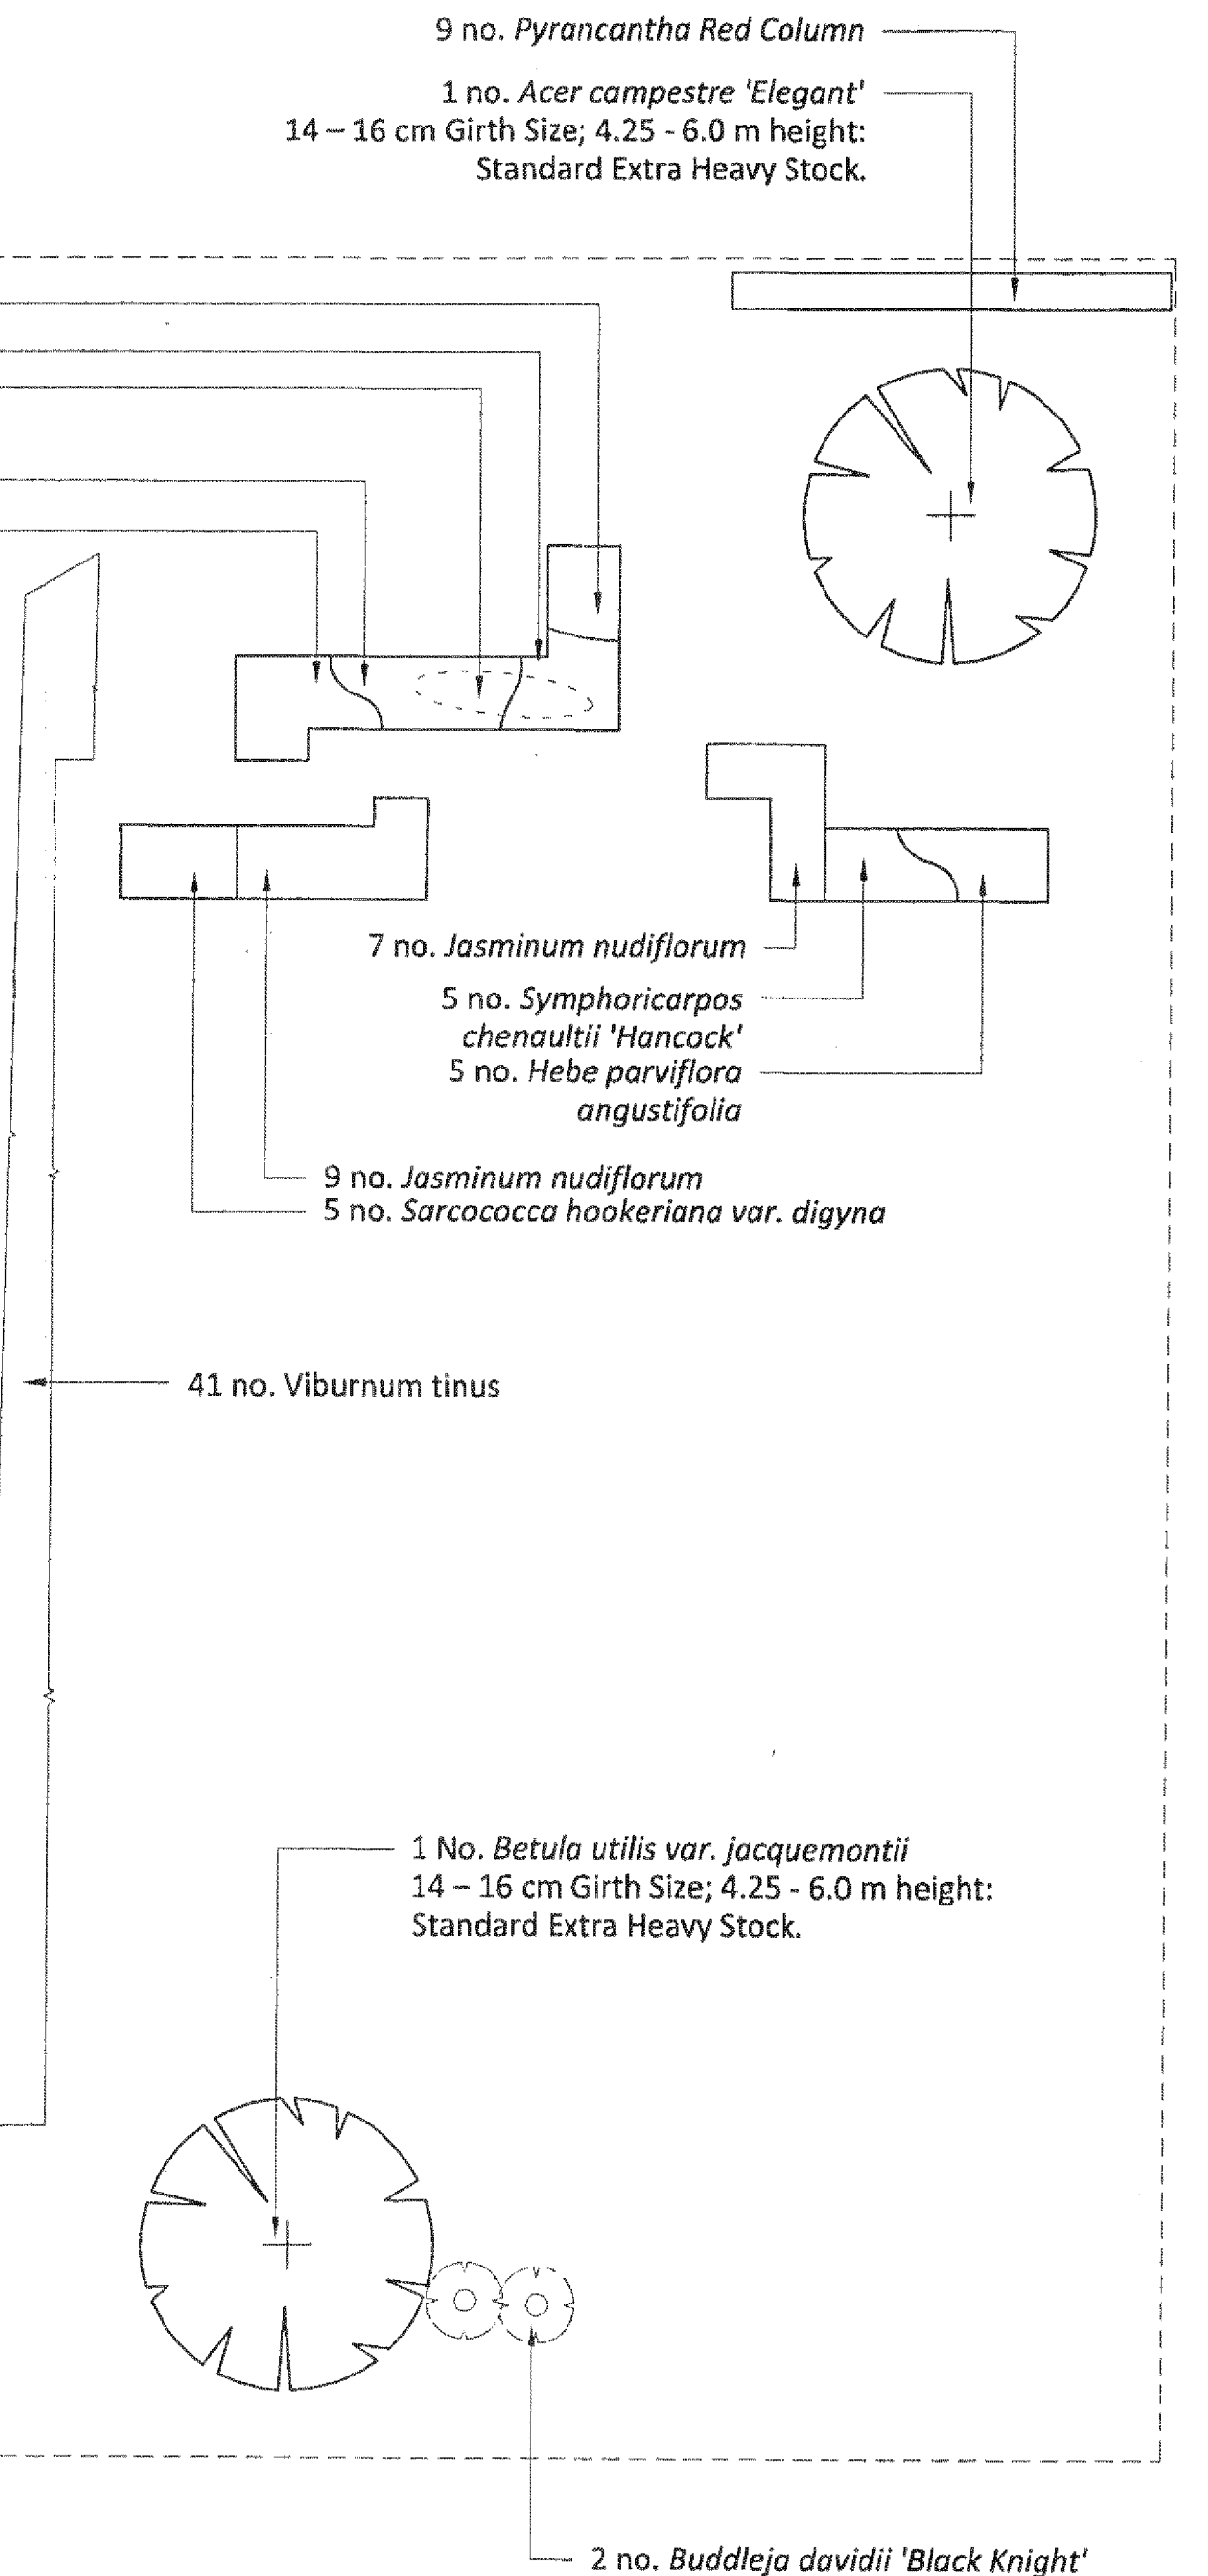

PLANTING AREA 04

KEY


Proposed Tree Planting
Tree planting to be 14 - 16 cm / Girth Size / 4.25 - 6.0 m height / 1.75-2.0m Clear Stem / Standard Extra Heavy Stock. Base of trees to have 1.0m diameter / 75 mm depth (min) Ornamental Bark Mulch. Trees to be supplied and planted in accordance with BS 8545: 2014 (Trees, from nursery to independence in the landscape. Recommendations. Refer to RCo143 / Detailed Plant Schedule and Specification)

Proposed Ornamental Planting Areas
Proposed ornamental shrub planting areas. Planting Areas to be a minimum of 300 mm depth of subsoil overlain with a minimum of 450 mm depth of Multi Purpose Topsoil to BS3882: 2007 Specification for Topsoil and Requirements for Use. Planting Areas to have 75 mm depth (min) of Ornamental Bark Mulch.

Proposed Ornamental hedgerow
Proposed ornamental hedgerow. Planting Areas to be a minimum of 300 mm depth of subsoil overlain with a minimum of 450 mm depth of Multi Purpose Topsoil to BS3882: 2007 Specification for Topsoil and Requirements for Use. Planting Areas to have 75 mm (min) depth of Ornamental Bark Mulch.

Proposed Ornamental Specimens
Proposed ornamental shrub specimens. Shrub planting pits to have a minimum of 300 mm depth of subsoil overlain with a minimum of 450 mm depth of Multi Purpose Topsoil to BS3882: 2007 Specification for Topsoil and Requirements for Use. Base of specimens to have a minimum of 0.75m diameter / 75 mm depth Ornamental Bark Mulch.

Proposed Herbaceous Planting
Proposed herbaceous planting areas. Planting Areas to be a minimum of 300 mm depth of subsoil overlain with a minimum of 450 mm depth of Multi Purpose Topsoil to BS3882: 2007 Specification for Topsoil and Requirements for Use. Planting Areas to have 75 mm depth (min) of Ornamental Bark Mulch.

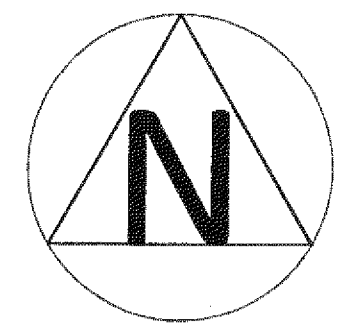

REV	DESCRIPTION	DATE	INITIALS

Ramsay & Co
Landscape Architecture

The Studio, 68 Cuckfield Road, Hurstpierpoint, West Sussex, BN6 9SB
T: 01273 834 198 M: 07973 770047 E: landscape@ramsayandco.com

Project Title:
22-26 Ferring Lane, Ferring, West Sussex
Globe Estates (Southern) Ltd

Drawing Title:
Detailed Planting Plan

Scale: 1:100@A1	Drawn: AR	Date: 11-02-15
Drawing Number: RCo 143 / 02	Revision:	00