

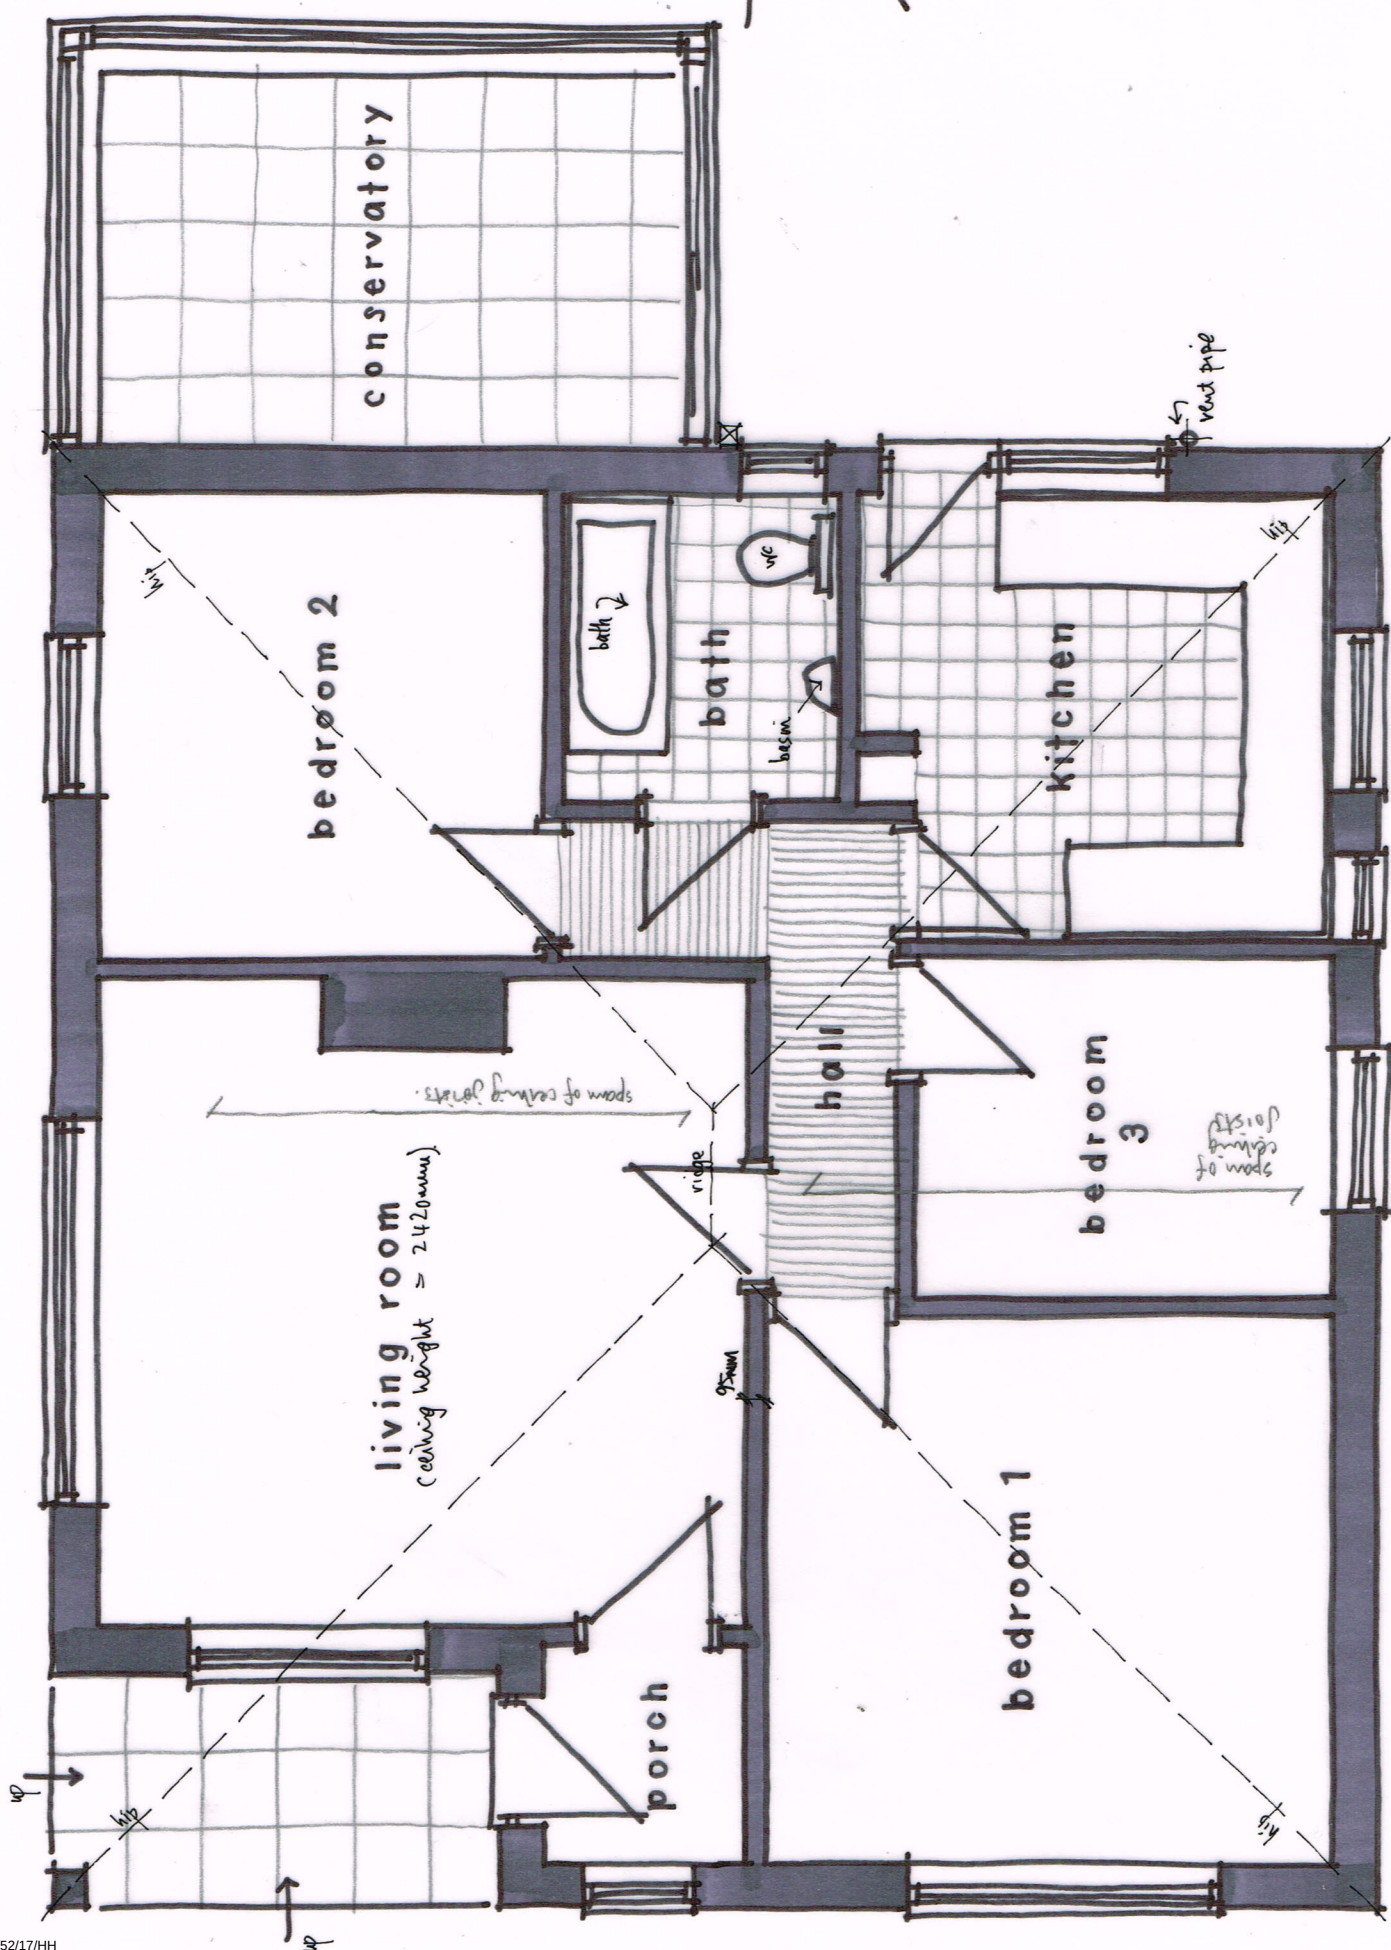


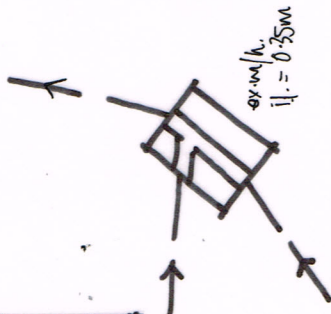

line of existing boundary 7.

GROUND FLOOR PLAN 1:50 @ A3

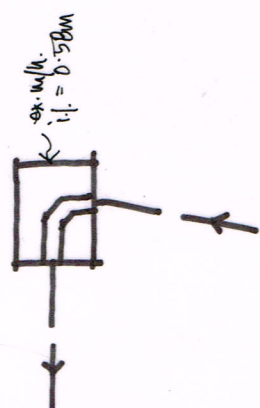