



FRONT (E)

boundary

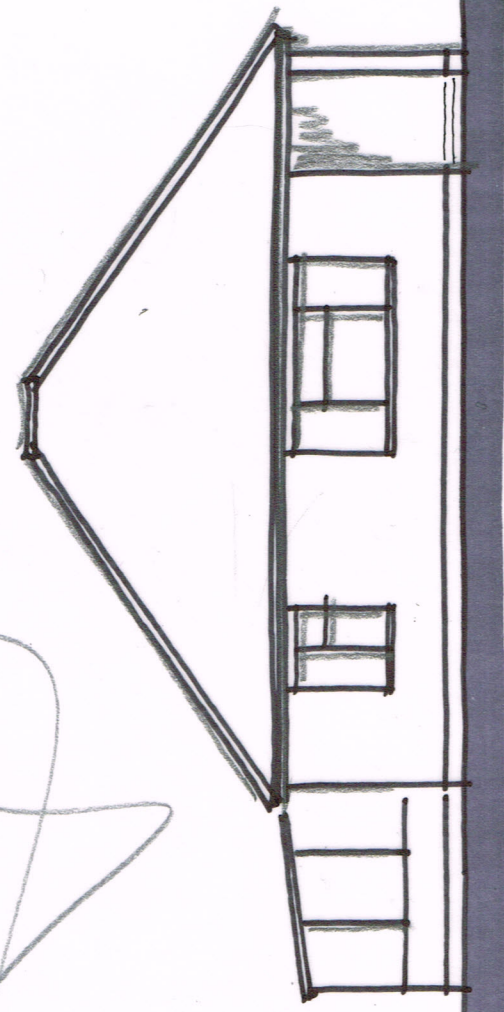

SIDE ELEVATION (S) 1:100 @ A3

0 1 2 3 4 5m
metres

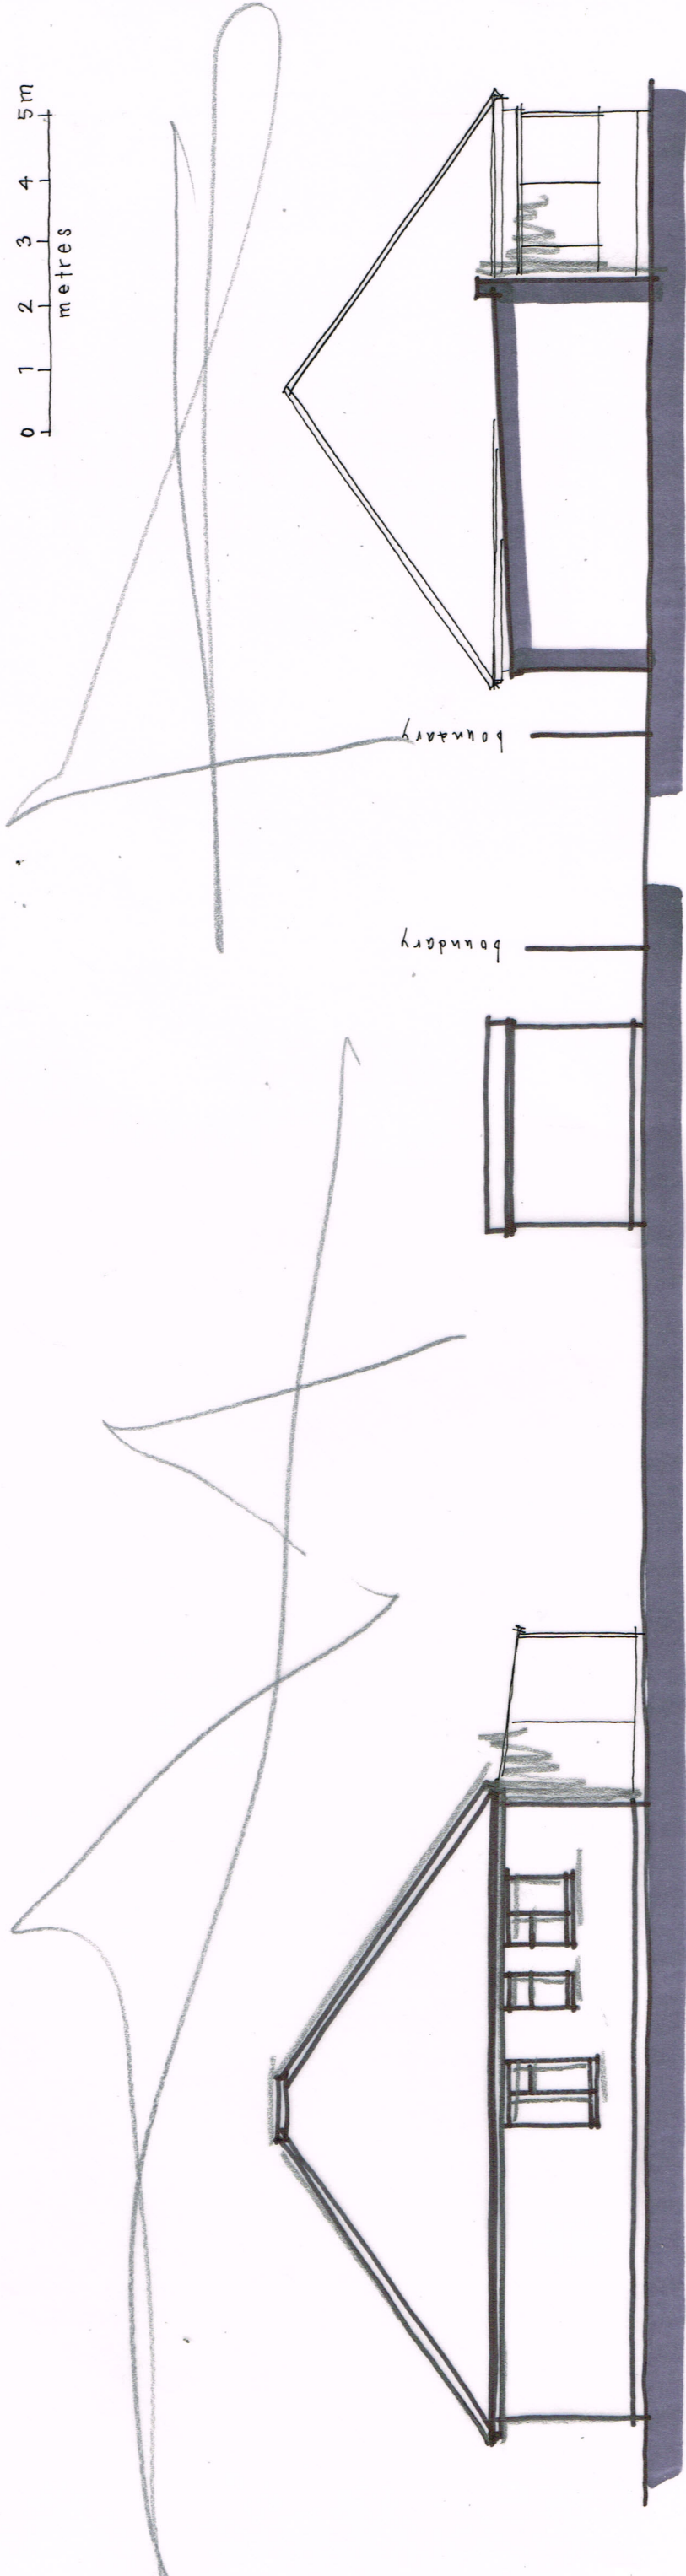

SIDE (N)

REAR (W)

boundary

boundary