




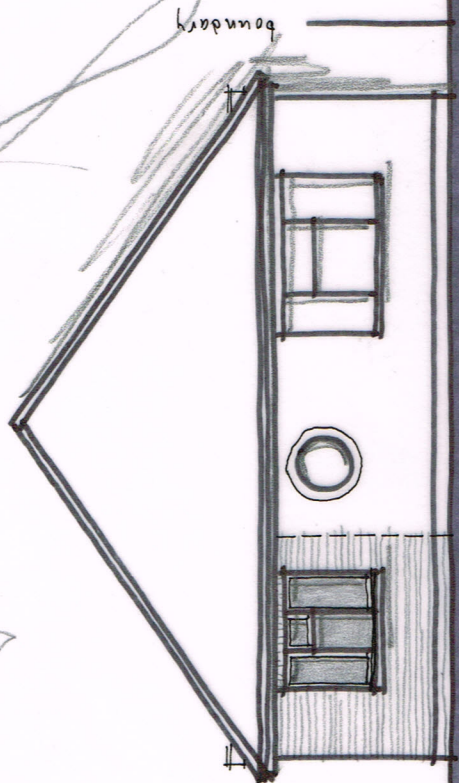


FRONT

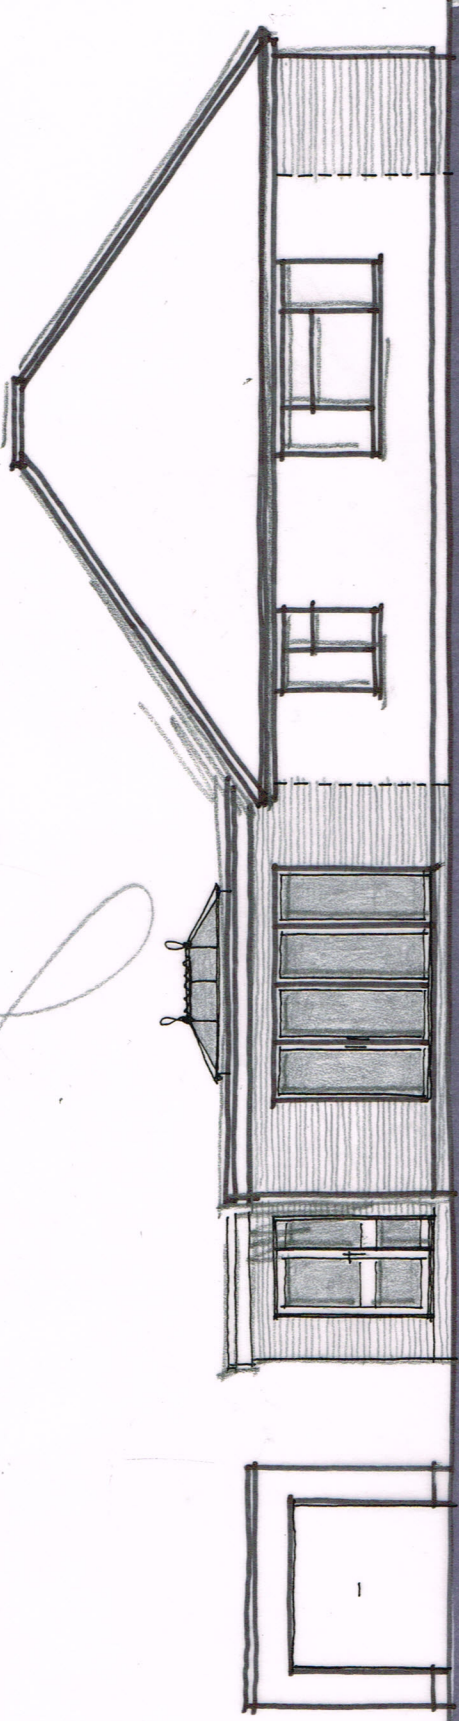


SIDE (S)

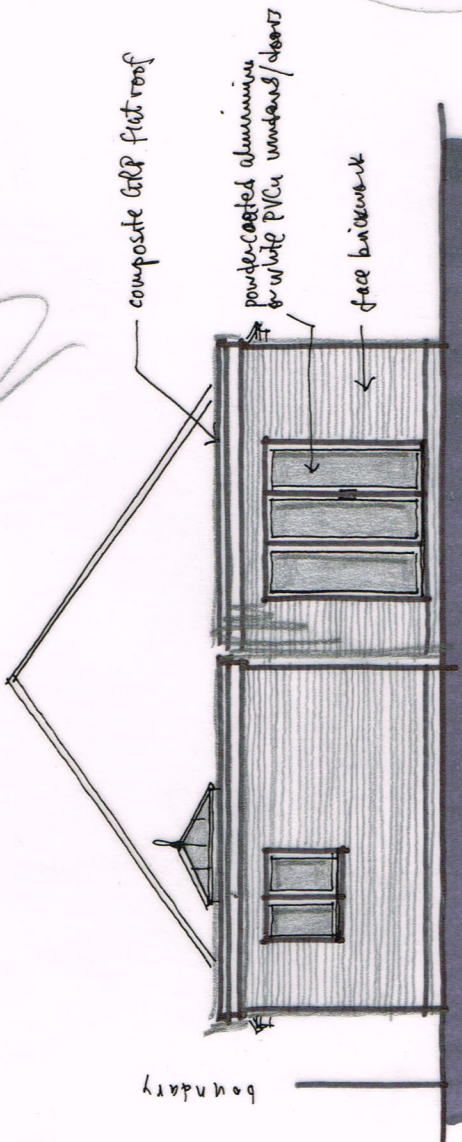

REAR

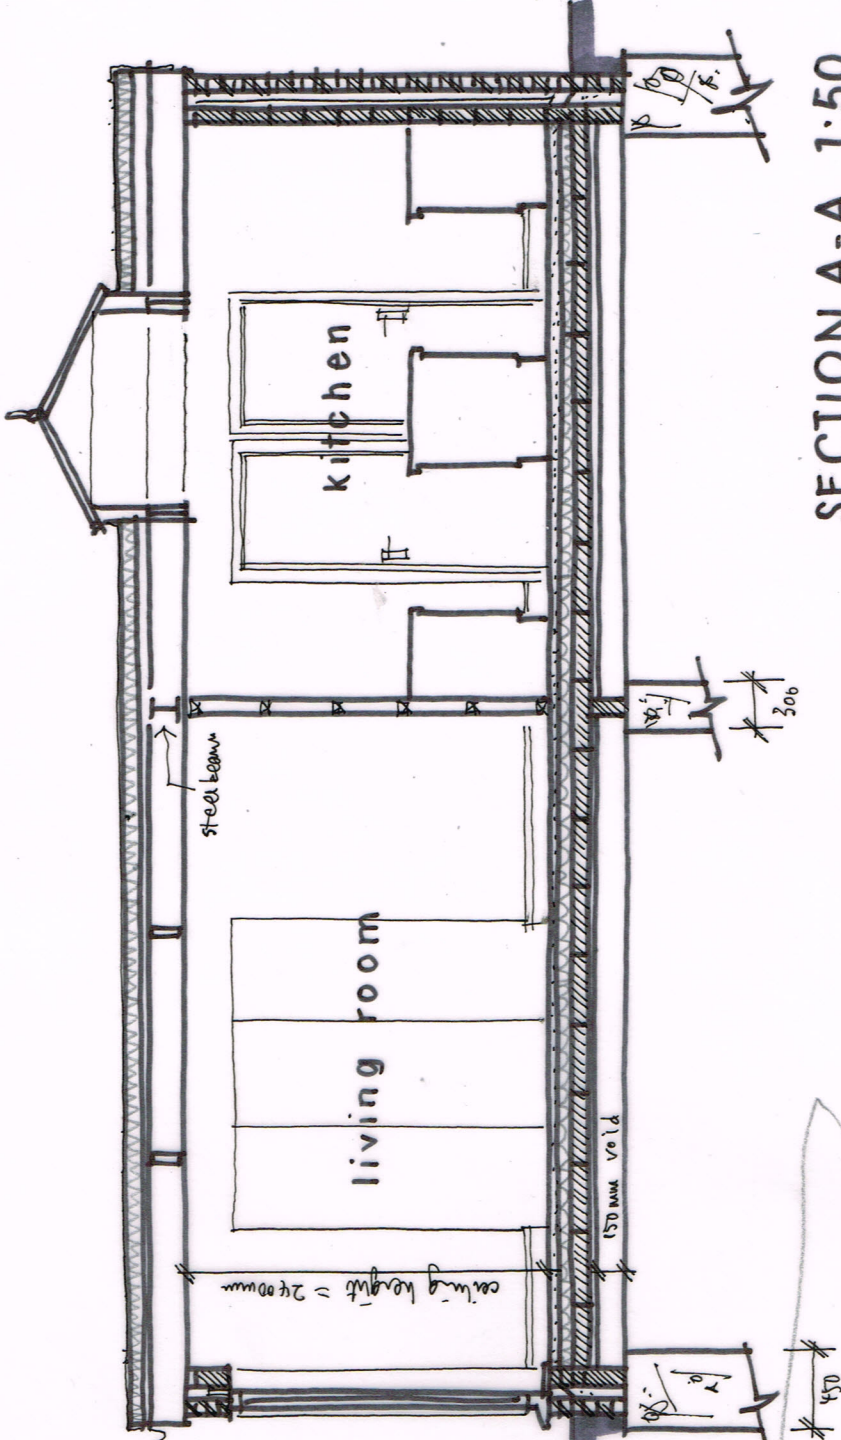

SECTION A-A 1:50

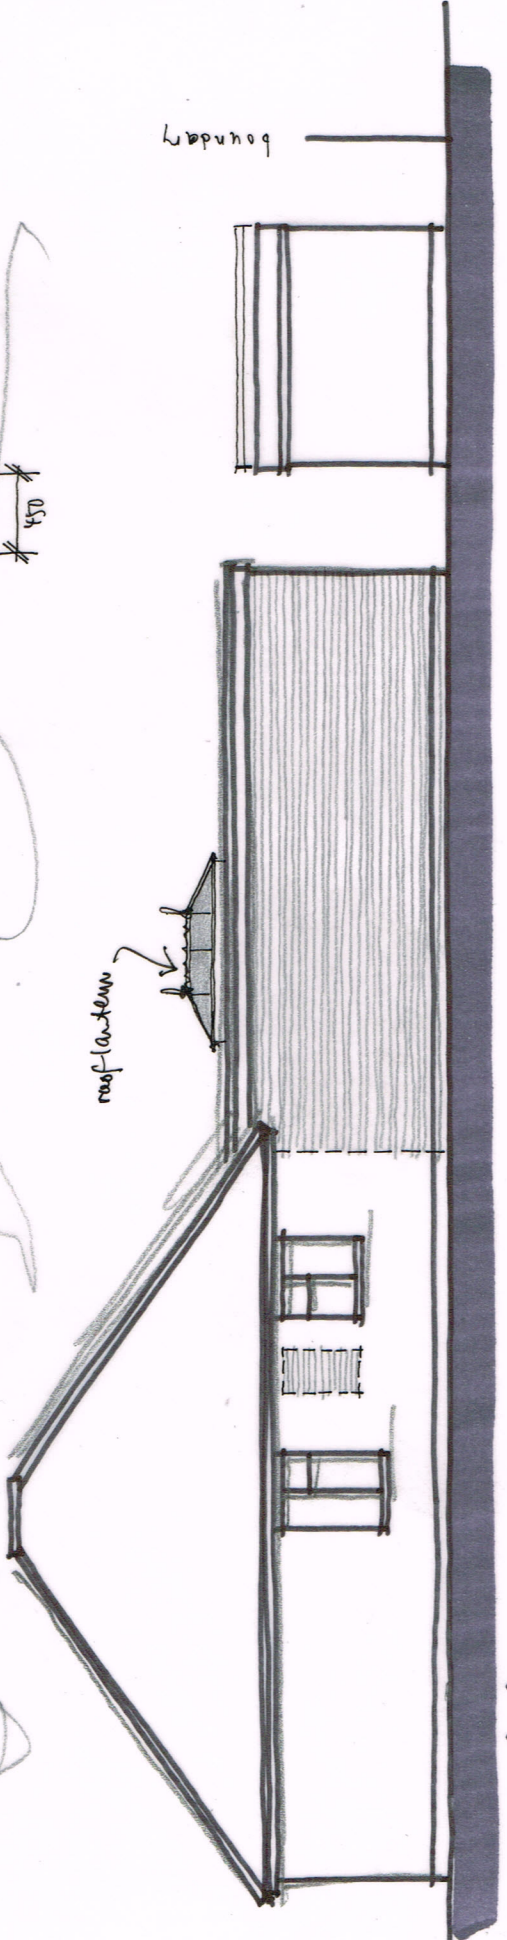

SIDE (N)

Wayne Gander MCAT
Architectural Technologist
98 Durrington Lane
Worthing
West Sussex BN13 2RQ
Tel. 01903 694817