


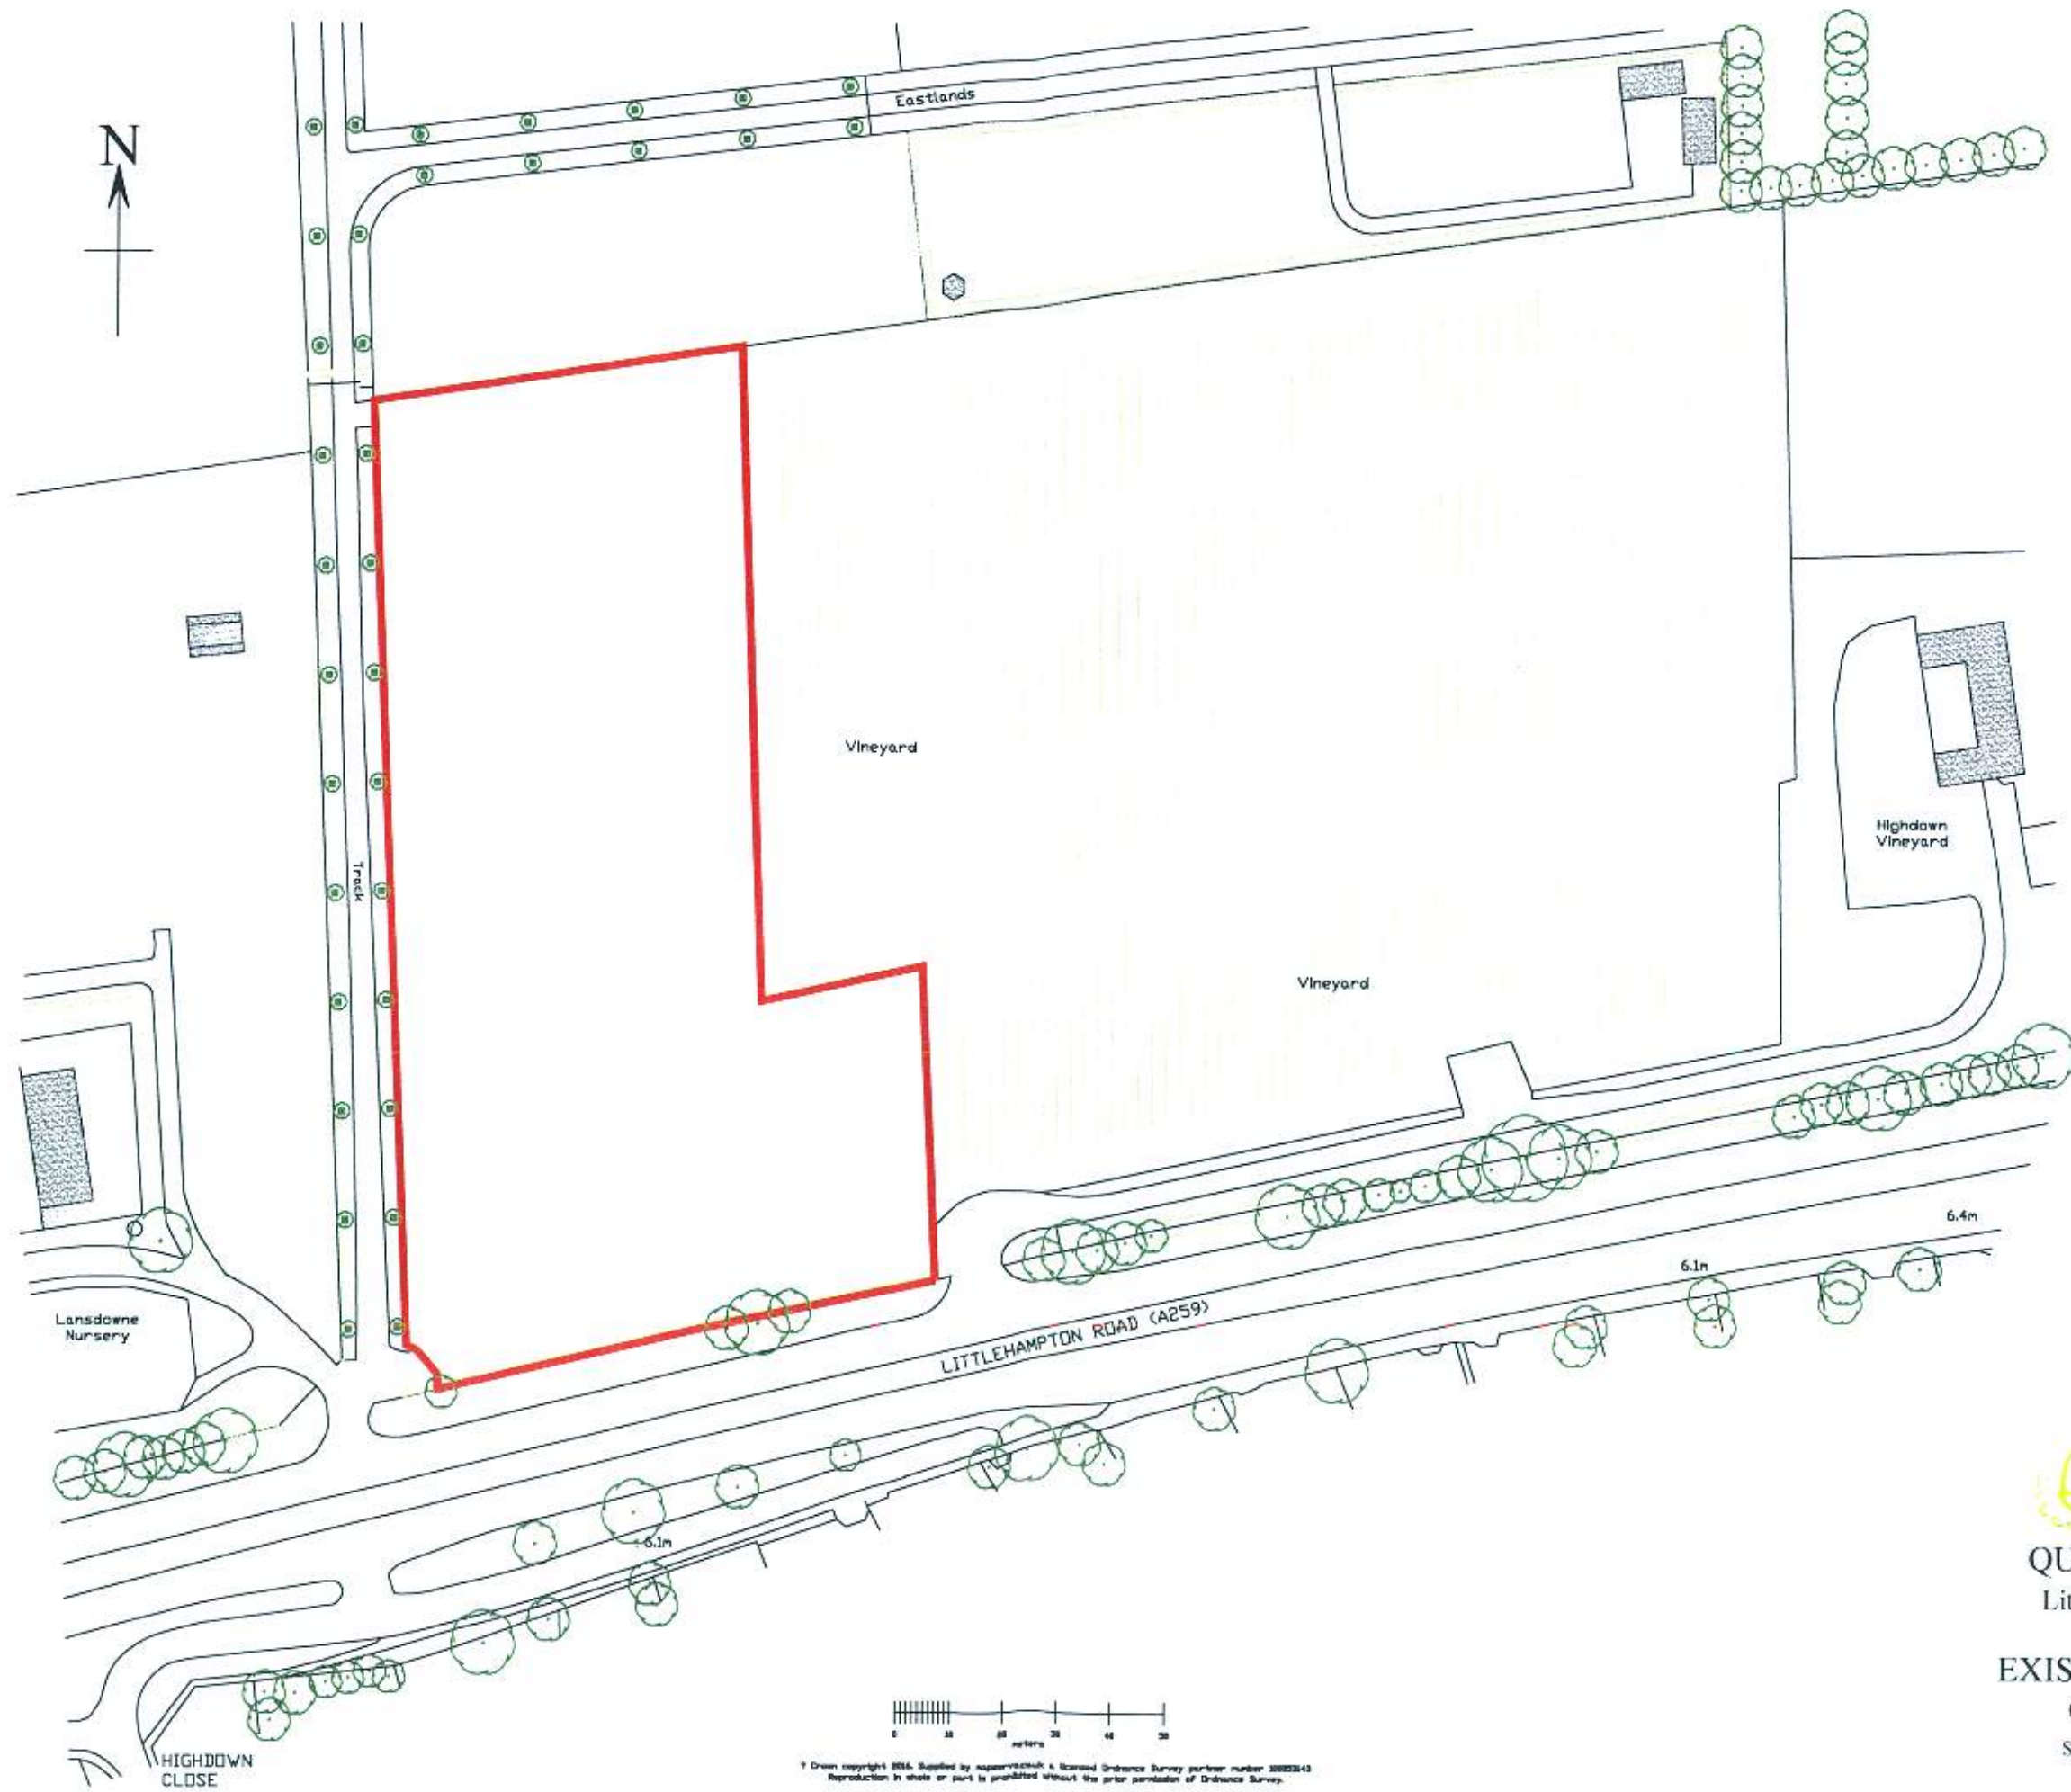

† Drawn copyright 2016. Supplied by mapsource.co.uk a licensed Ordnance Survey partner number 20052843. Reproduction in whole or part is prohibited without the prior permission of Ordnance Survey.



QUERCUS NURSERY
Littlehampton Road, Ferring

EXISTING Location Plan
Client: Quercus Nursery

Scale: 1:1250 Date: 18th May 2016

Drawing 1