




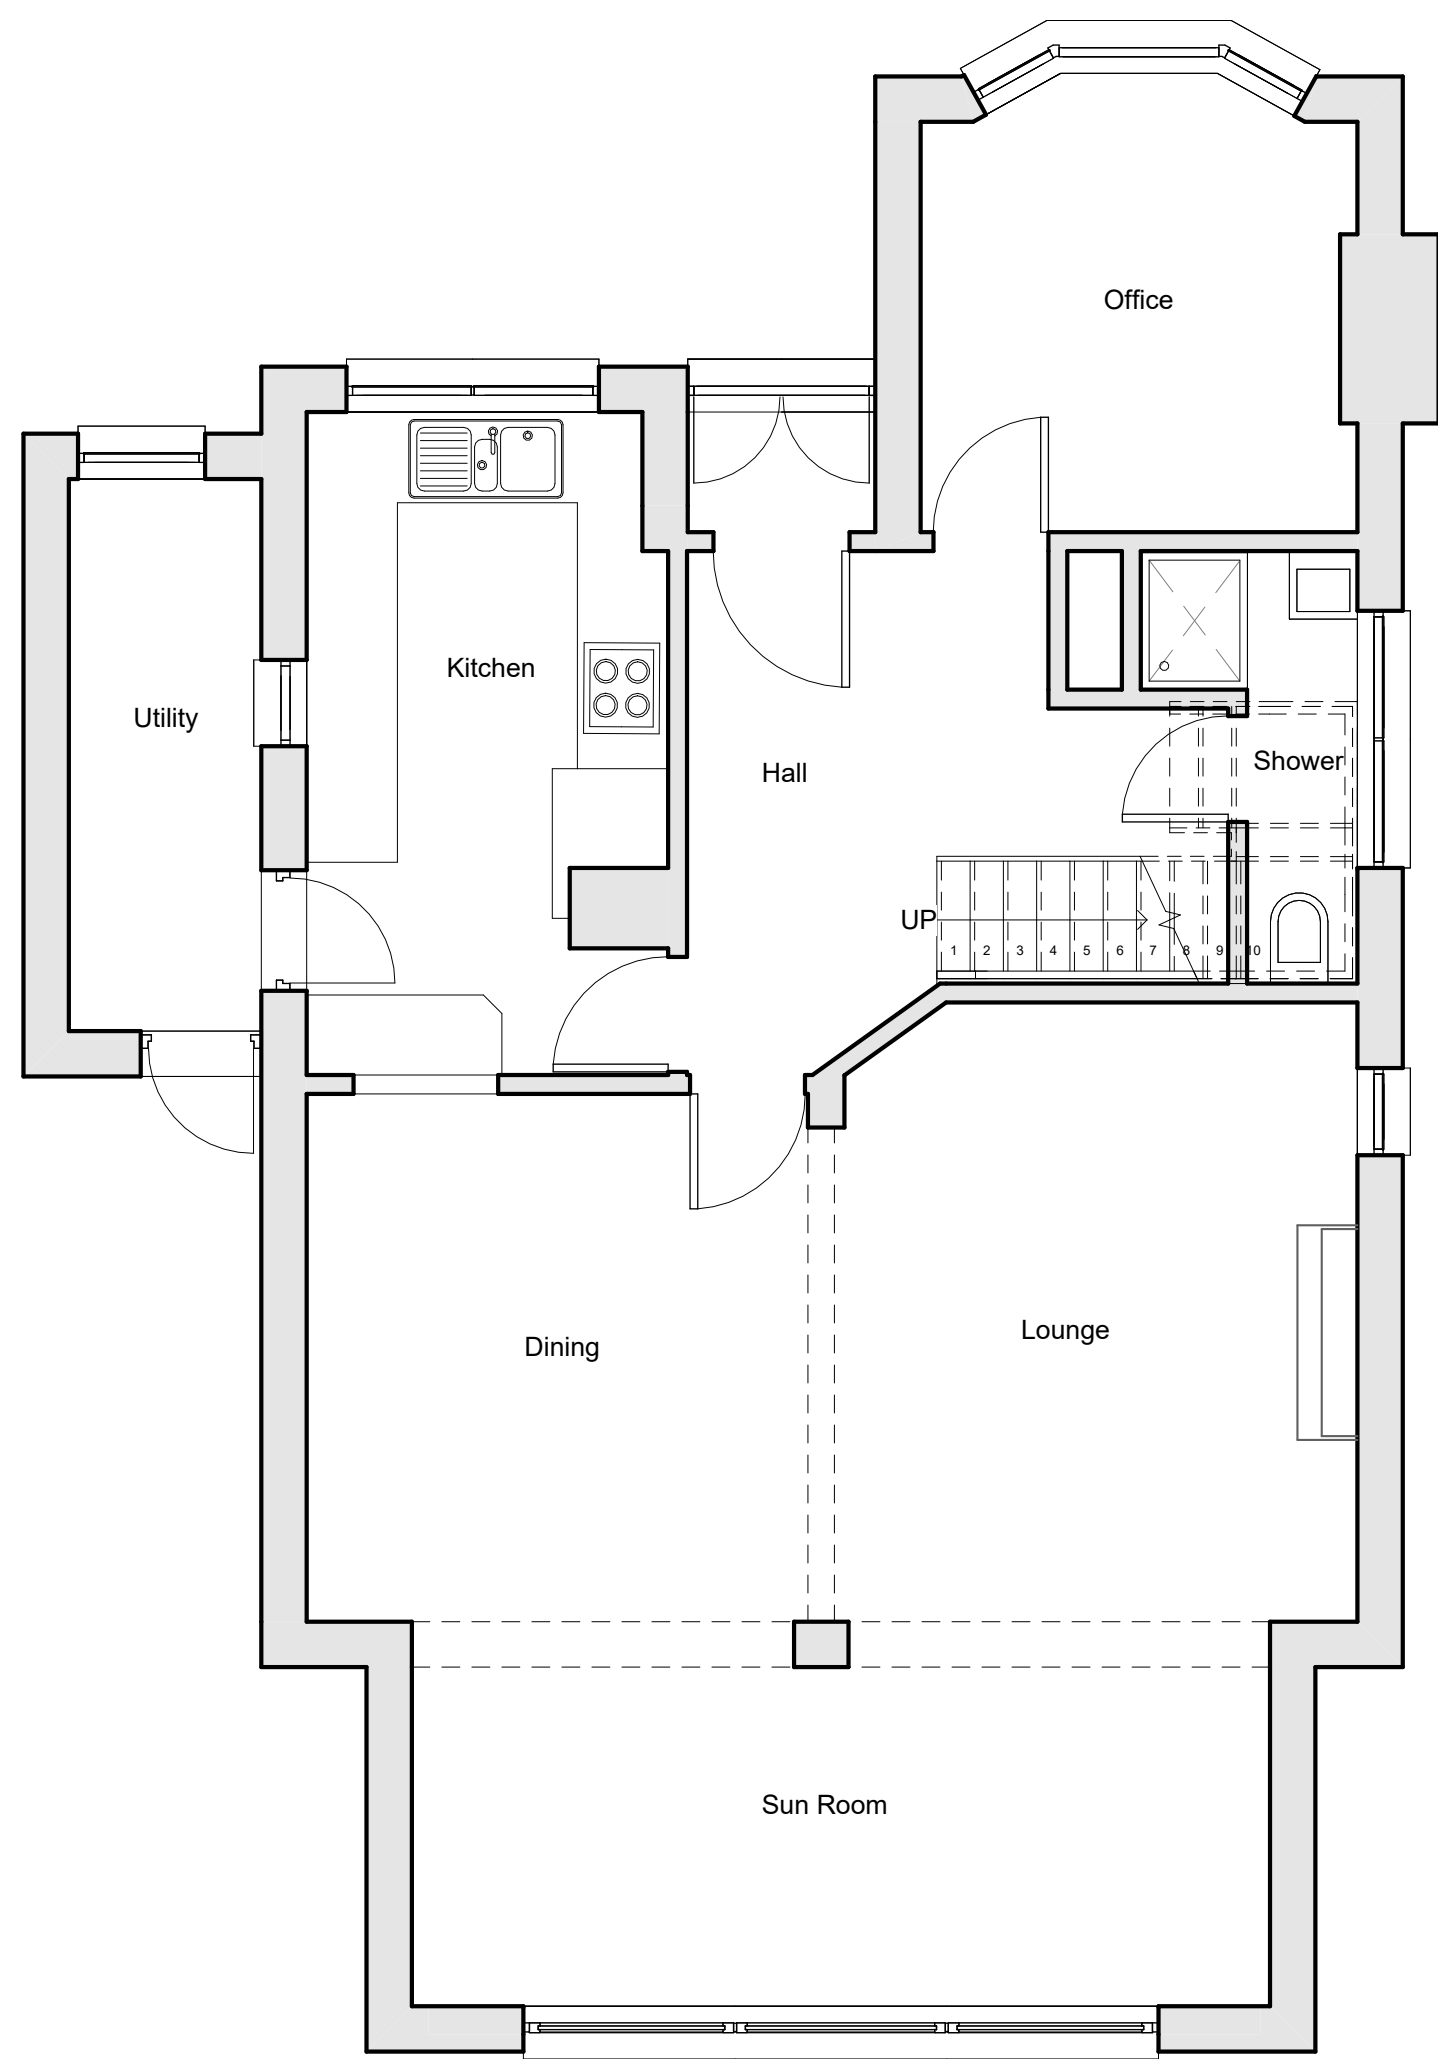

1 EXISTING GROUND FLOOR
Scale: 1 : 50

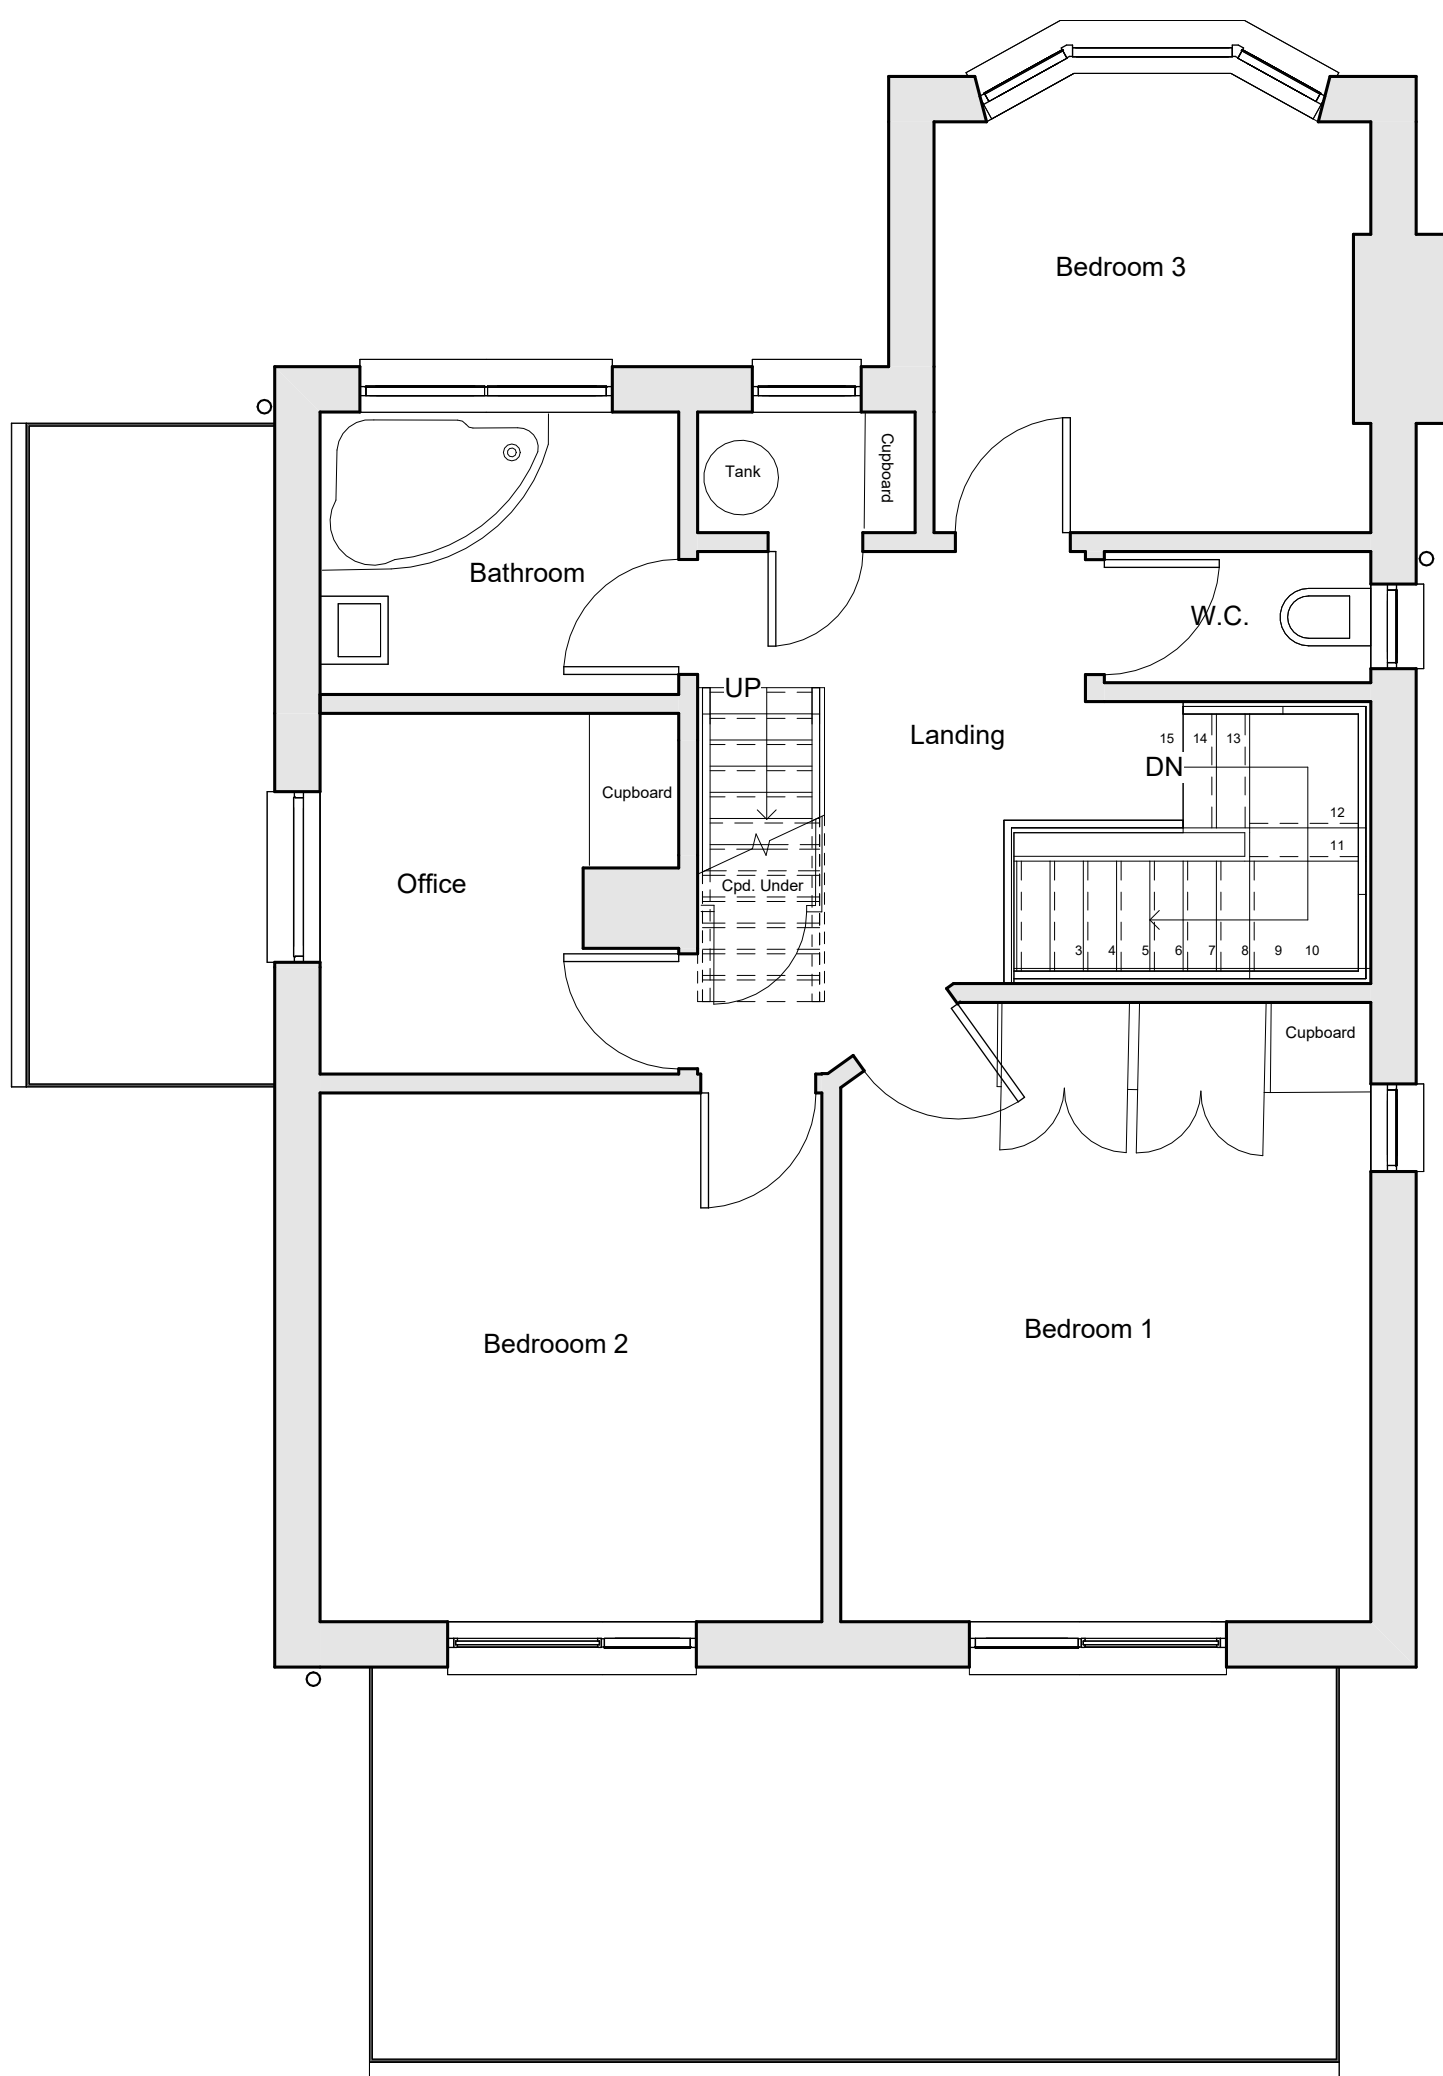


2 EXISTING 1ST FLOOR
Scale: 1 : 50

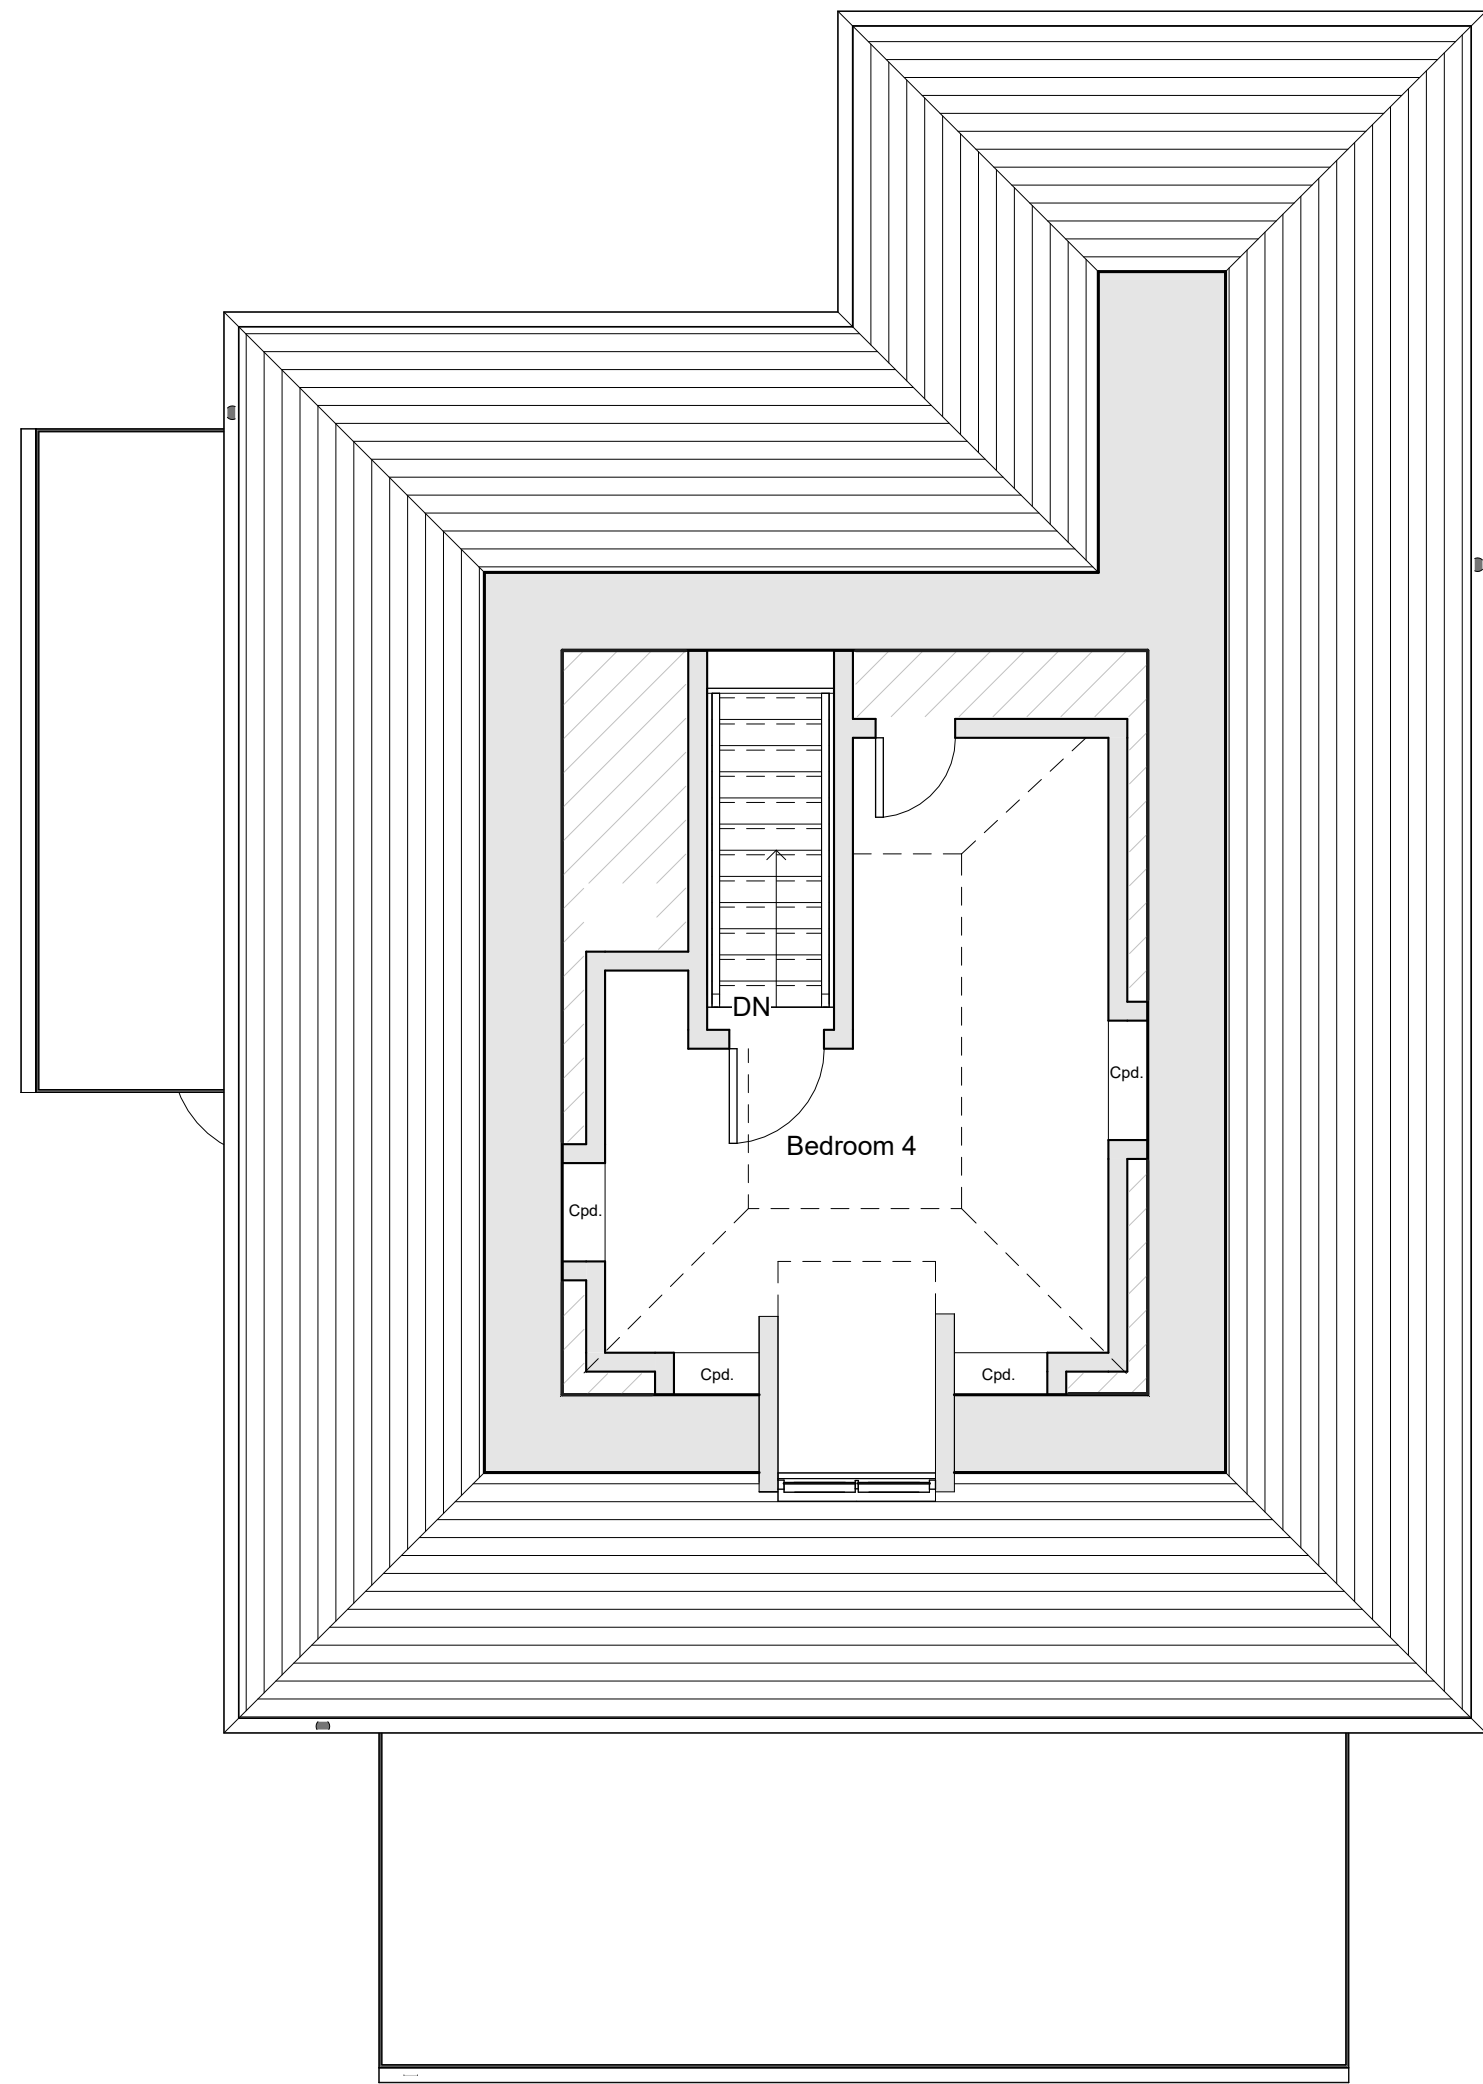

3 EXISTING 2ND FLOOR
Scale: 1 : 50

Notes

- All dimensions must be checked on site and not scaled from this drawing, apart from the local authority. Site dimensions taken from licensed Ordnance Survey data.
- Any works commencing on site prior to obtaining full planning and building regulation approval including full condition discharge, is entirely at the client's / contractor's risk. The contractor is responsible for taking and checking all levels and dimensions prior to ordering materials and starting work on site. Any discrepancies are to be reported to OM Architectural Design prior to commencing any works.
- All building work is to be carried out in accordance with building regulations and to the satisfaction of the local authority and as such additional unforeseen building works may be required on site.
- These drawings do not constitute full working drawings. All drawings are copyright of OM Architectural Design and may not be copied or reproduced by any third party without prior written consent.

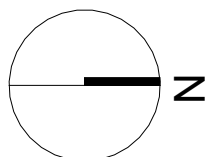

1:50 SCALE BAR



01 Mar '22 Planning app. submission	SB	OM
00 Aug '21 Final draft.	SB	OM
Rev	Date	Notes
Drwn	Chkd	

OM Architectural Design

Works House, Station Road, Angmering, BN16 3AA
Tel: 07590 505302
E-mail: info@olivermcgowan.co.uk

Project

Beehive Lane

Drawing

Existing Plans

Job Ref:	DWG No:	Revision:
BCC	2000	01
Scale(s):	Size:	Date:
1 : 50	A1	Dec '20
Drwn:	Chkd:	
SB	SB	

Status:
Planning