

ARUN DISTRICT COUNCIL
No. FG 53 06
RECEIVED 26 4 06

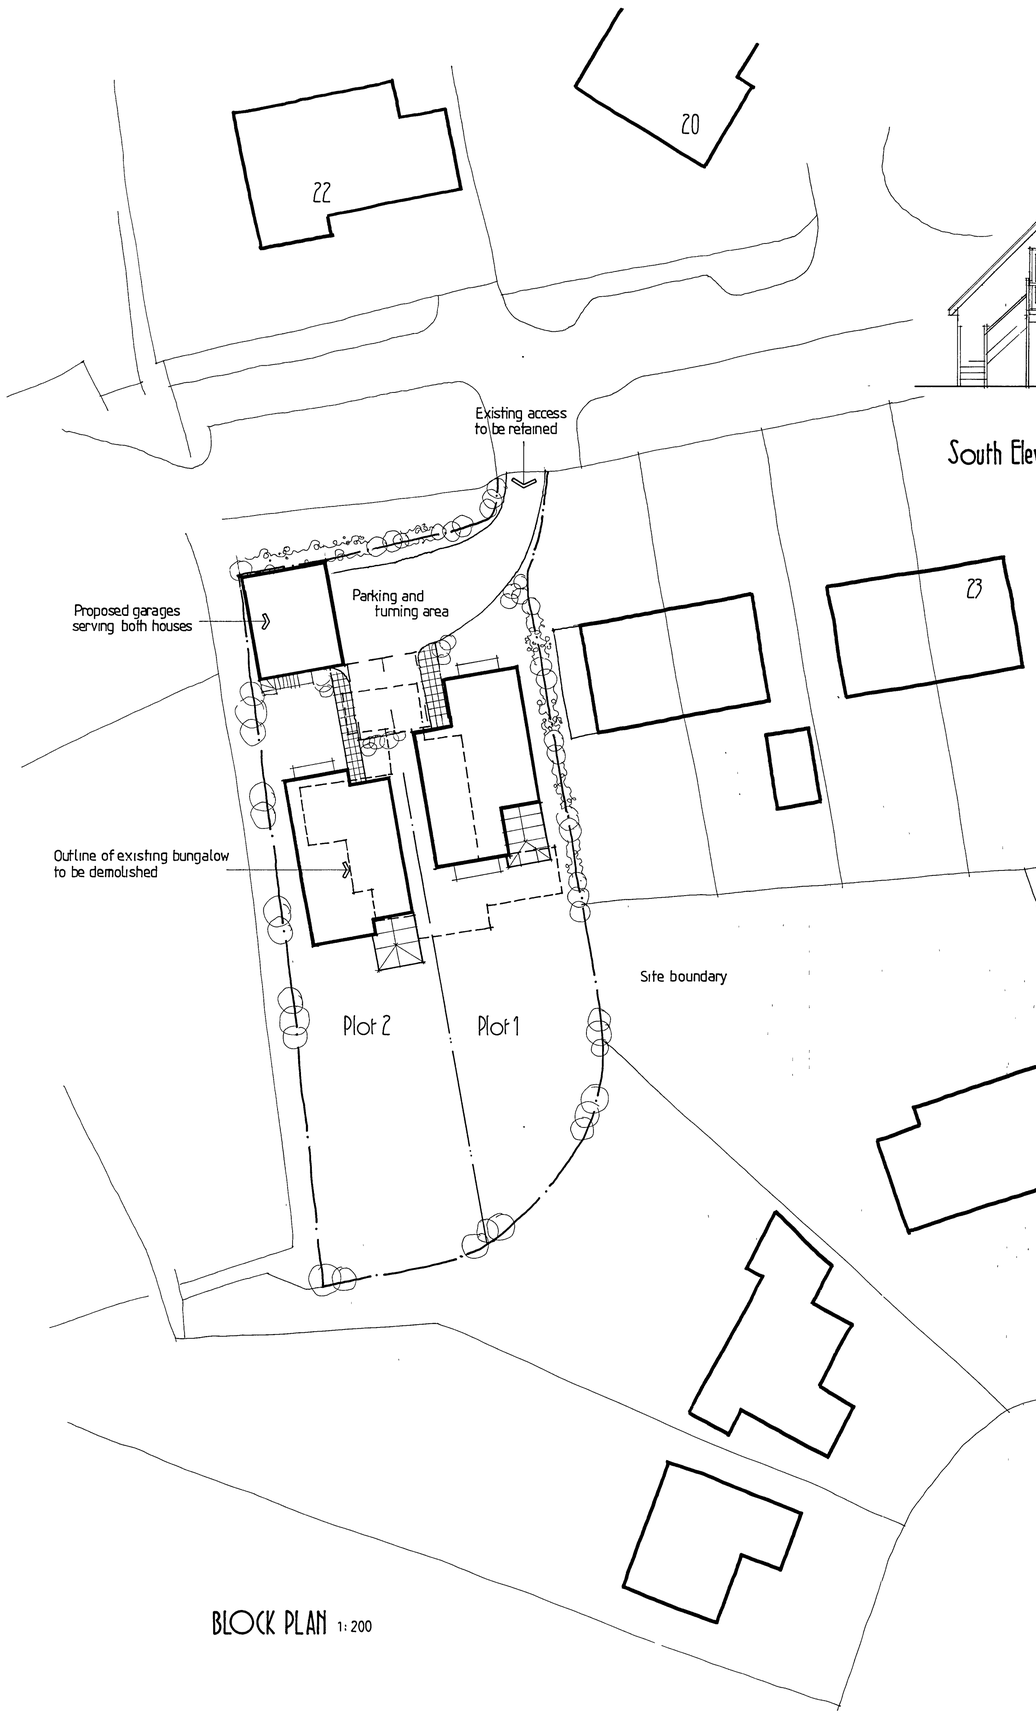

BLOCK PLAN 1:200

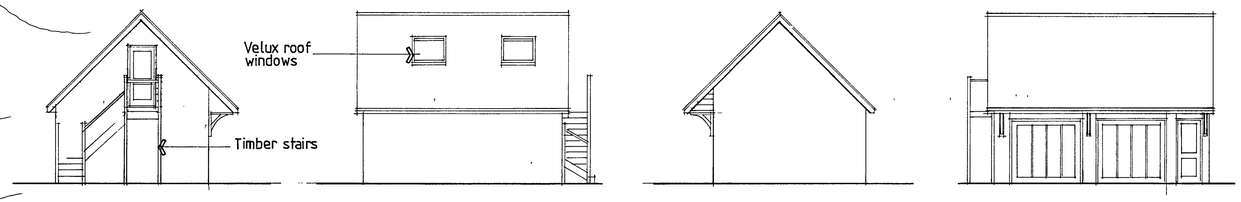


South Elevation

West Elevation

North Elevation

East Elevation

Timber stairs to storage to storage area over garage

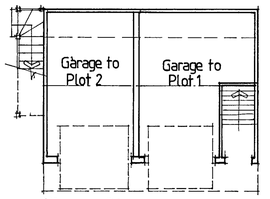

Floor Plan

Proposed Garage 1:100



Location Plan 1:2500

Rev A Conservatories added and garage design amended – April 06

R J C A
CHARTERED ARCHITECTS

LIME KILN BARN COLWORTH
CHICHESTER WEST SUSSEX
PO20 2DS

TEL 01243 - 787011 FAX 01243 - 787022

REVISION DATE

PROJECT Proposed development at 31 Clover Lane Ferring

DRAWING Block Plan & Location Plan

SCALE	DATE	DRG No	REV
DRAWN	CHECKED	05/09/02	A