


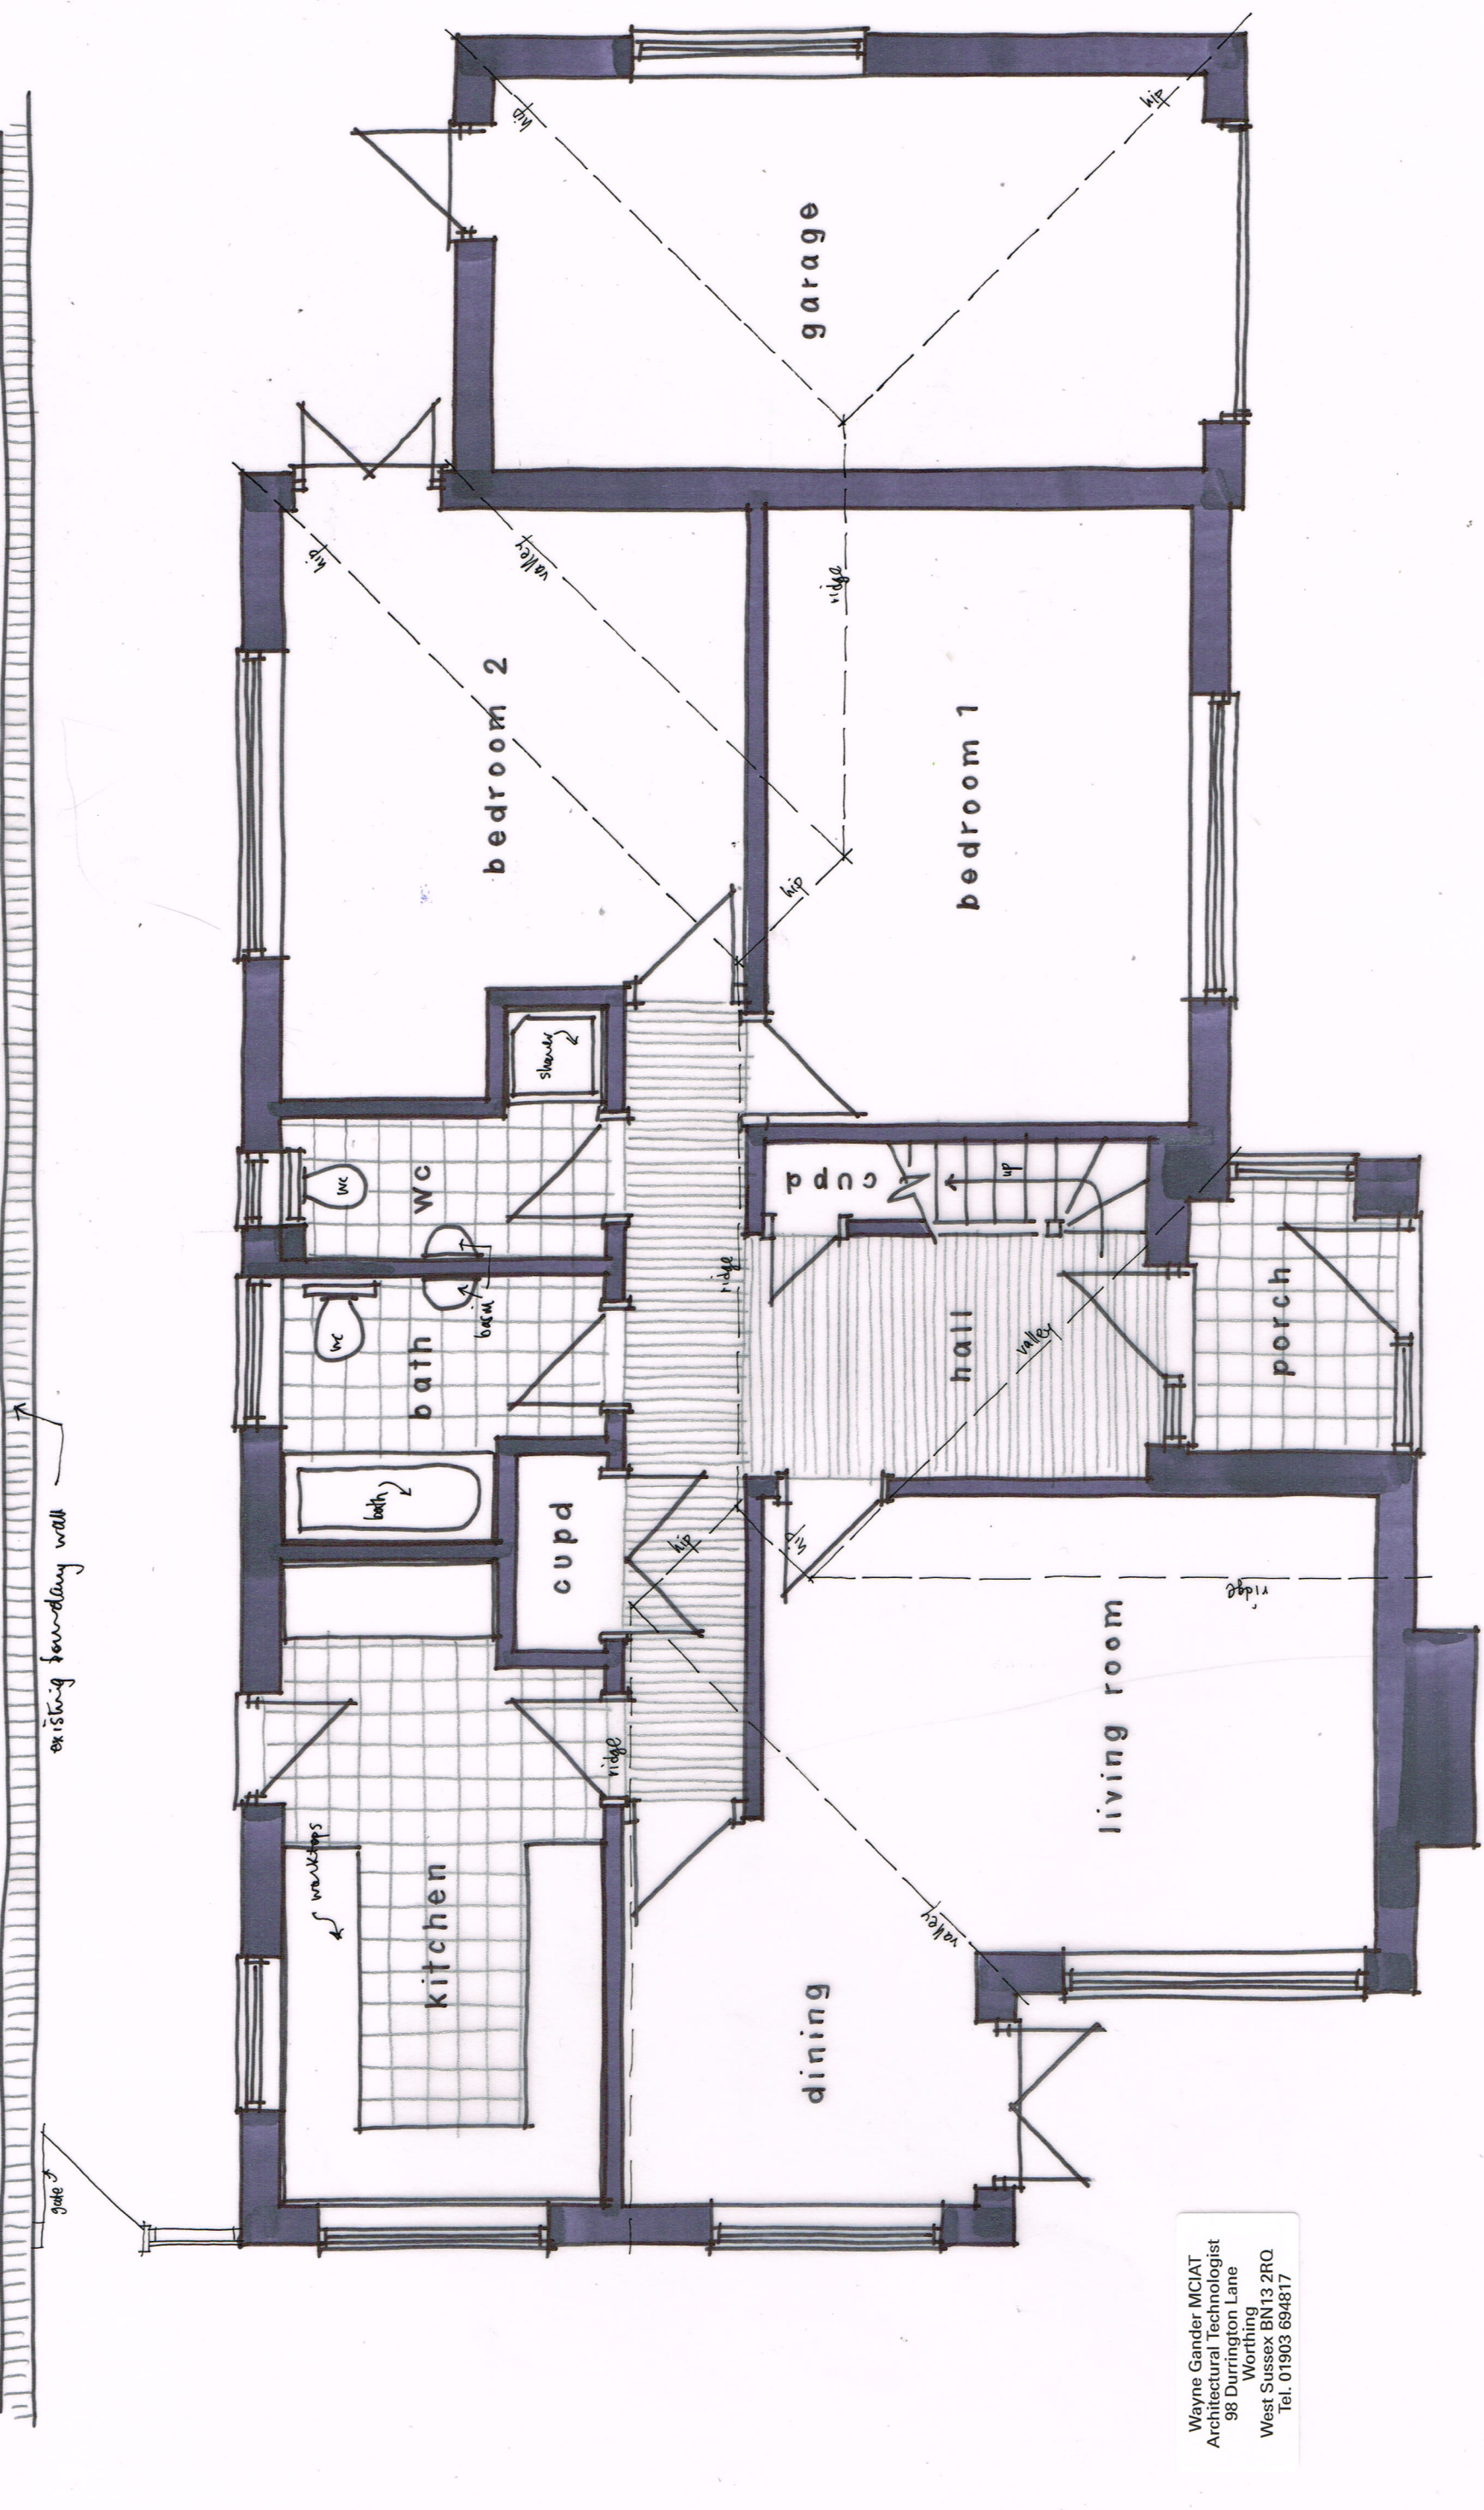

GROUND FLOOR PLAN 1:50 @ A3

Wayne Gander MCIAT
Architectural Technologist
98 Durrington Lane
Worthing
West Sussex BN13 2RQ
Tel. 01903 694817

'CAMBRAE', THE WARREN, FERRING
Existing details 01

April 2019